

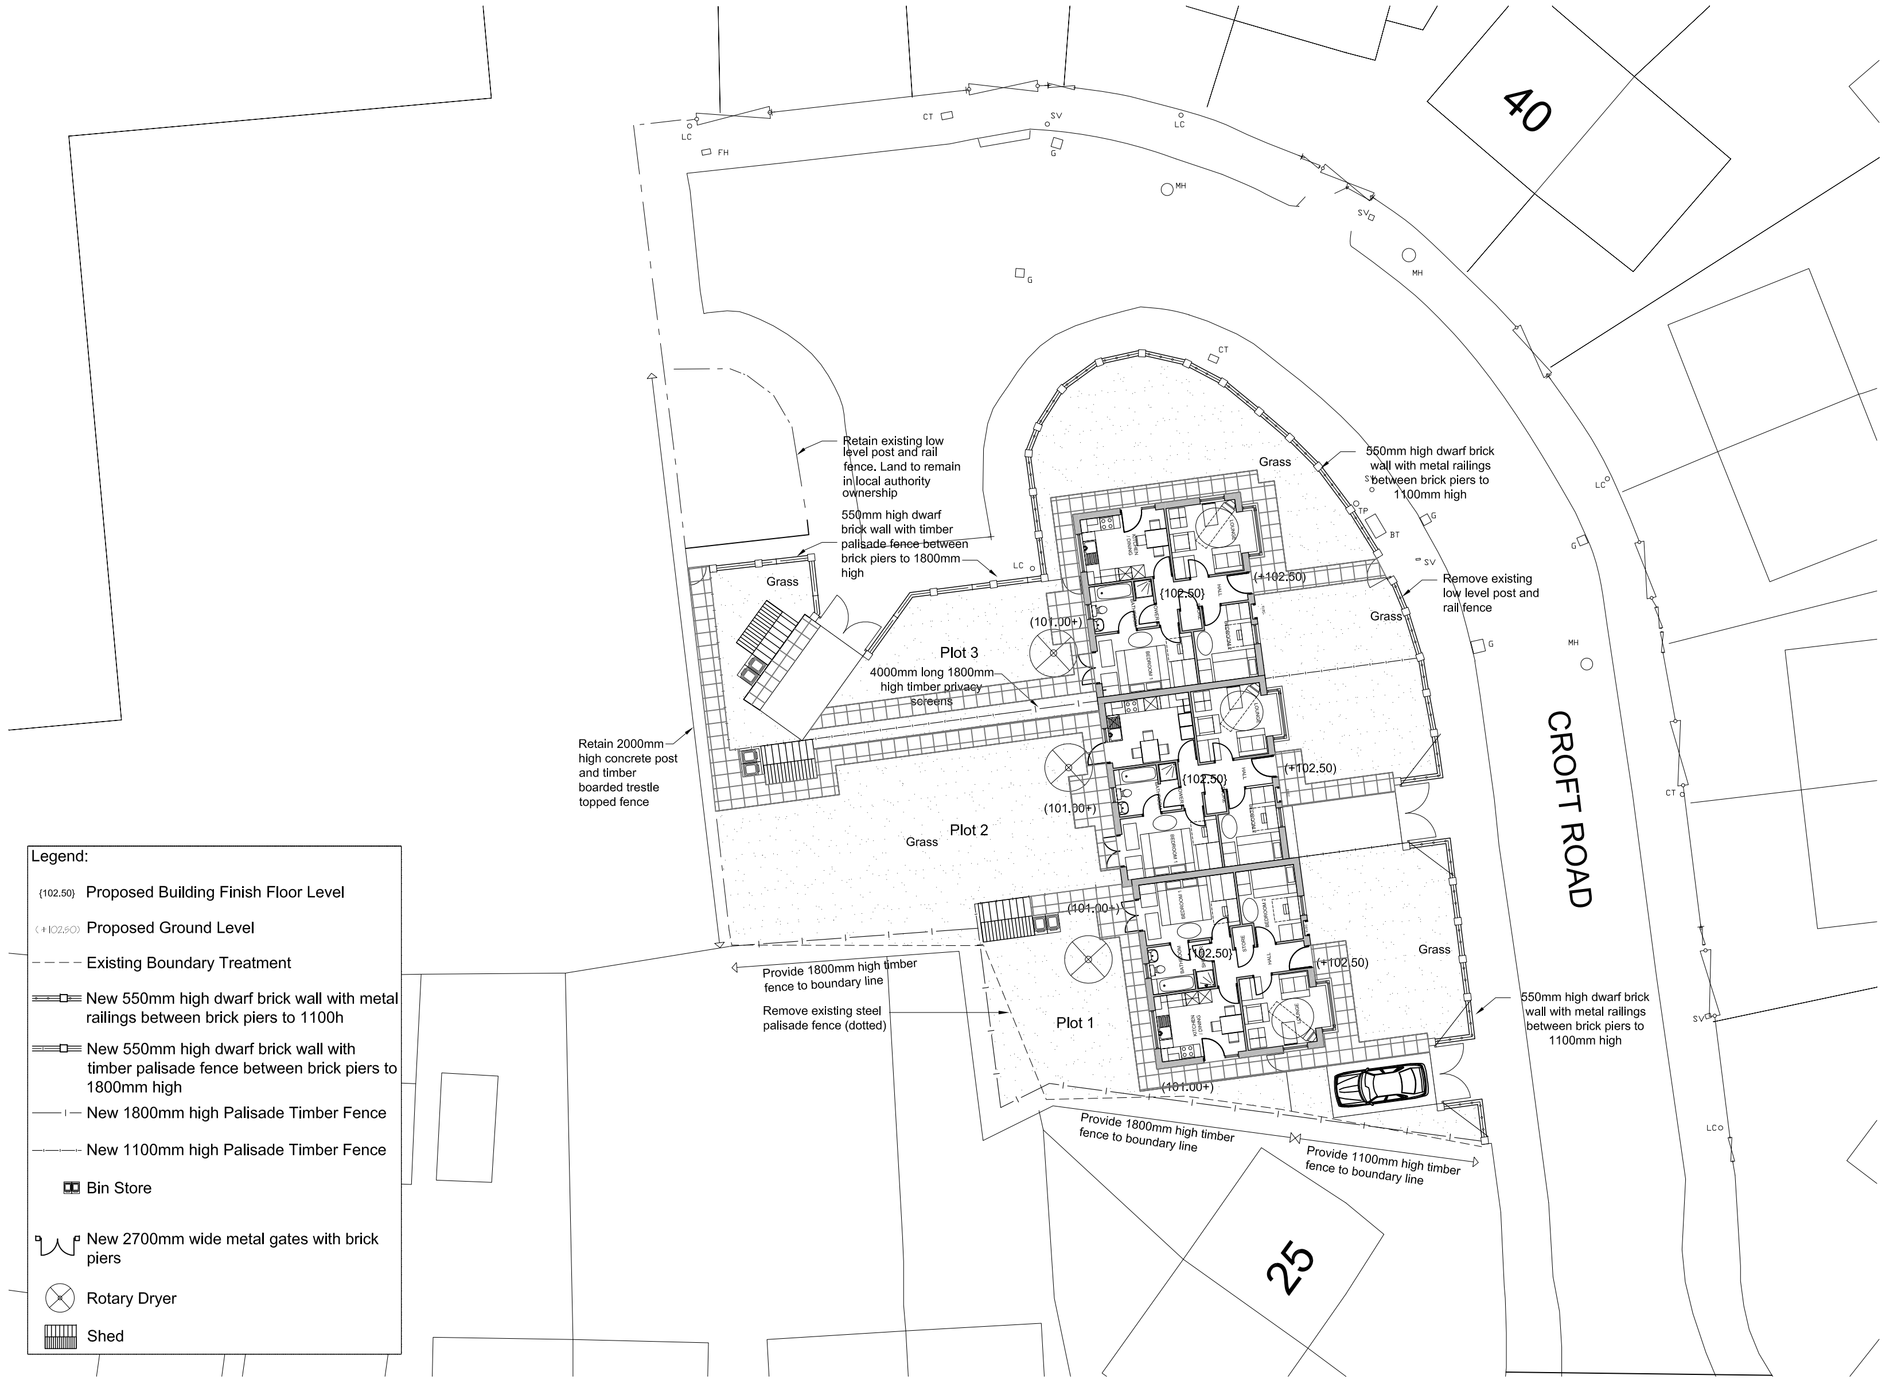



Site 3 Site plan (Scale 1:200)

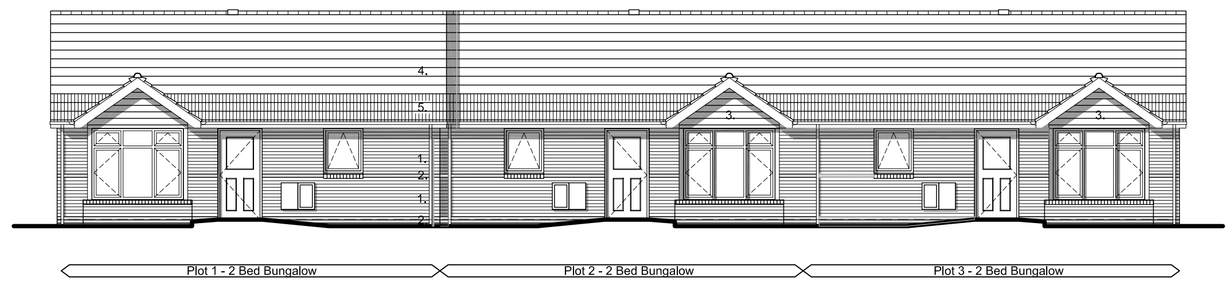


East Elevation

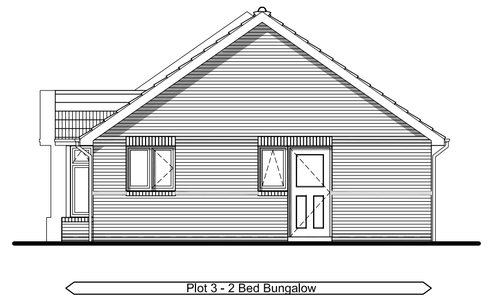

North Elevation

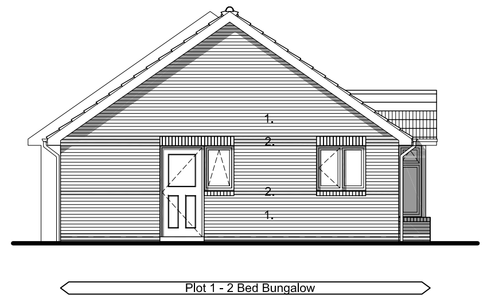


South Elevation

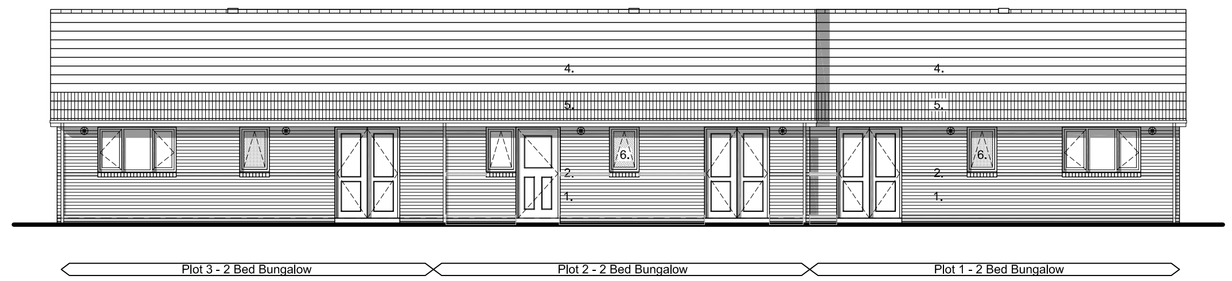


West Elevation


Elevations (Scale 1:100)

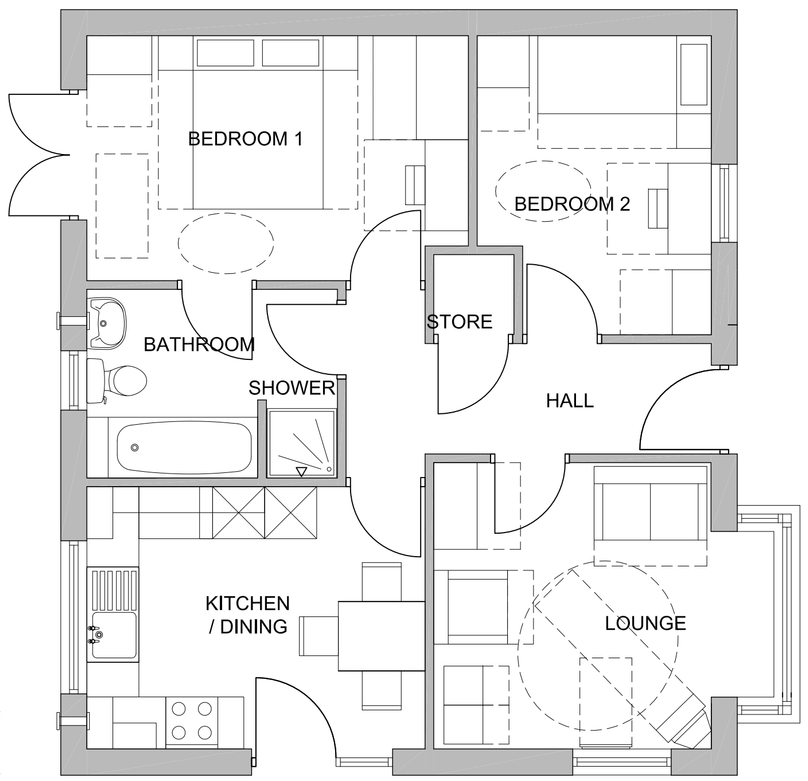

GA Plan (Scale 1:50)

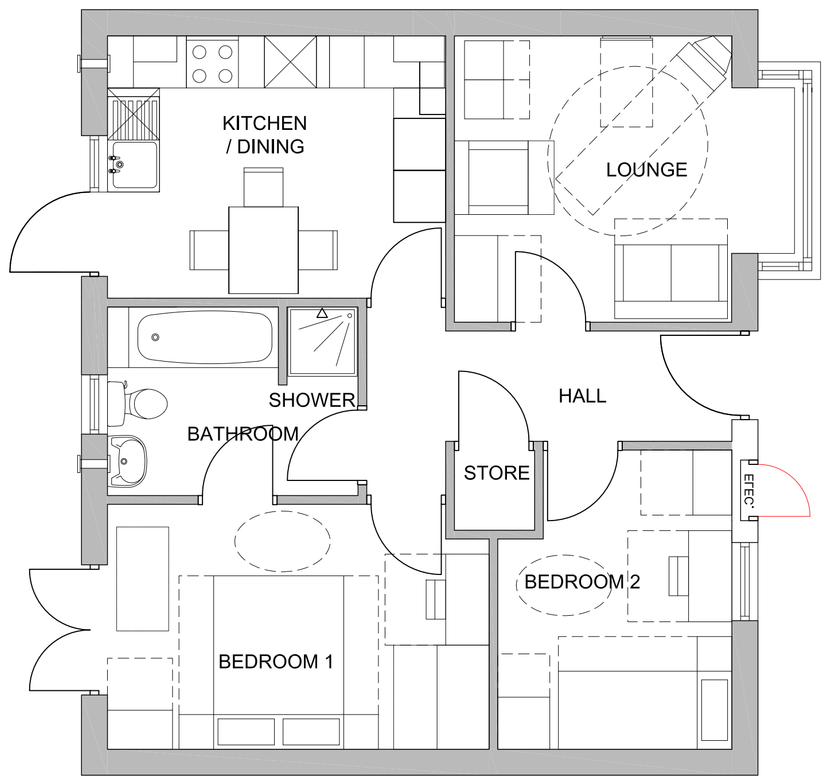

GA Plan (Scale 1:50)

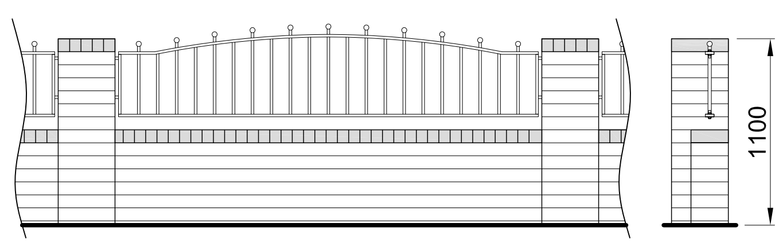

Elevation

550mm high dwarf brick wall with metal railings between brick piers to 1100mm high

Section

Elevation

550mm high dwarf brick wall with timber palisade fence between brick piers to 1800mm high

Section

Fencing Details (Scale 1:25)

Schedule of Accommodation
3no. 2 bed 3 person bungalows - 60m² (645ft²)

1:25 SCALE BAR
0 .5 1 2 3 Metres

1:50 SCALE BAR
0 .5 1 2 3 5 Metres

1:100 SCALE BAR
0 .5 1 2 3 5 Metres

1:200 SCALE BAR
0 1 2 5 10 20 Metres

Site Layout, Elevations & GA Plan
3no. 2 bed Bungalow
Croft Road - Kendray
Infill site 3

Acanthus WSM Architects
Woodhall, Woodhall Lane, Leeds LS28 5NY. TEL. 0113 239 3414. FAX 0113 256 9688. E-Mail.. architects@acanthuswsm.com

© Acanthus WSM Architects

The general contractor is responsible for the verification all dimensions on site and the architect is to be informed of any discrepancy.

The status of information contained in a computer copy of this drawing shall be limited to that conveyed by the paper copy.

Revisions:

Rev A
Layout updated to be based on topographical survey. Elevations added also. Drawing status updated to show approval.
13.10.2008
RJ

Rev B
Layout updated to 3 bed 5 person house type as requested by client. Boundary treatment & position amended in line with sale plans.
08.12.2008
RJ

Chevin HOUSING GROUP

drawing status
approval
construction
preliminary
record
information
comment
tender

Scale 1:200,1:100,1:50&1:25 @ a1
Date sept 08
Drawn DW
Dwg.No 1218-113-11B

Acanthus WSM Architects

S:\1218\113-Croft Road (Outer)\Planning Application Drawings\1218-113-11B_S3m Plan.dwg, 13/10/2008 04:47:56, mwong, 1:Model