

Rev	Date	Description
XX	XX.XX.XX	XXXX




NORTH EAST ELEVATION (OLD MAIN ENTRANCE)

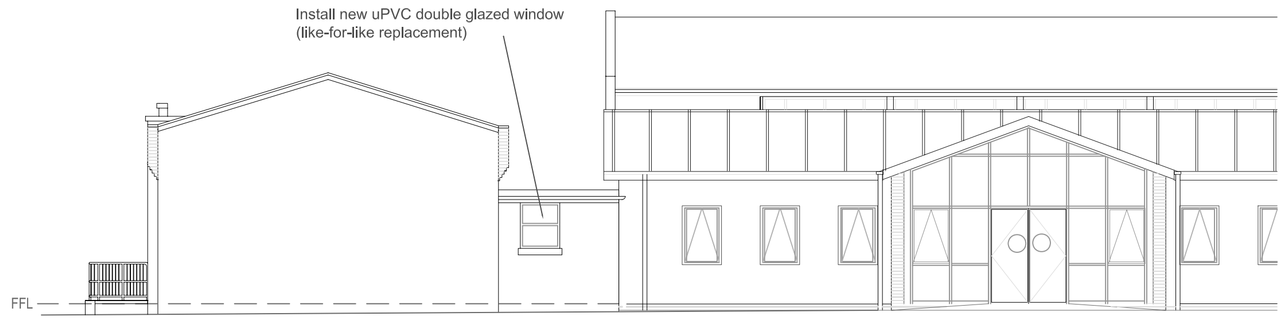


NORTH WEST ELEVATION (NEW MAIN ENTRANCE)

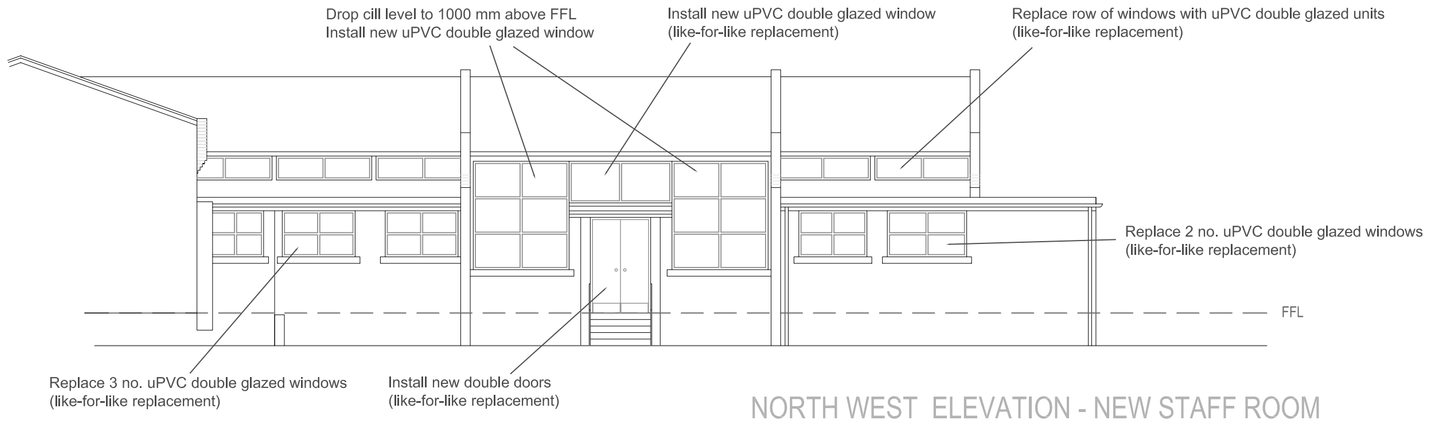


NORTH WEST ELEVATION - NEW STAFF ROOM

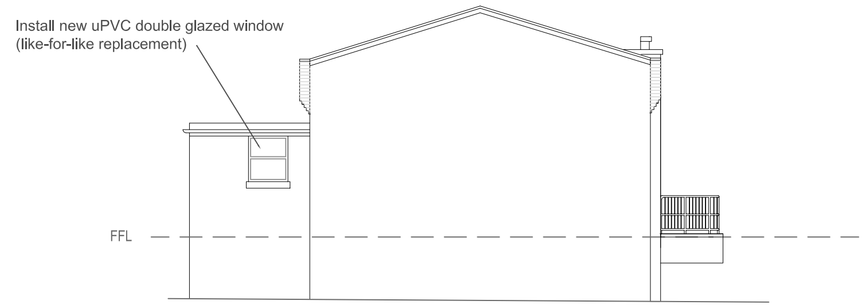


SOUTH EAST ELEVATION - CLASSROOM 5

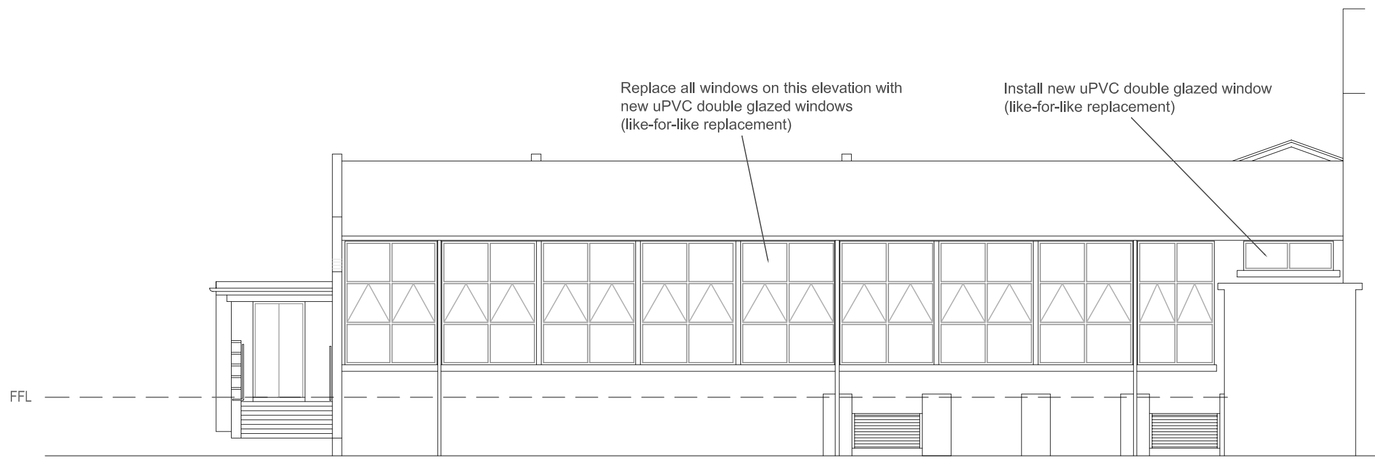


SOUTH EAST ELEVATION - CLASSROOMS 36 & 38

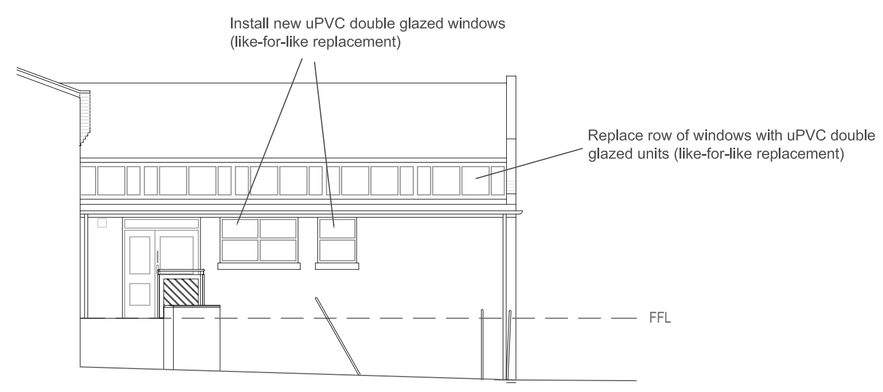

SOUTH WEST ELEVATION - NEW ACCESS RAMP

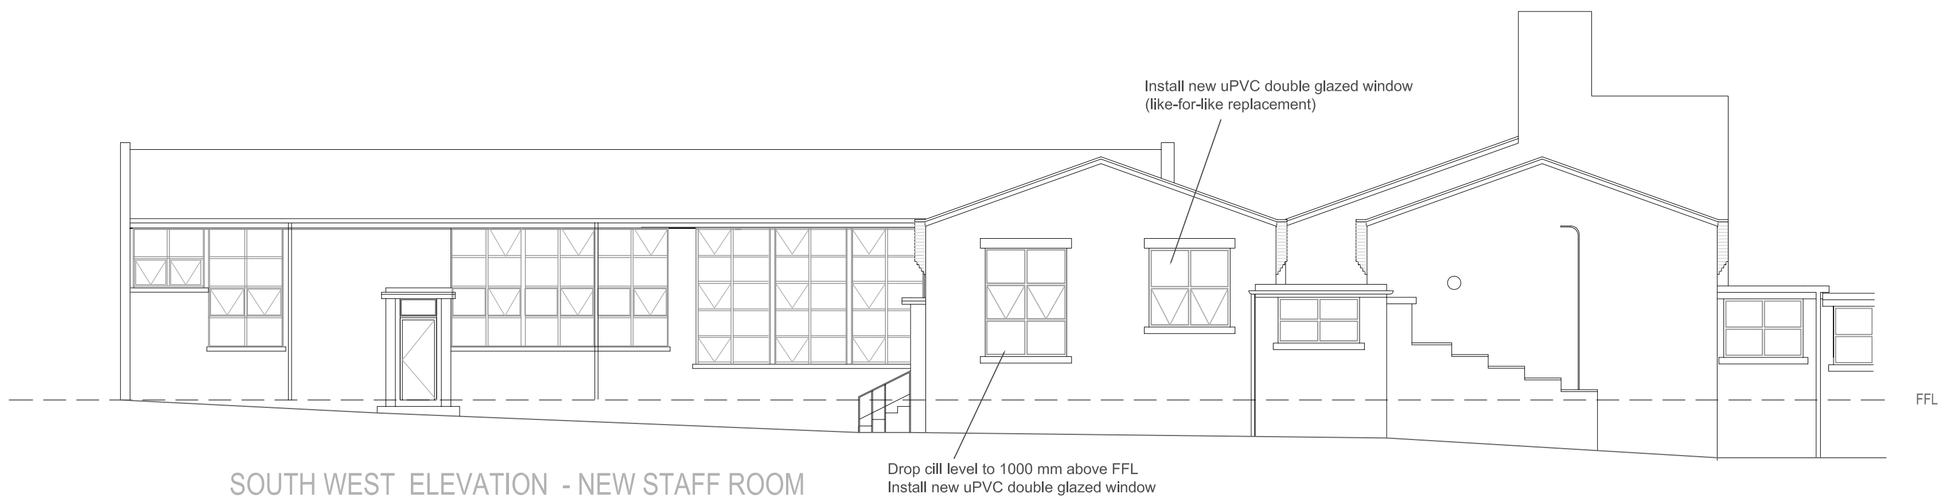

SOUTH WEST ELEVATION - NEW STAFF ROOM

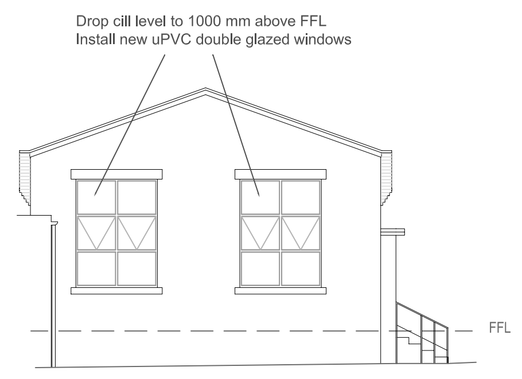

NORTH EAST ELEVATION - NEW STAFF ROOM

Arcus Consulting LLP
Leeds 0113 218 5350 Manchester 0161 905 3222 Sheffield 0114 227 0096
Liverpool 0151 708 1080 Newcastle 0191 272 5781 Info@arcus.uk.com
www.arcus.uk.com

Client
BARNSLEY MBC EDUCATION DEPARTMENT

Project
RICHARD NEWMAN PHASE 2

Title
PROPOSED ELEVATIONS

Scale	Date	Stage
1:100 @ A1	29:09:09	SK
Job No	Drawing No	Rev
1006.2	004	-
Drawn	Approved	
EC	XX	

This drawing is the copyright of Arcus. Contractors must check all dimensions on site. Do not scale the drawings.Only figured dimensions are to be worked to.