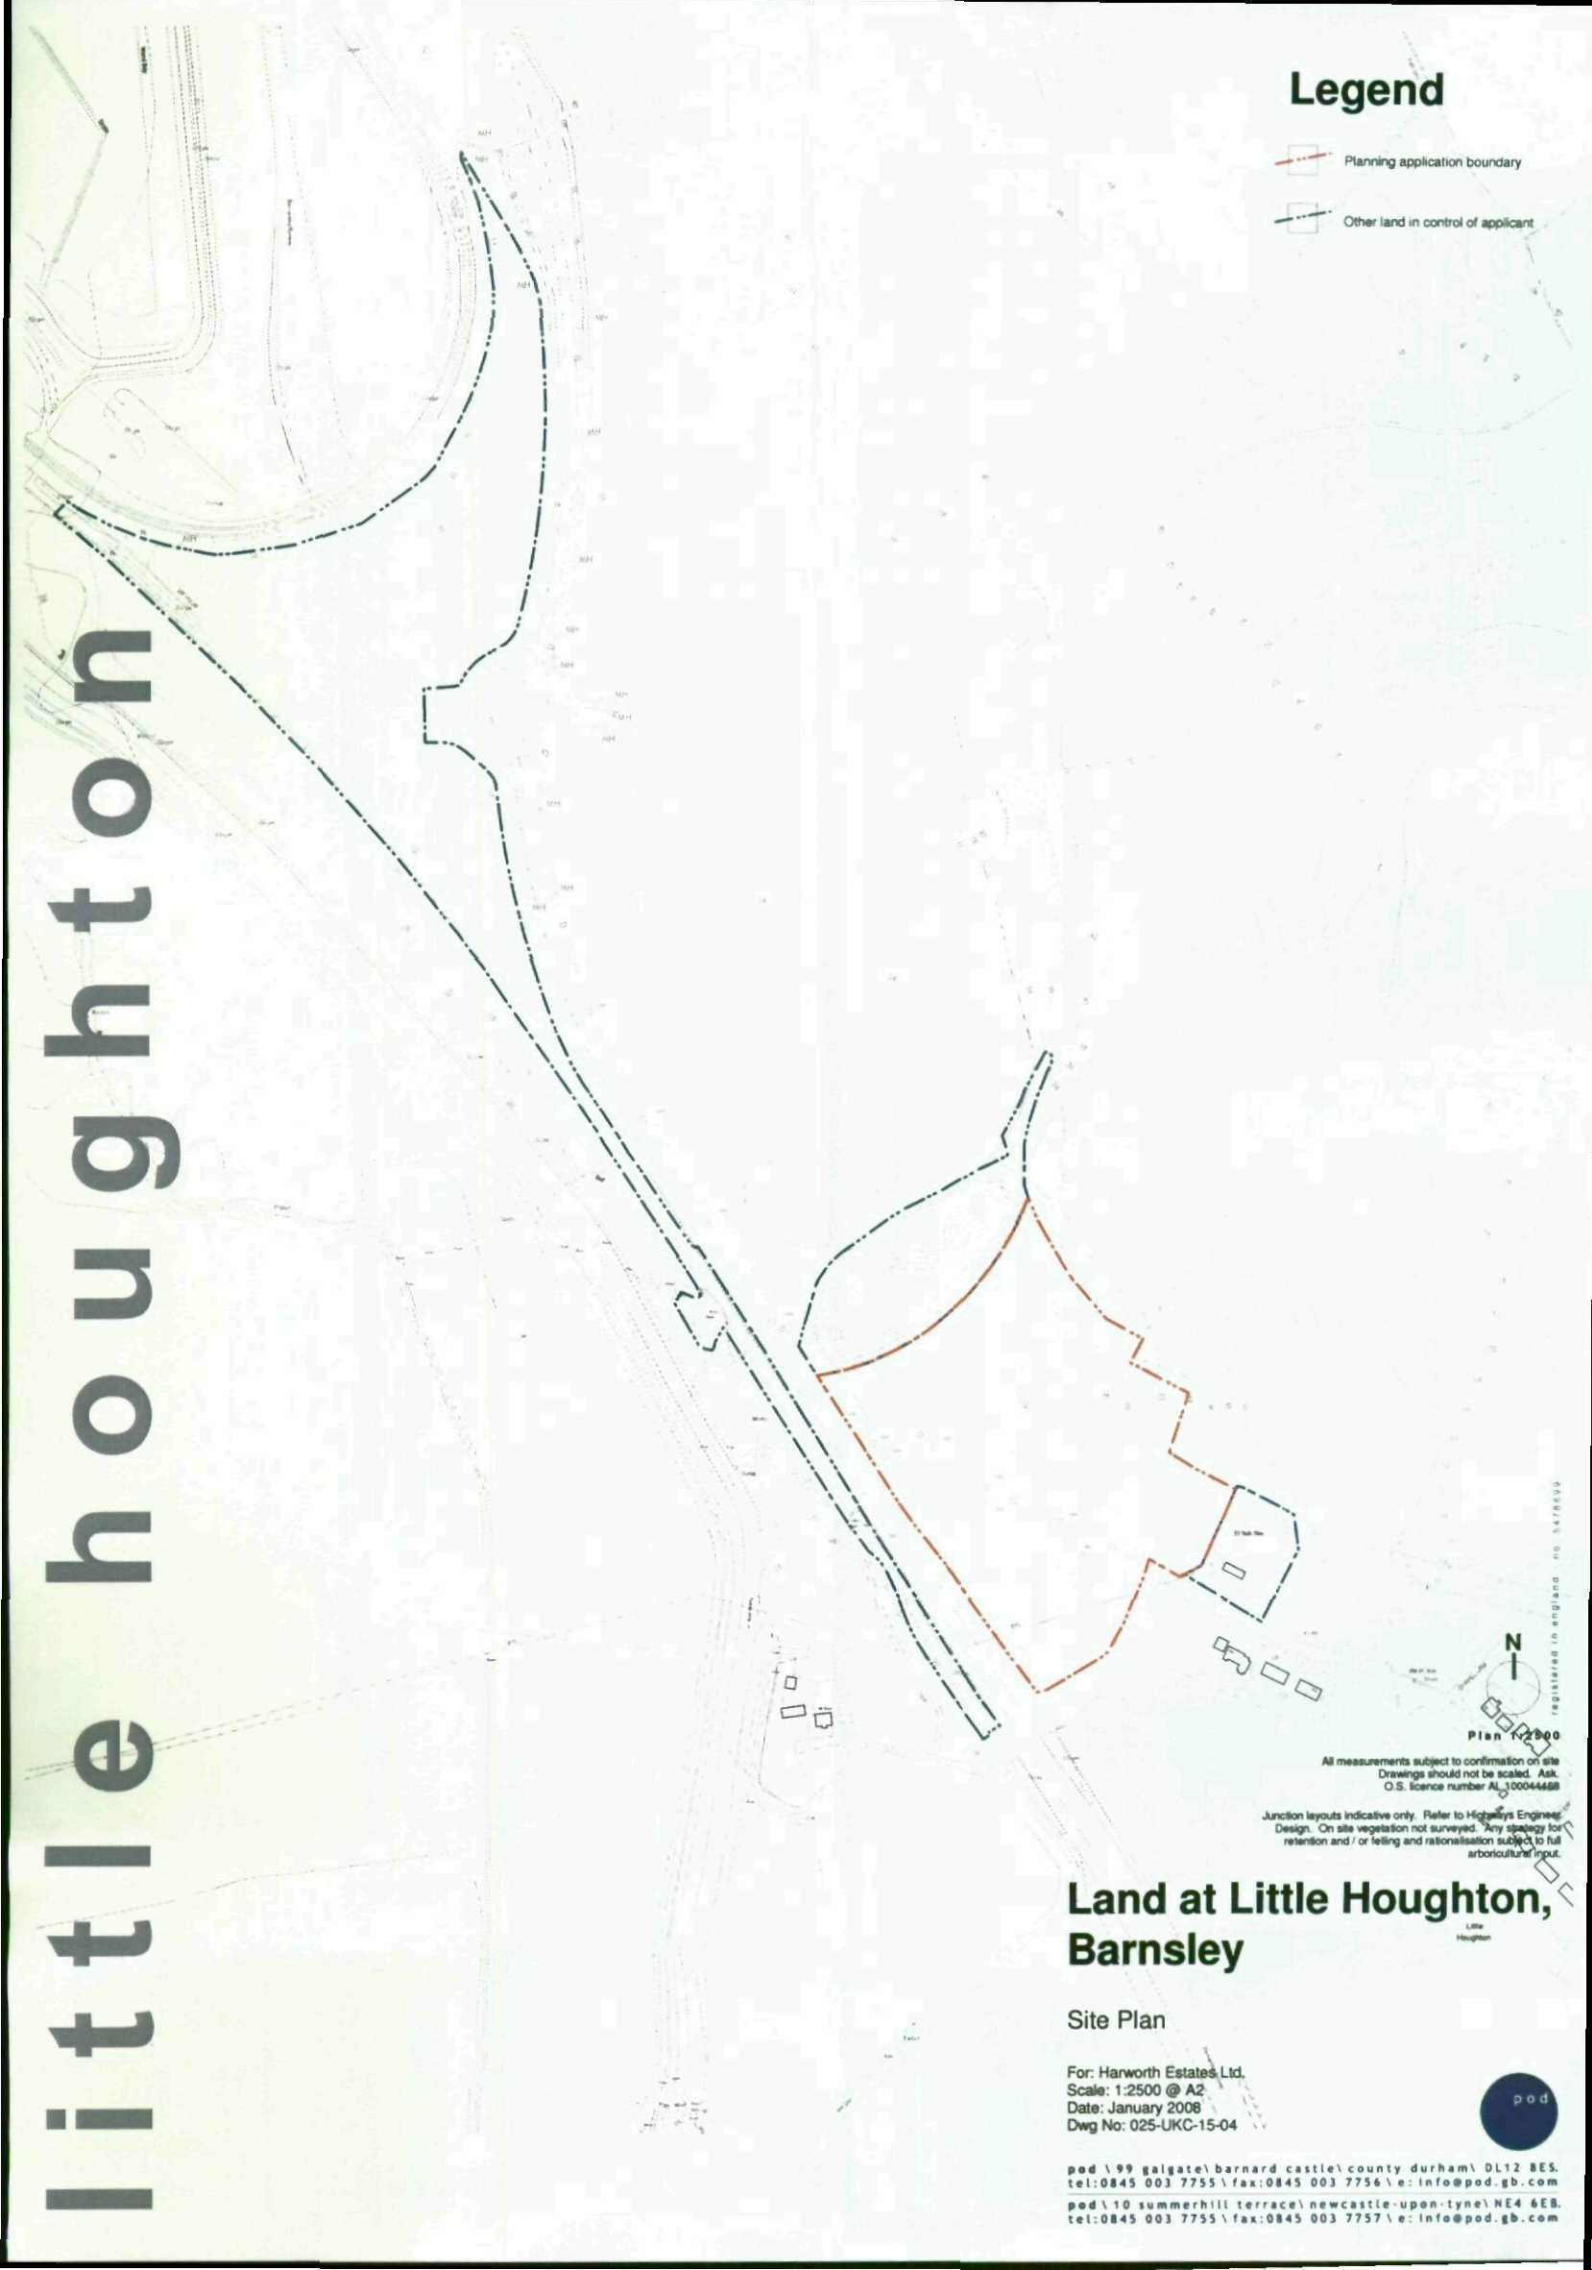

little houghton
Legend
Planning application boundary
Other land in control of applicant
N
Plan 1:2500
All measurements subject to confirmation on site
Drawings should not be scaled. Ask.
O.S. licence number AL 100044688
Junction layouts indicative only. Refer to Highways Engineer Design. On site vegetation not surveyed. Any strategy for retention and / or felling and rationalisation subject to full arboricultural input.
Land at Little Houghton, Barnsley
Site Plan
For: Harworth Estates Ltd.
Scale: 1:2500 @ A2
Date: January 2008
Dwg No: 025-UKC-15-04
pod
pod \ 99 galgate\ barnard castle\ county durham\ DL12 8ES.
tel:0845 003 7755 \ fax:0845 003 7756 \ e: info@pod.gb.com
pod \ 10 summerhill terrace\ newcastle-upon-tyne\ NE4 6EB.
tel:0845 003 7755 \ fax:0845 003 7757 \ e: info@pod.gb.com