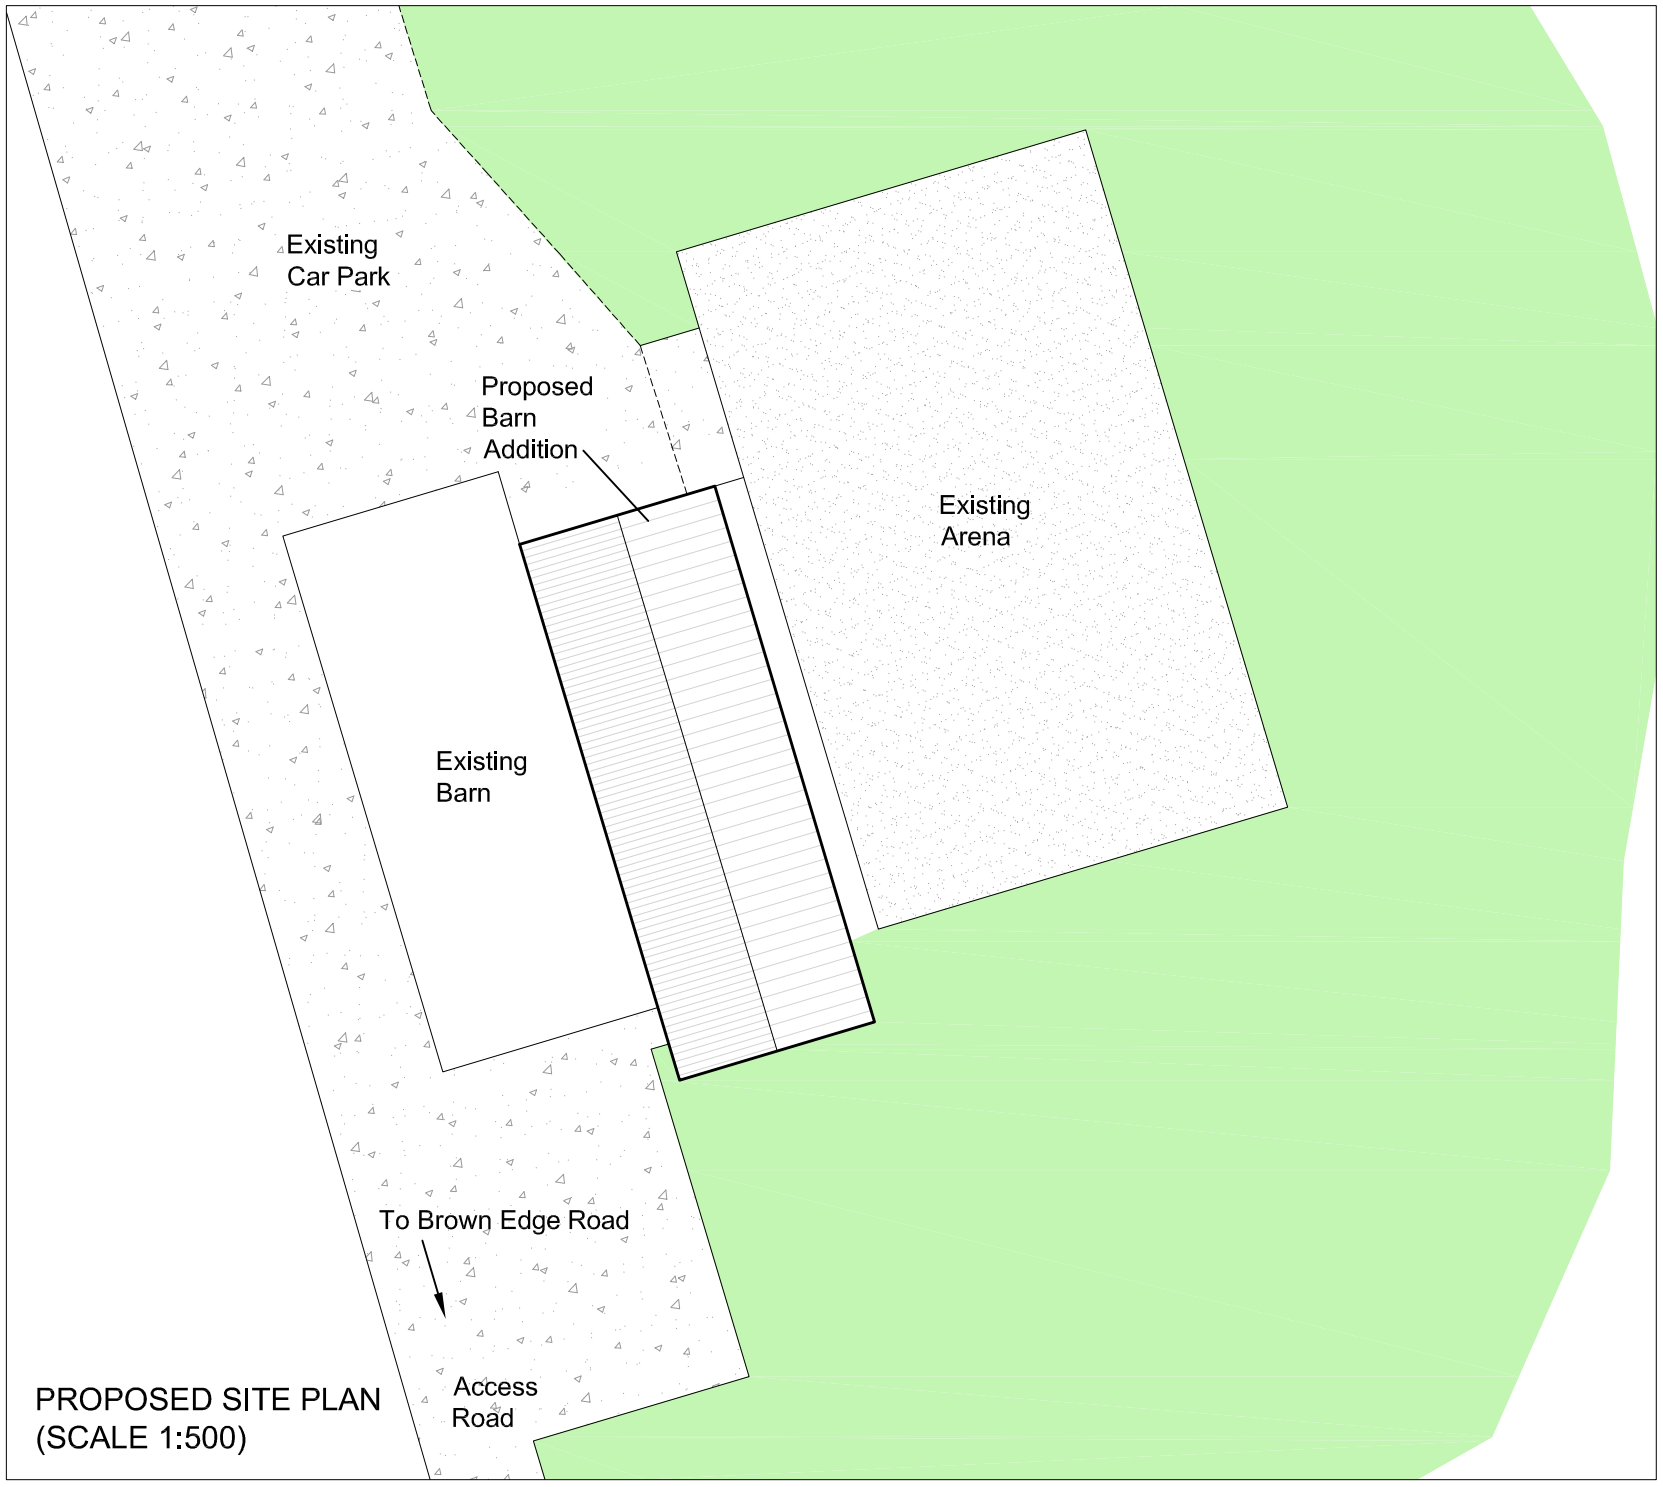


PROPOSED SITE PLAN
(SCALE 1:500)

REV A - 7-03-13-Red line Removed

MR AND MRS HAWLEY

PROJECT
PROPOSED BARN UNIT ADDITION
AT BROADSTONE RESERVOIR

SITE PLAN AND LOCATION PLAN

DRAWING NUMBER	REV
2013-CAH-HBR-02A	----

SCALE @ A3	PLANS BY
1:500 & 1:1250	C HUNTER - 07916840147