
Revision		Date	Drawn	Checked
A	Planning Clarification	20/02/2020	DGC	AH

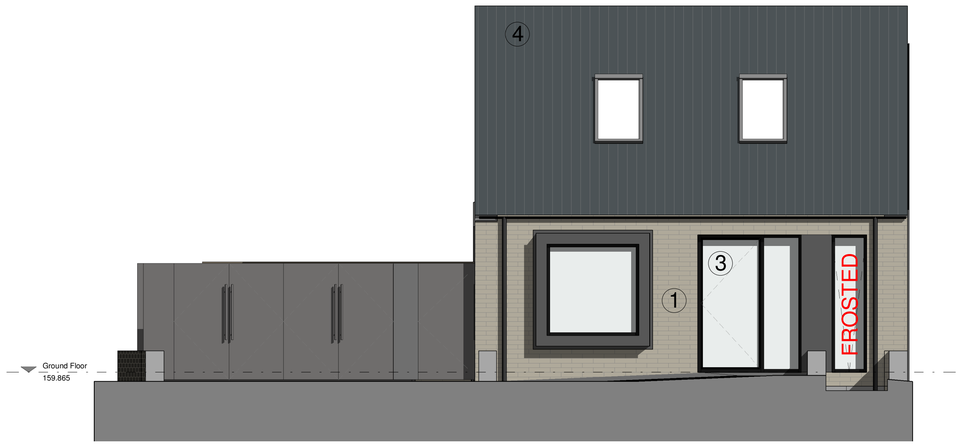

North Elevation
Scale: 1 : 50



East Elevation
Scale: 1 : 50

MATERIALS

1 PITCHED FACE NATURAL STONE


2 BRILLIANT WHITE RENDER

3 RAL 9005 ALUMINIUM WINDOW/DOOR FRAMES

4 BLACK ARTIFICAL SLATE ROOF TILE



South Elevation
Scale: 1 : 50

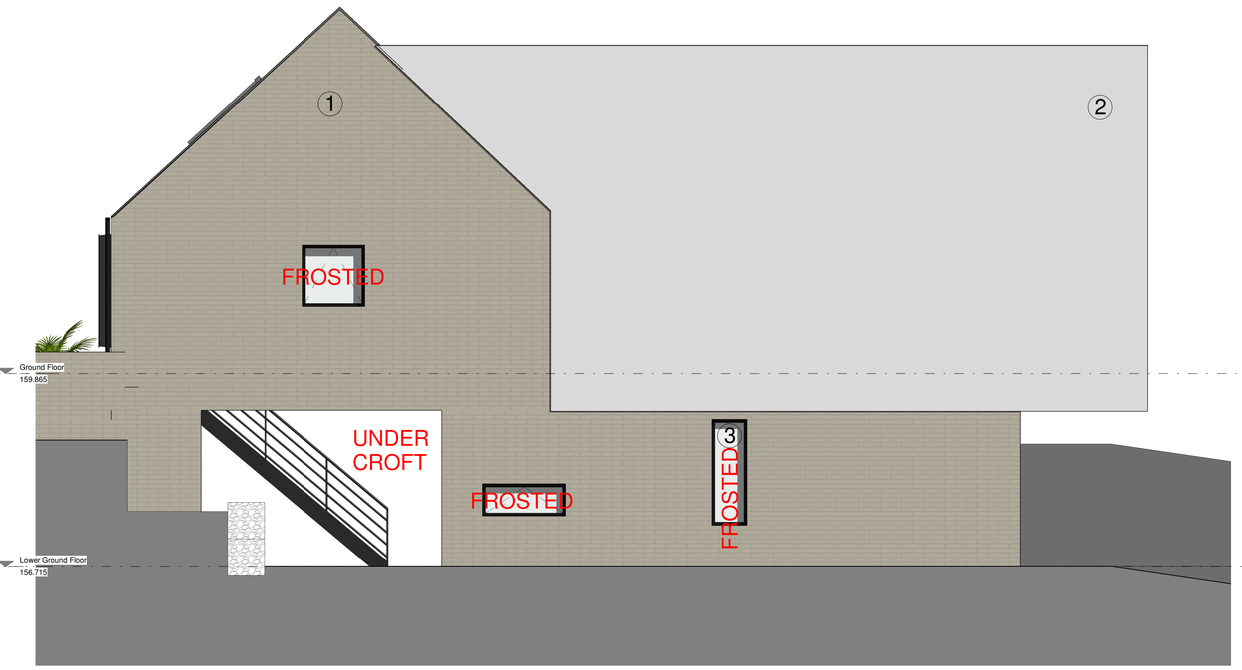

Plot 2 West Elevation
Scale: 1 : 50

CODA Bespoke

CODA Studios Ltd
70-71 Cornish Place, Cornish St, Sheffield, S6 3AF
T: 0114 279 6003
E: information@codastudios.co.uk

Drawn	Checked	Date	Scale	Revision
DGC	AH	01/15/19	1 : 50 @ A1	A

Client	Abel Hinchliffe
Project	Old Mill Lane: Plot 2
Title	Plot 2 Elevations
Dwg No.	2786 002

© COPYRIGHT EXISTS ON THE DESIGNS AND INFORMATION SHOWN ON THIS DRAWING.

The Contractor must verify all dimensions on site before making shop drawings or commencing work of any kind. No dimensions to be scaled from this drawing. Architect to be notified of any discrepancies in dimensions immediately.