


WEST ELEVATION - FACING QUEENSWAY



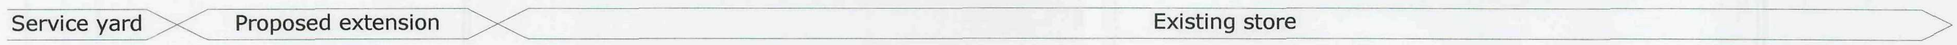

EAST ELEVATION



NORTH ELEVATION - FACING HIGH STREET

New extruded aluminium shopfront sections to existing store to be powder coated double glazed with insulated GRP infill panels at low level faced both sides colour RAL 1018. Frames to be grey RAL 7037. New roller shutters to match existing, powder coated colour grey RAL 7037.



SOUTH ELEVATION - FACING SERVICE YARD

1 No. internal galvanised roller shutter with vision panel & 1 No. external galvanised security roller shutter

Powder coated RAL 7037 steel personnel door with external galvanised roller shutter

NETTO

PLANNING

REV.	DATE	AMENDMENT
B	06.09.10	Proposed shopfront screens added to North elevation.
A	12.08.10	Extension size corrected

WPL
Design & Management Ltd
1 Airport West Lancaster Way Leeds LS19 7ZA
Tel: 0113 202 9444 Fax: 0113 202 9333 E-mail: mail@wpldm.co.uk

PROJECT TITLE
Proposed Store Extension & Refurbishment
High Street, Grimethorpe
Barnsley S72 7LT
for
Netto Foodstores Limited

DRAWING TITLE
Proposed Elevations

PROJECT No:	DRAWING No:	REVISION:
6968	106	B
SCALE:	DATE:	DRAWN BY:
1:100 @ A1	22/07/2010	SMS
CHECKED BY:		DATE:

RECEIVED
13 SEP 10
CORPORATE MAILROOM