

Drawing No.	Rev No.
MWC001 -003	




PROPOSED FRONT ELEVATION
SCALE 1:100 AT A3

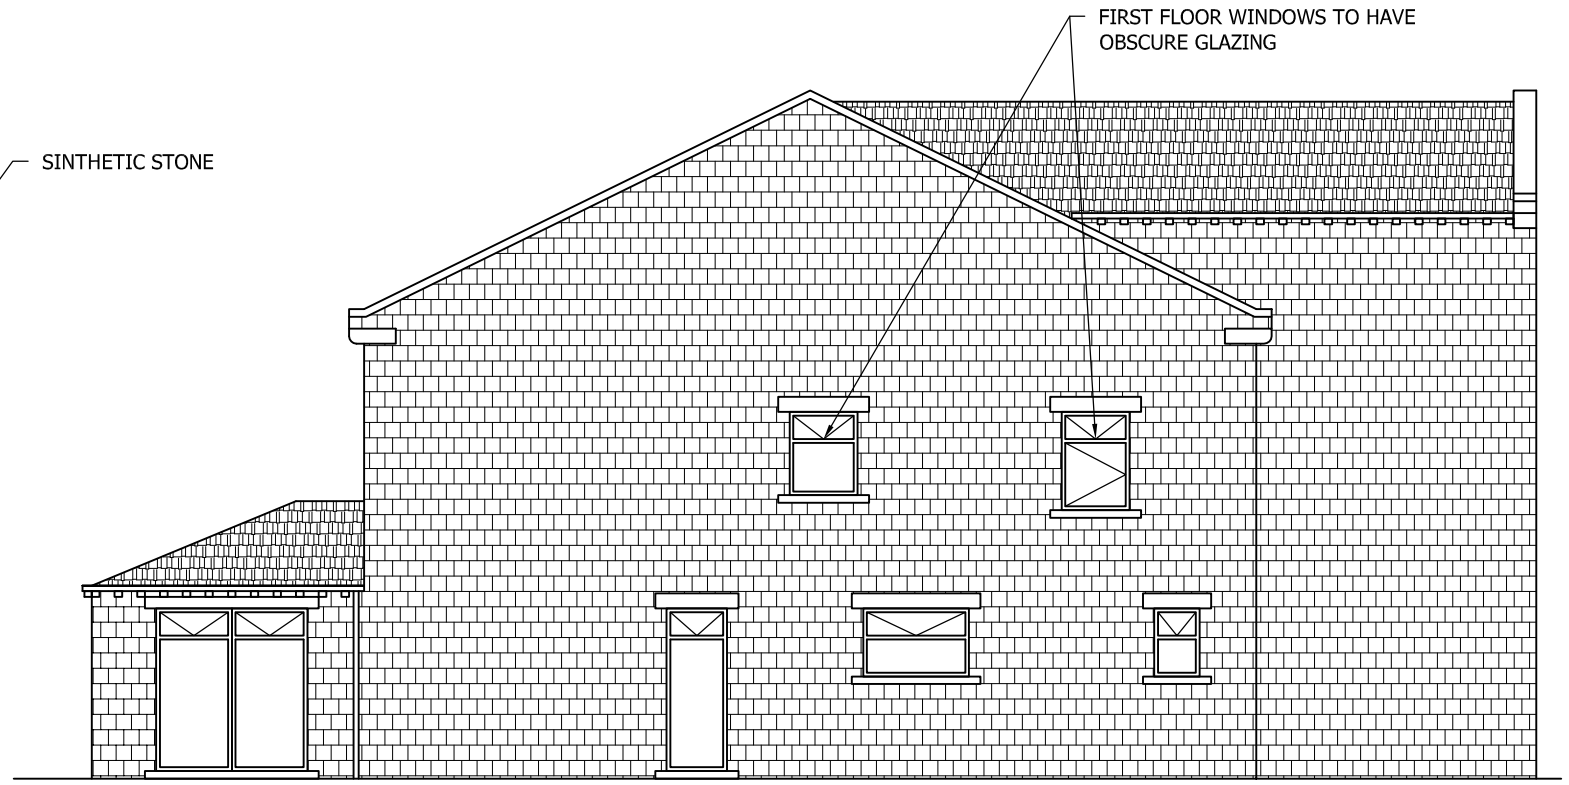

PROPOSED END ELEVATION
SCALE 1:100 AT A3

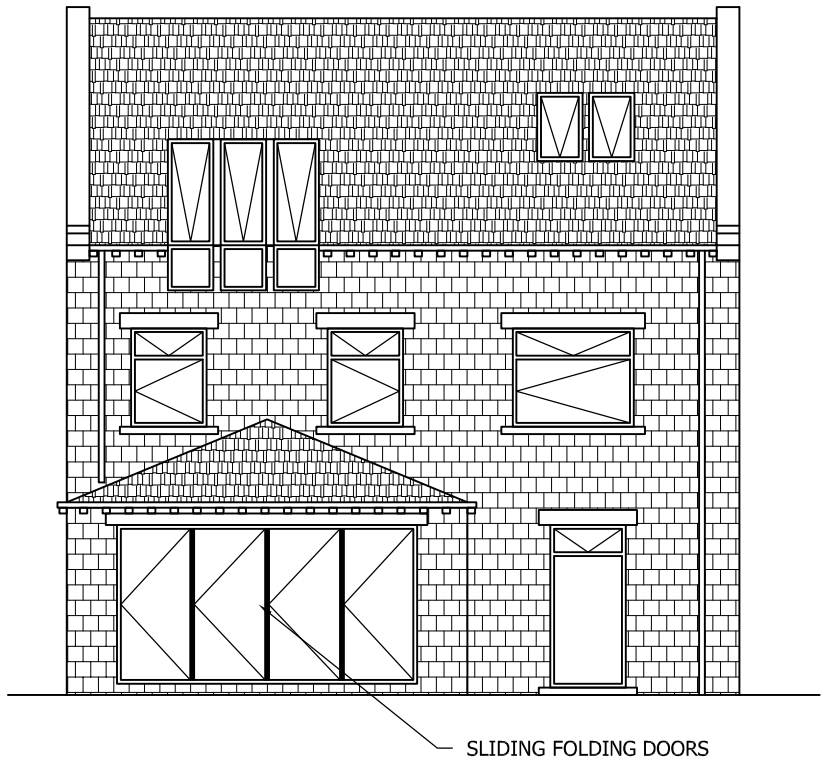

PROPOSED REAR ELEVATION
SCALE 1:100 AT A3

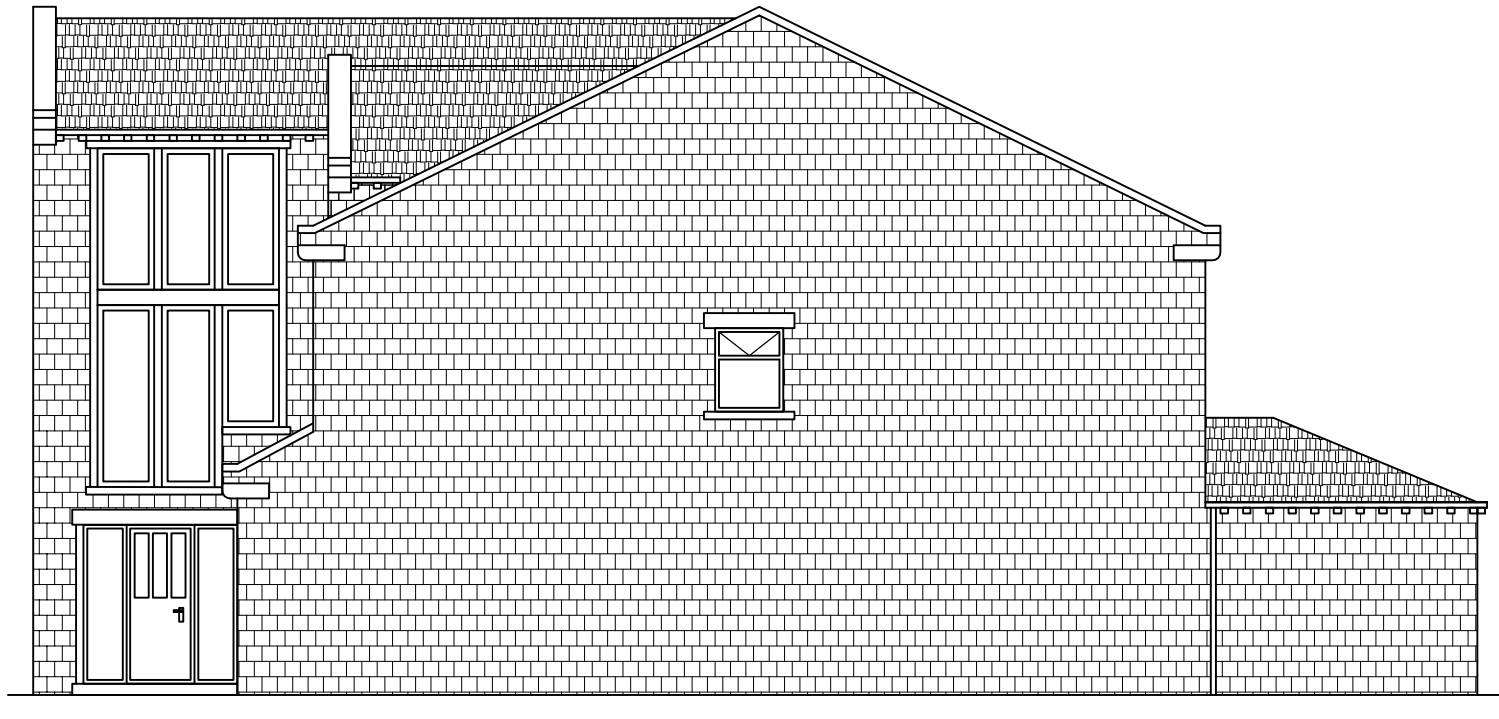

PROPOSED END ELEVATION
SCALE 1:100 AT A3

DO NOT SCALE: Contractor to check all dimensions and report any omissions or errors

NOTES

Rev	Description	By	Chk	App	Date

JRB DESIGNS Ltd
166 Churchfield Lane
Darton
Barnsley
S75 5EA
Tel: 01226 383542
Fax: 01226 380078
Mob: 07970 541192
Email: john@jrbdesigns.co.uk

This drawing is copyright. © jrbdesigns Ltd.

Client
MR W CHIPCHASE

Drawing Title
PROPOSED ELEVATIONS

Address
LAND ADJACENT TO HOLLY HOUSE
FITZWILLIAM ROAD
DARFIELD
BARNSLEY S73 9HY

Project Title:
PROPOSED THREE STOREY DETACHED DWELLING

Purpose of Issue:
PLANNING

Drawing Status
FIRST ISSUE

Scale at A3	Drawn By	Date	
AS SHOWN	JRB	23/09/2008	
Checked By	Date	Approved By	Date
WC	23/09/2008	WC	23/09/2008
Project No.		Drawing No.	Revision
MWC001		003	-

APPROVAL [X] INFORMATION [ ] TENDER [ ] CONTRACT [ ] CONSTRUCTION [ ]