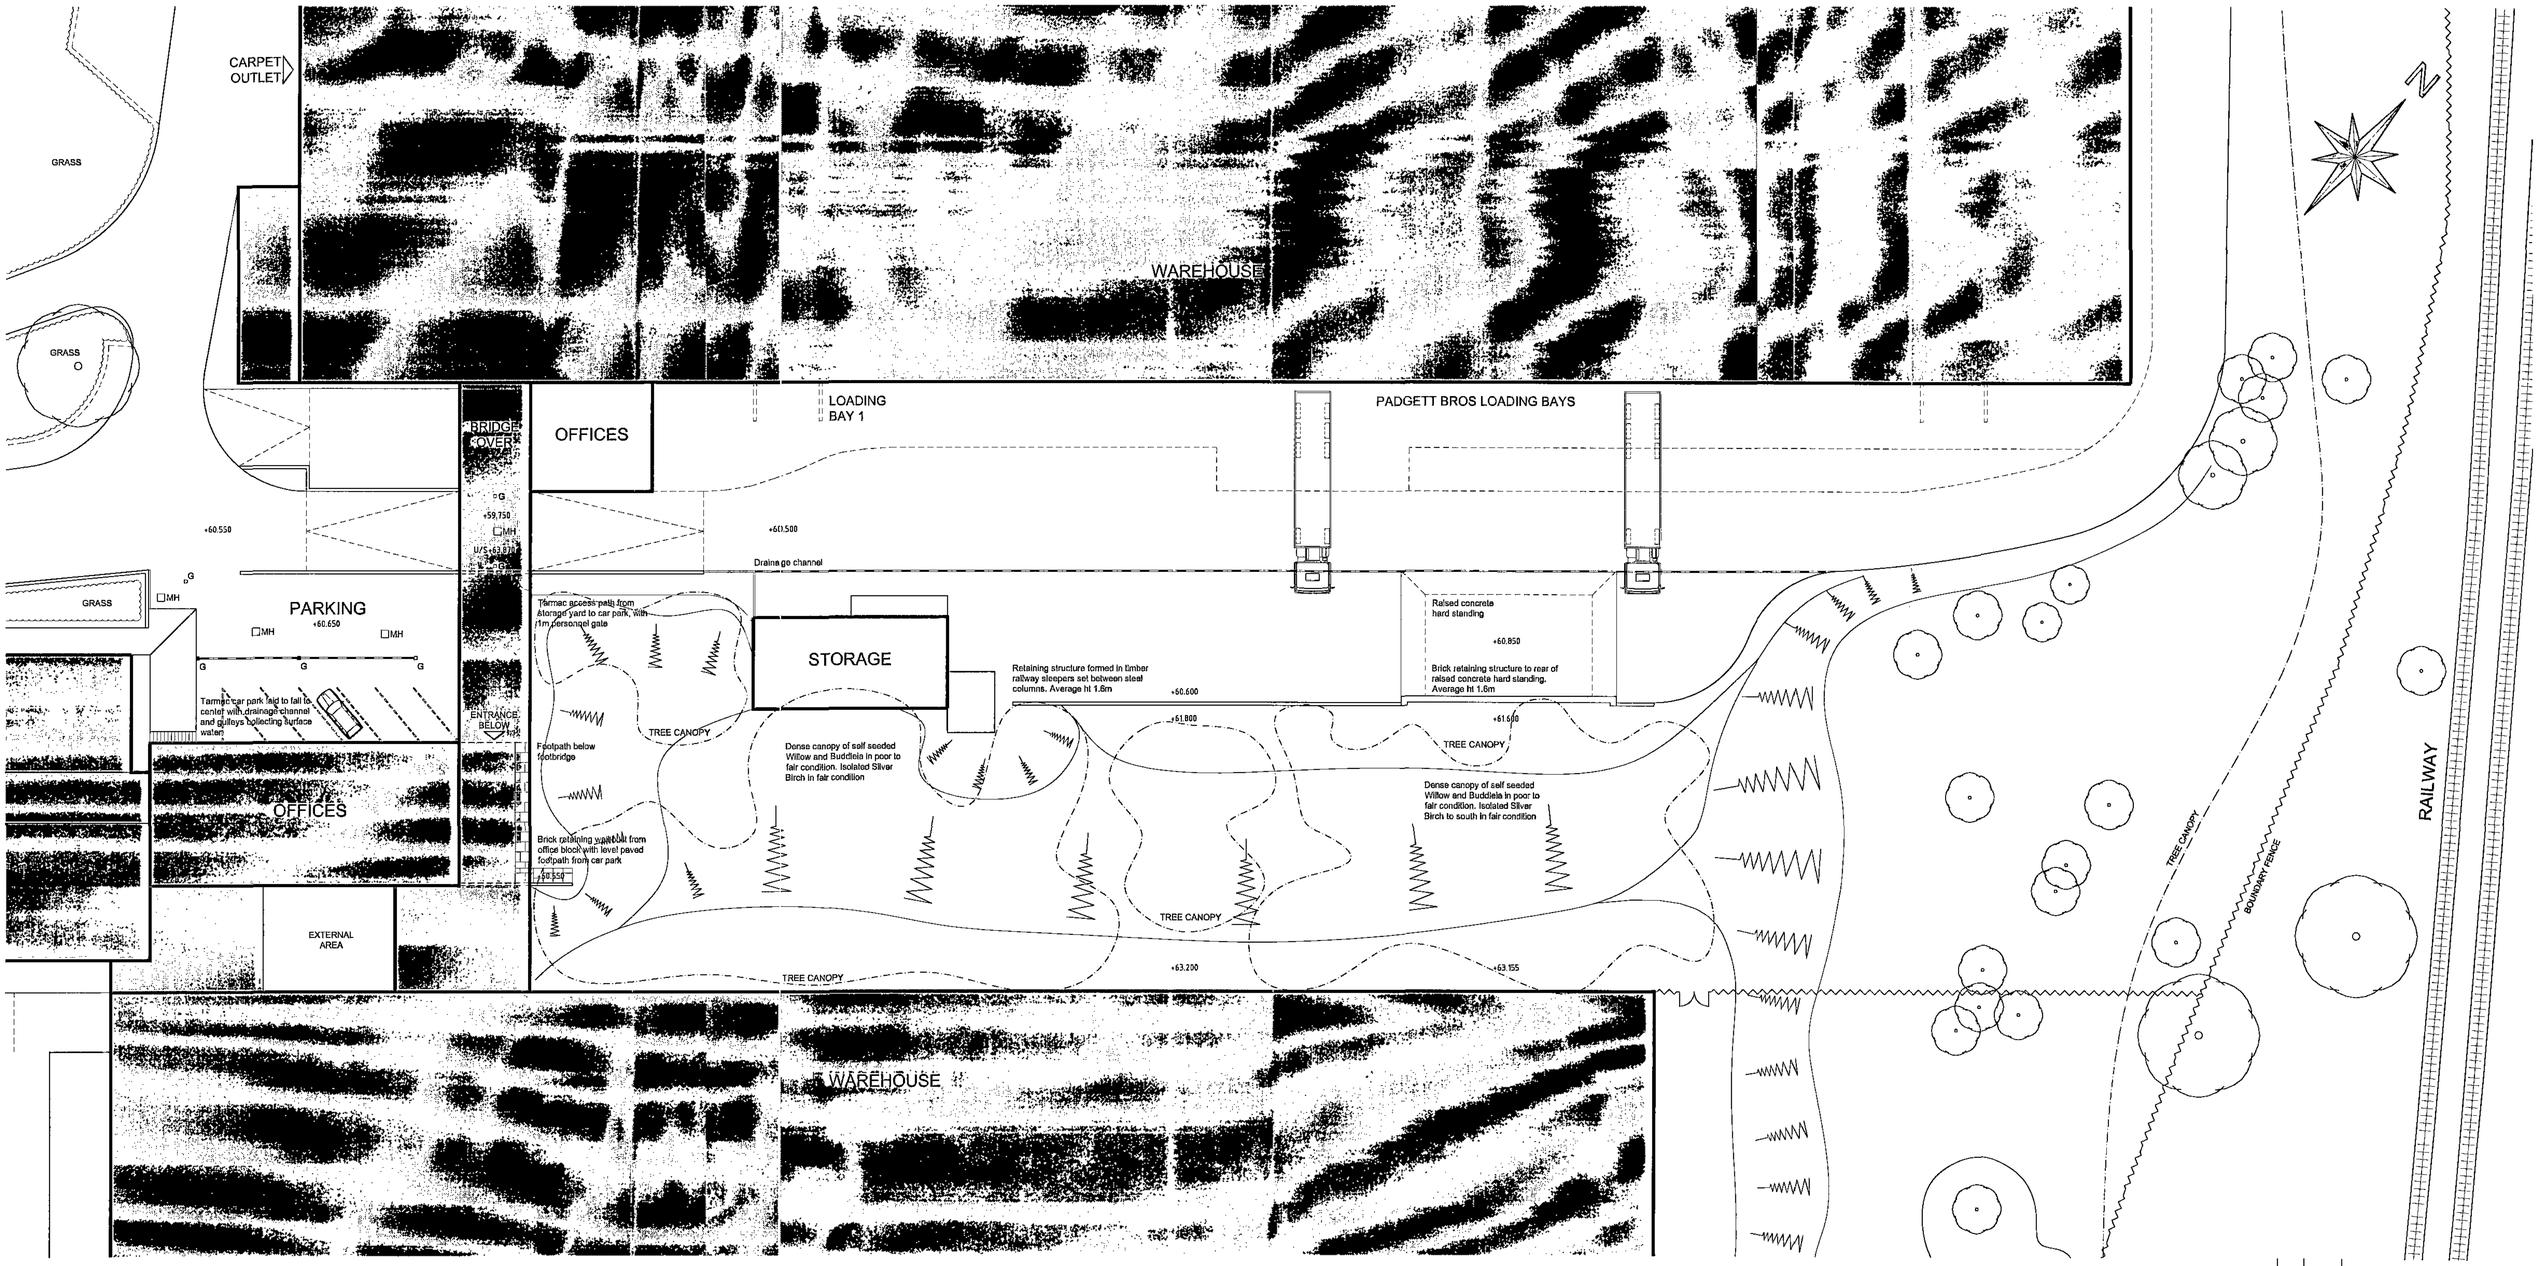


NOTES & SYMBOLS KEY

- EXISTING TREE
- TREE CANOPY
- BOUNDARY FENCE
- GRASS / LANDSCAPED AREA
- DRAINAGE CHANNEL
- G — ROAD GULLY
- MH — MANHOLE / INSPECTION CHAMBER
- +60.000 — EXISTING LEVEL

REV	BY	DATE	NOTE

Do not scale off this drawing. Work to figured dimensions., and any discrepancy to be reported to the Architect. Refer to larger scale drawings where available. Copyright PB Architects.

Title


SHAPEPART LTD
SPENCER ENTERPRISES LTD
DARTON BUSINESS PARK
BARNSLEY ROAD
DARTON, S75 5QX

PROPOSED TRAILER PARK
Site Plan as Existing

PEARCE BOTTOMLEY ARCHITECTS
Roman Ridge, Main Street, Aberford, Leeds, LS25 3AW
Telephone 0113 281 2000
Facsimile 0113 281 2911
e-mail pbp@pbarchitects.co.uk

RECEIVED
17 MAR 2010
PLANNING SERVICES

Date	Drawn	Checked	Rev
MAR 2010	CJS	KTA	
Scale	Project No.	Drg. no.	
1:250 A1	4136	00-02	

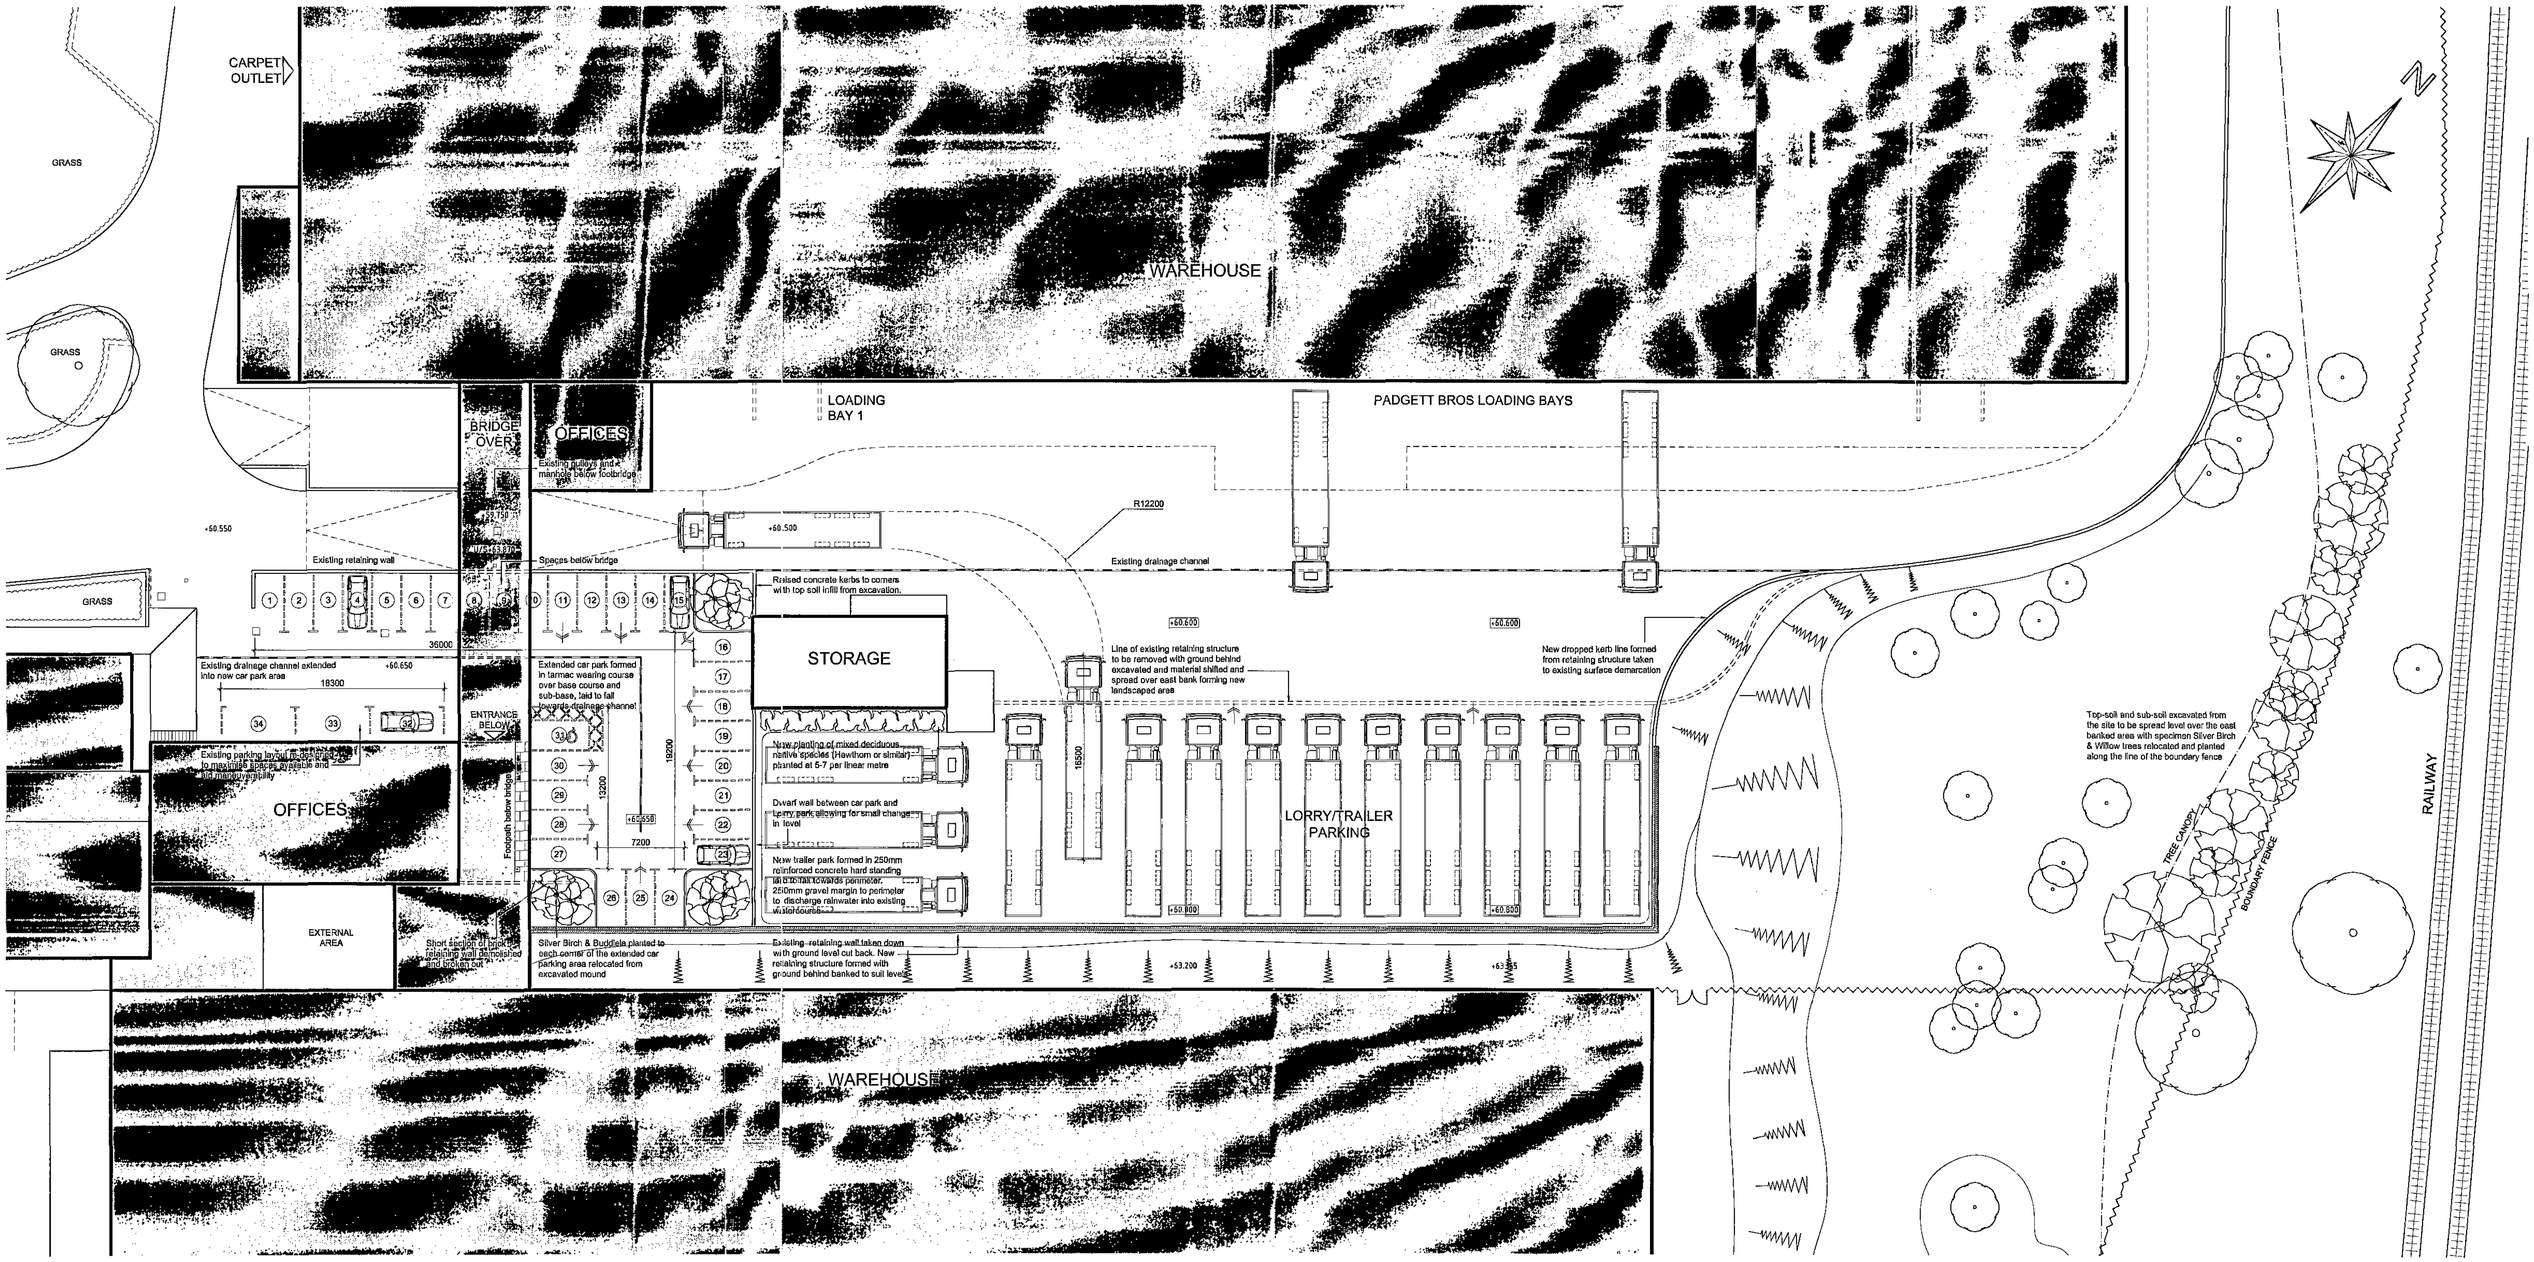

NOTES & SYMBOLS KEY

- NEW/RELOCATED TREE
- EXISTING TREE RETAINED
- TREE CANOPY
- NEW LANDSCAPED AREA
- BOUNDARY FENCE
- EXISTING GRASSED AREA
- DRAINAGE CHANNEL
- ROAD GULLY
- MANHOLE / INSPECTION CHAMBER
- DIRECTION OF FALL
- +50.000 EXISTING LEVEL
- +60.000 PROPOSED LEVEL

FINISHES SPECIFICATION

NEW TARMAC SURFACE FOR PEDESTRIAN & TRAFFIC USE

Wearing Course - 30mm Dense Bitumen Macadam, 10mm aggregate to BS4987

Base Couse - 60mm thick Dense Bitumen Macadam base course, 20mm aggregate to BS4987

Sub Base - 200mm thick Type 1 crushed stone hardcore base over sub-grade

NEW CONCRETE HARD STANDING

Concrete - 250mm thick C32/40 concrete reinforced with single layer of A393 mesh with 50mm cover. Free movement expansion joints at max 15m ctrs with R32 dowels, 600mm long at 300mm ctrs

Sub Base - 200mm thick Type 1 crushed stone hardcore base over sub-grade

REV	BY	DATE	NOTE

Do not scale off this drawing. Work to figured dimensions., and any discrepancy to be reported to the Architect. Refer to larger scale drawings where available. Copyright PB Architects.

Title


SHAPEPART LTD
SPENCER ENTERPRISES LTD
DARTON BUSINESS PARK
BARNSLEY ROAD
DARTON, S75 5QX

PROPOSED TRAILER PARK
Site Plan as Proposed

PEARCE BOTTOMLEY ARCHITECTS
Roman Ridge, Main Street, Aberford, Leeds, LS25 3AW
Telephone 0113 281 2000
Facsimile 0113 281 2911
e-mail pbp@pbarchitects.co.uk

RECEIVED 3 MAR 2010 CORPORATE DEVELOPMENT

Date	Drawn	Checked	Rev
MAR 2010	CJS	KTA	
Scale	Project No.	Drg. no.	
1:250 A1	4136	00-03	

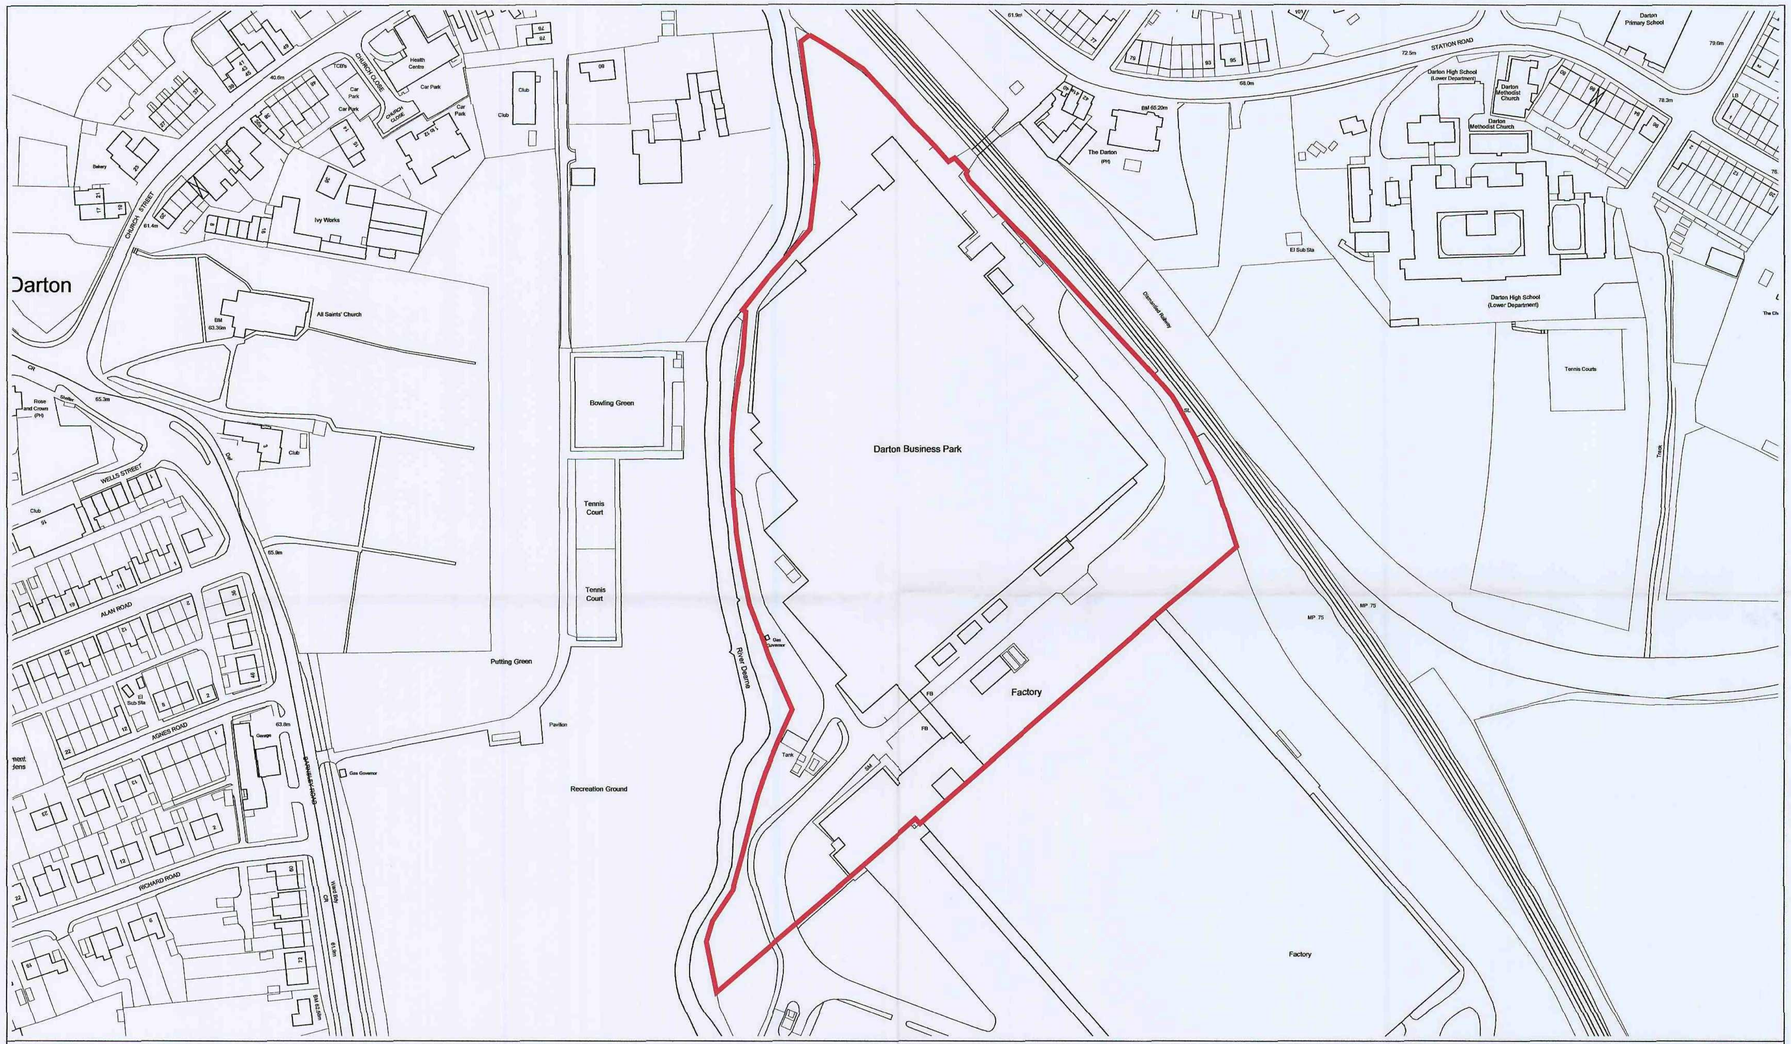

N

No reliance should be placed upon dimensions which are scaled off this drawing: please see annotation.

RECEIVED 23 MAR 2018 CORPORATE MANAGEMENT

Title

SHAPEPART LTD
SPENCER ENTERPRISES LTD, DARTON BUSINESS PARK, BARNSLEY ROAD, DARTON
S75 5QX
Location Plan

PEARCE BOTTOMLEY ARCHITECTS

Roman Ridge, Main Street, Aberford, Leeds. LS25 3AW
Telephone 0113 281 2000
Facsimile 0113 281 2911
e-mail pbp@pbarchitects.co.uk

Date	Drawn	Checked	Rev
MAR 2018	CJS	-	-
Scale	Project No.	Drg. no.	
1:1250 A2	4136	00-01	