AMENDED - PROPOSED ELEVATIONS


Roof over Aqua Therapy Pool formed with hipped construction. All new roofs finished with dark grey/black roof slates to match the existing dwelling house and to the approval of the Local Authority.



New full height aluminium glazed doors with low level access threshold to allow wheelchair access in a style to match existing units.

Proposed Side Elevation

All new rainwater gutters and down pipes to be uPVC sections to match the existing dwelling house in colour and profile.

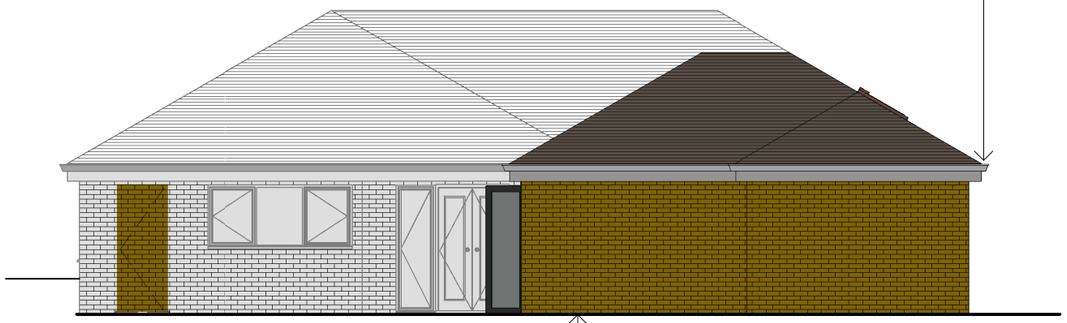

Proposed Rear Elevation

All new walls to be built using traditional cavity wall construction with facing brickwork externally to match the colour and texture of existing dwelling house and to Local Authority approval.


uPVC fully automated double glazed roof lights to Local Authority approval.



Proposed Front Elevation

Allow for installation of Velux Units, type to be confirmed by client, in existing and newly formed pitched roof construction. Installation to be carried out in accordance with manufacturers instructions and appropriate parts within installation kit, including further works as required. Allow for double trussed rafters either side of windows.

Proposed single storey extension to provide Aqua-Therapy Pool including ancillary areas and Plant Room.

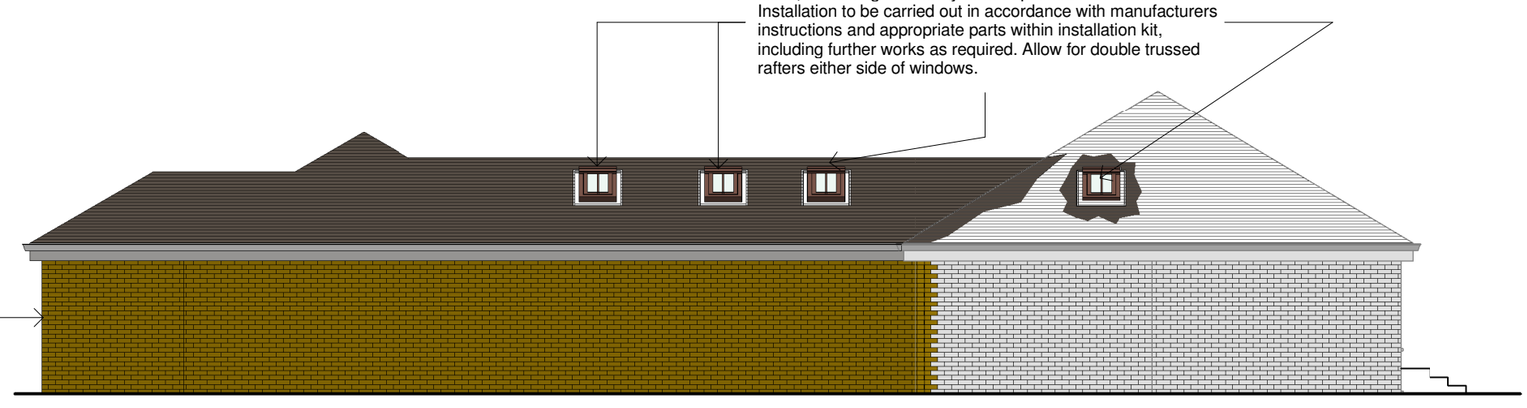

Proposed Side Elevation

steven docker ASSOCIATES

Chartered Surveyors & Designers for the Disabled

Park House, Parkway, Holmes Chapel
Cheshire, CW4 7BA

W: www.stevendocker.co.uk **T:** 01477 544499
E: info@stevendocker.co.uk **F:** 01477 544433

Client
Mr Adam Turton

Contract
12 Common Road, Thurnscoe, Rotherham

Drawing
AMENDED - Proposed Elevations

Drawn by	Checked by	Date
JPC	JPC	March 14
Drawing No	**Rev**	**Scale**
CNC 2303/ 06	A	1 : 100
		Size A3

COPYRIGHT
This Drawing, design proposal and its content are protected by copyright and can only be used under license and with the expressed authority of Steven Docker Associates.