DO NOT SCALE

All Dimensions in Millimetres unless specified:otherwise and subject to verification on site

21.17
JAN 07

BARNSLEY Metropolitan Borough Council

14 AUG 2007

APPROVED TOWN PLANNING

NORTH

Existing tree

Timber post and rail fence.

Existing trees

Retain existing hedge

Parking area to be surfaced in Marshalls Tegula or similar approved artificial stone setts.

PROPOSED DWELLING

Timber post and rail fence.

ACCESS DRIVE

PARKING

Existing access to Chapel Lane.

G

G

G

Retain existing hedge

Garden

Paths to be a mix of artificial stone flags, Marshalls Chancery of similar; and sharp brown gravel.

BARN

DWELLING

Existing trees

CHAPEL LANE

POPLAR FARM

SITE PLAN
1:200

PROPOSED DWELLING
CHAPEL LANE
BILLINGLEY


PROPOSALS

P1A


Chris Carr Associates
ARCHITECTS
6A Eastgate, Barnsley S70 2EP
Tel:(01226)286256 Fax:(01226)207304
email:mail@cca-arch.co.uk

DO NOT SCALE

All dimensions in Millimetres unless specified otherwise and subject to verification on site

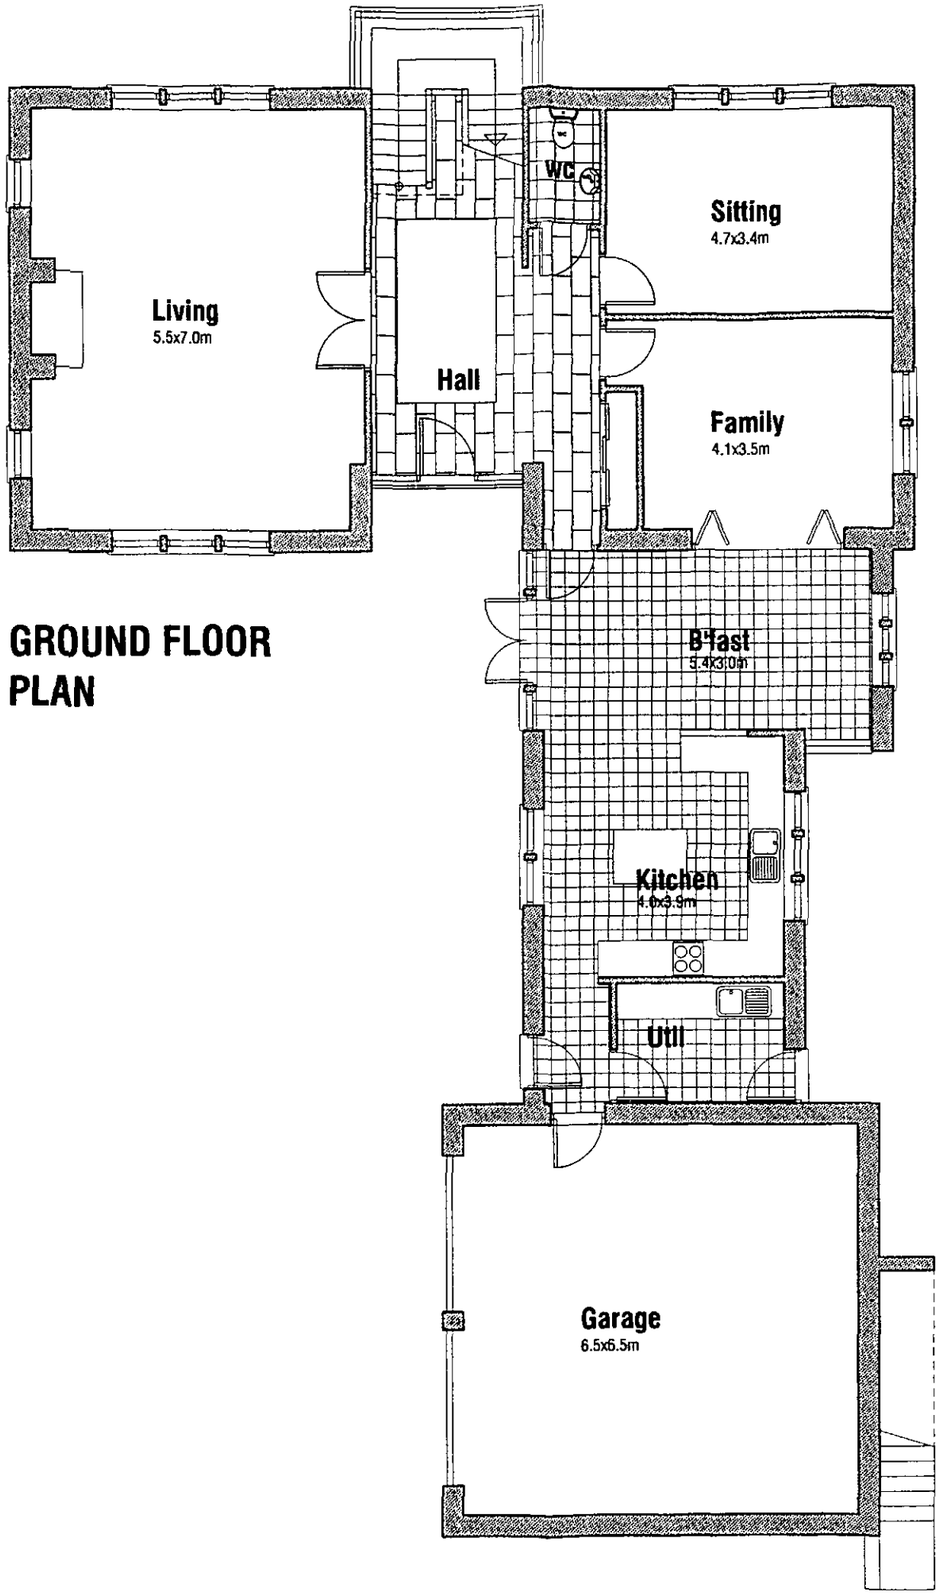

GROUND FLOOR PLAN

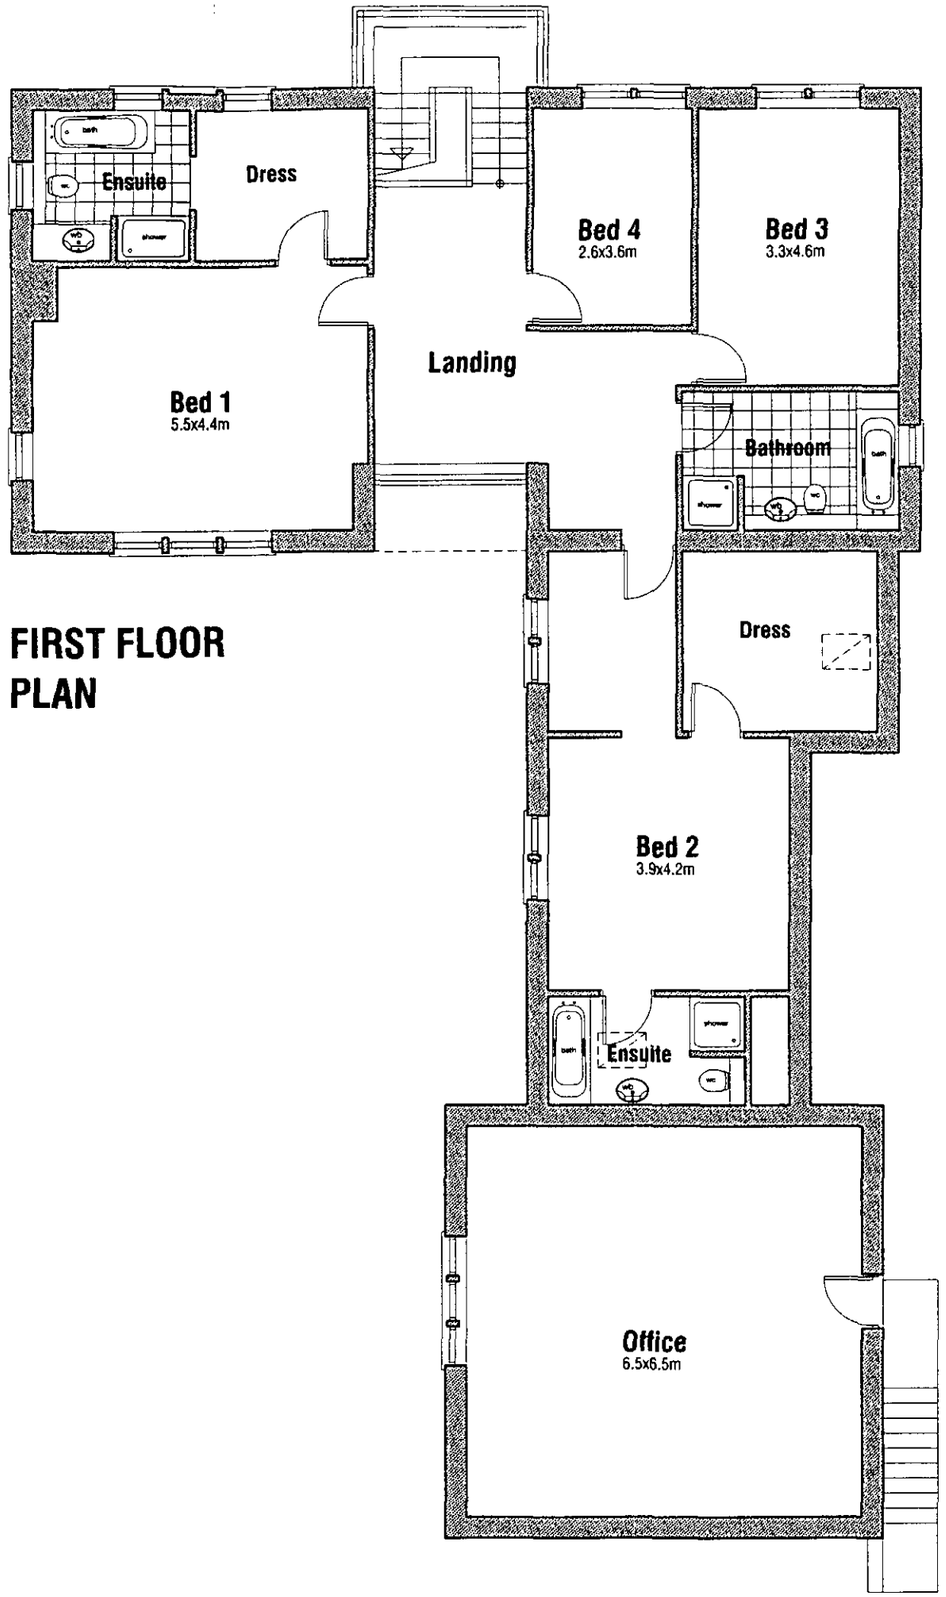

FIRST FLOOR PLAN

A 5.4.07 Add window to Bed 1 Ensuite.

PROPOSED DWELLING
CHAPEL LANE
BILLINGLEY

PROPOSALS

PLANS


Chris Carr Associates
ARCHITECTS

6A Eastgate, Barnsley, S70 2EP
Tel:(01226) 286256 Fax:(01226) 207304
email; mail@cca-arch.co.uk


Scale.	1:100 @ A3	Drawn.	MJB
Date.	MARCH 07	Ref. No.	21.17
DWG. No.	P2	Rev.	A

DO NOT SCALE

All dimensions in Millimetres unless specified otherwise and subject to verification on site

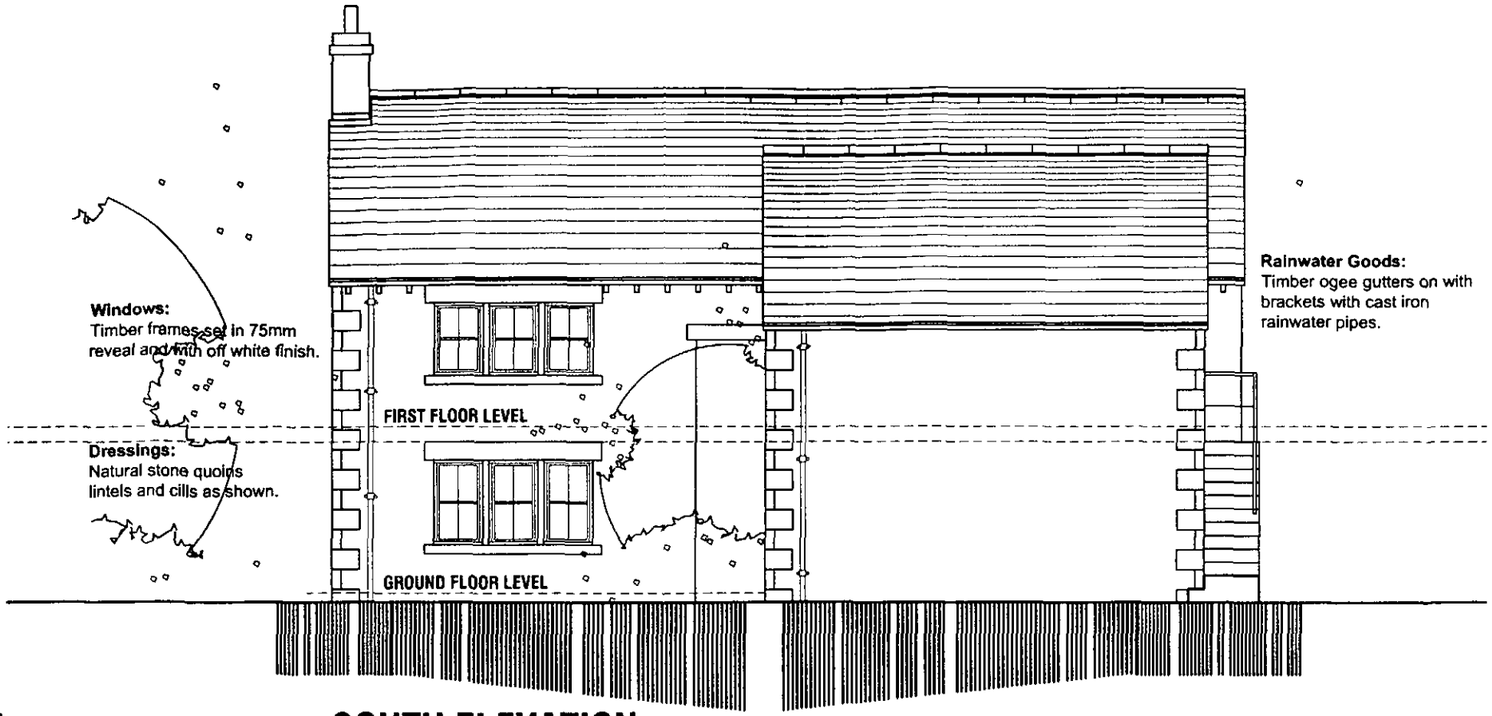

SOUTH ELEVATION

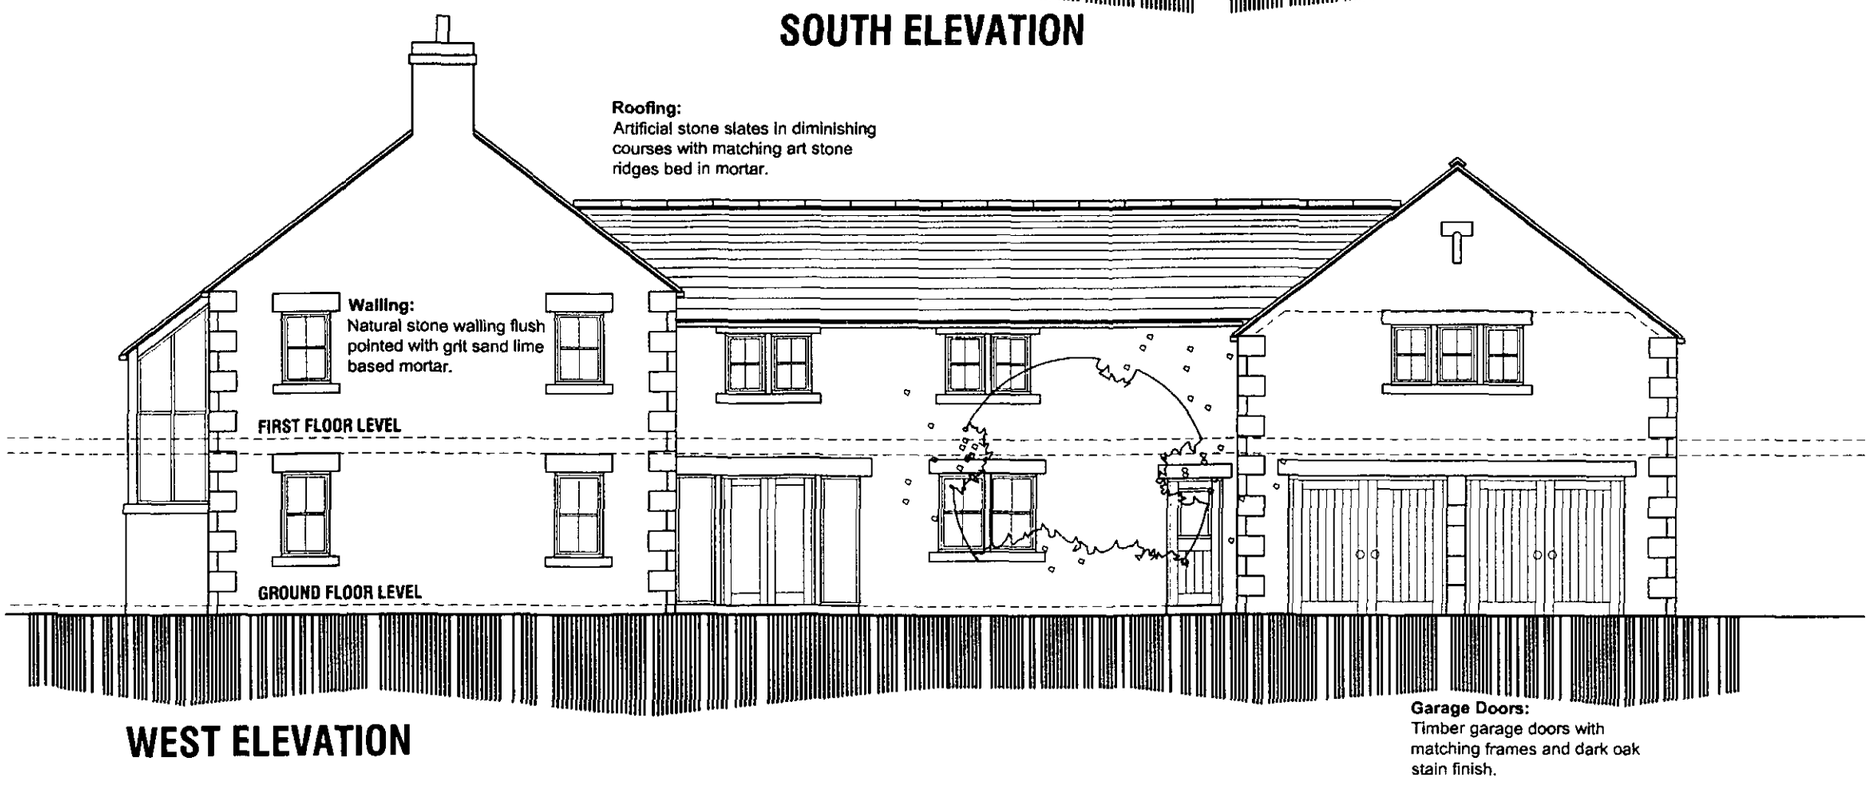

WEST ELEVATION

A 5.4.07 Add Window to West Elevation

PROPOSED DWELLING
CHAPEL LANE
BILLINGLEY

PROPOSALS

ELEVATIONS 1

Chris Carr Associates
ARCHITECTS

6A Eastgate, Barnsley, S70 2EP
Tel:(01226) 286256 Fax:(01226) 207304
email: mail@cca-arch.co.uk


Scale.	1:100 @ A3	Drawn.	MJB
Date.	MARCH 07	Ref. No.	21.17
DWG. No.	P3	Rev.	A

DO NOT SCALE

All dimensions in Millimetres unless specified otherwise and subject to verification on site



NORTH ELEVATION

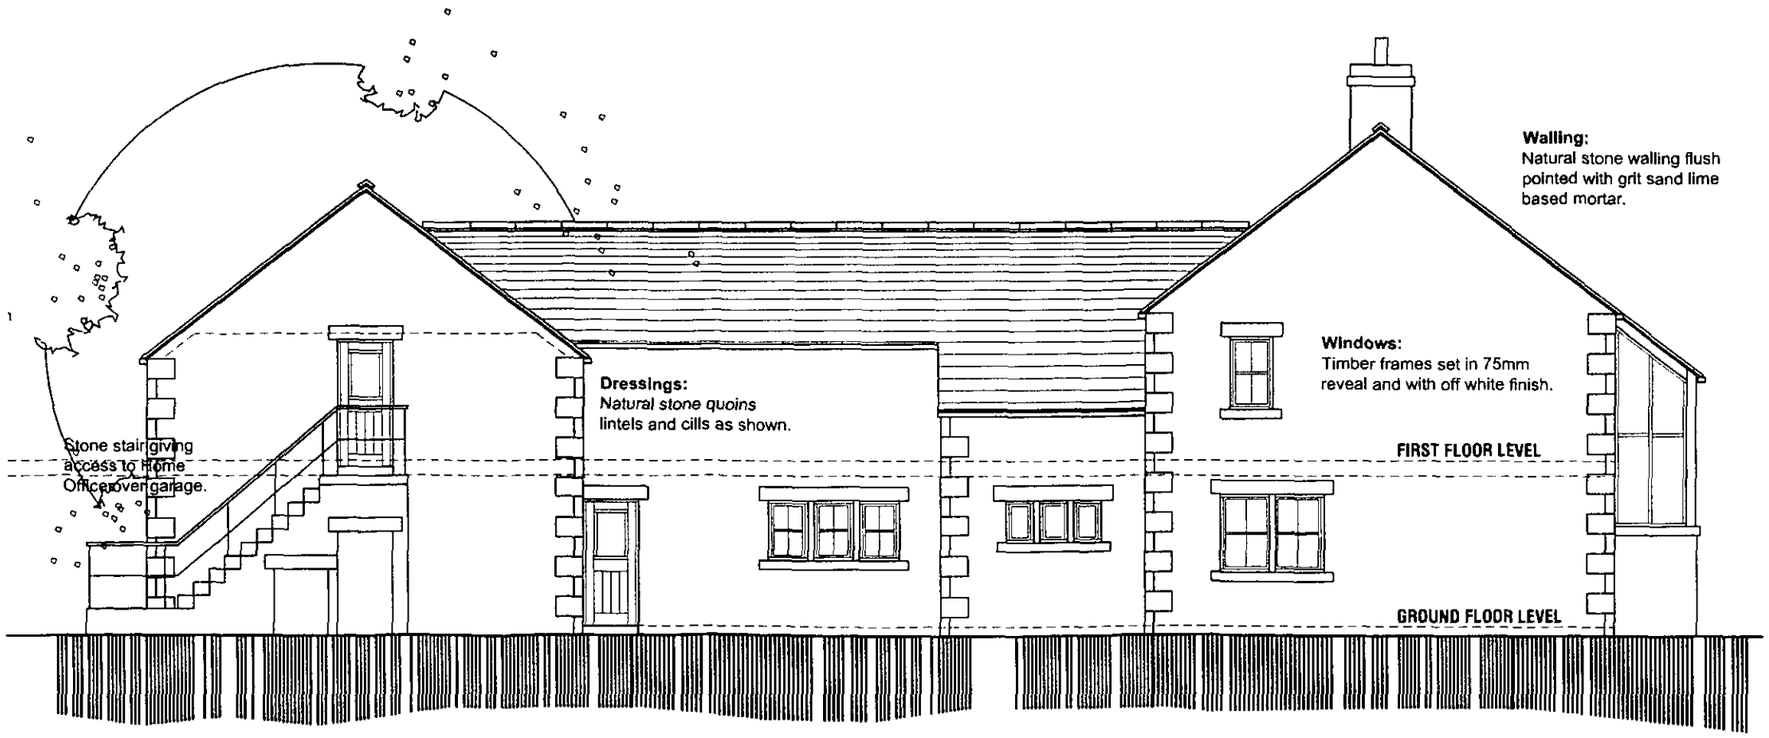

EAST ELEVATION

PROPOSED DWELLING
CHAPEL LANE
BILLINGLEY

PROPOSALS

ELEVATIONS 2

Chris Carr Associates
ARCHITECTS

6A Eastgate, Barnsley, S70 2EP
Tel:(01226) 286256 Fax:(01226) 207304
email: mail@cca-arch.co.uk

Scale.	1:100 @ A3	Drawn.	MJB
Date.	MARCH 07	Ref. No.	21.17
DWG. No.	P4	Rev.	