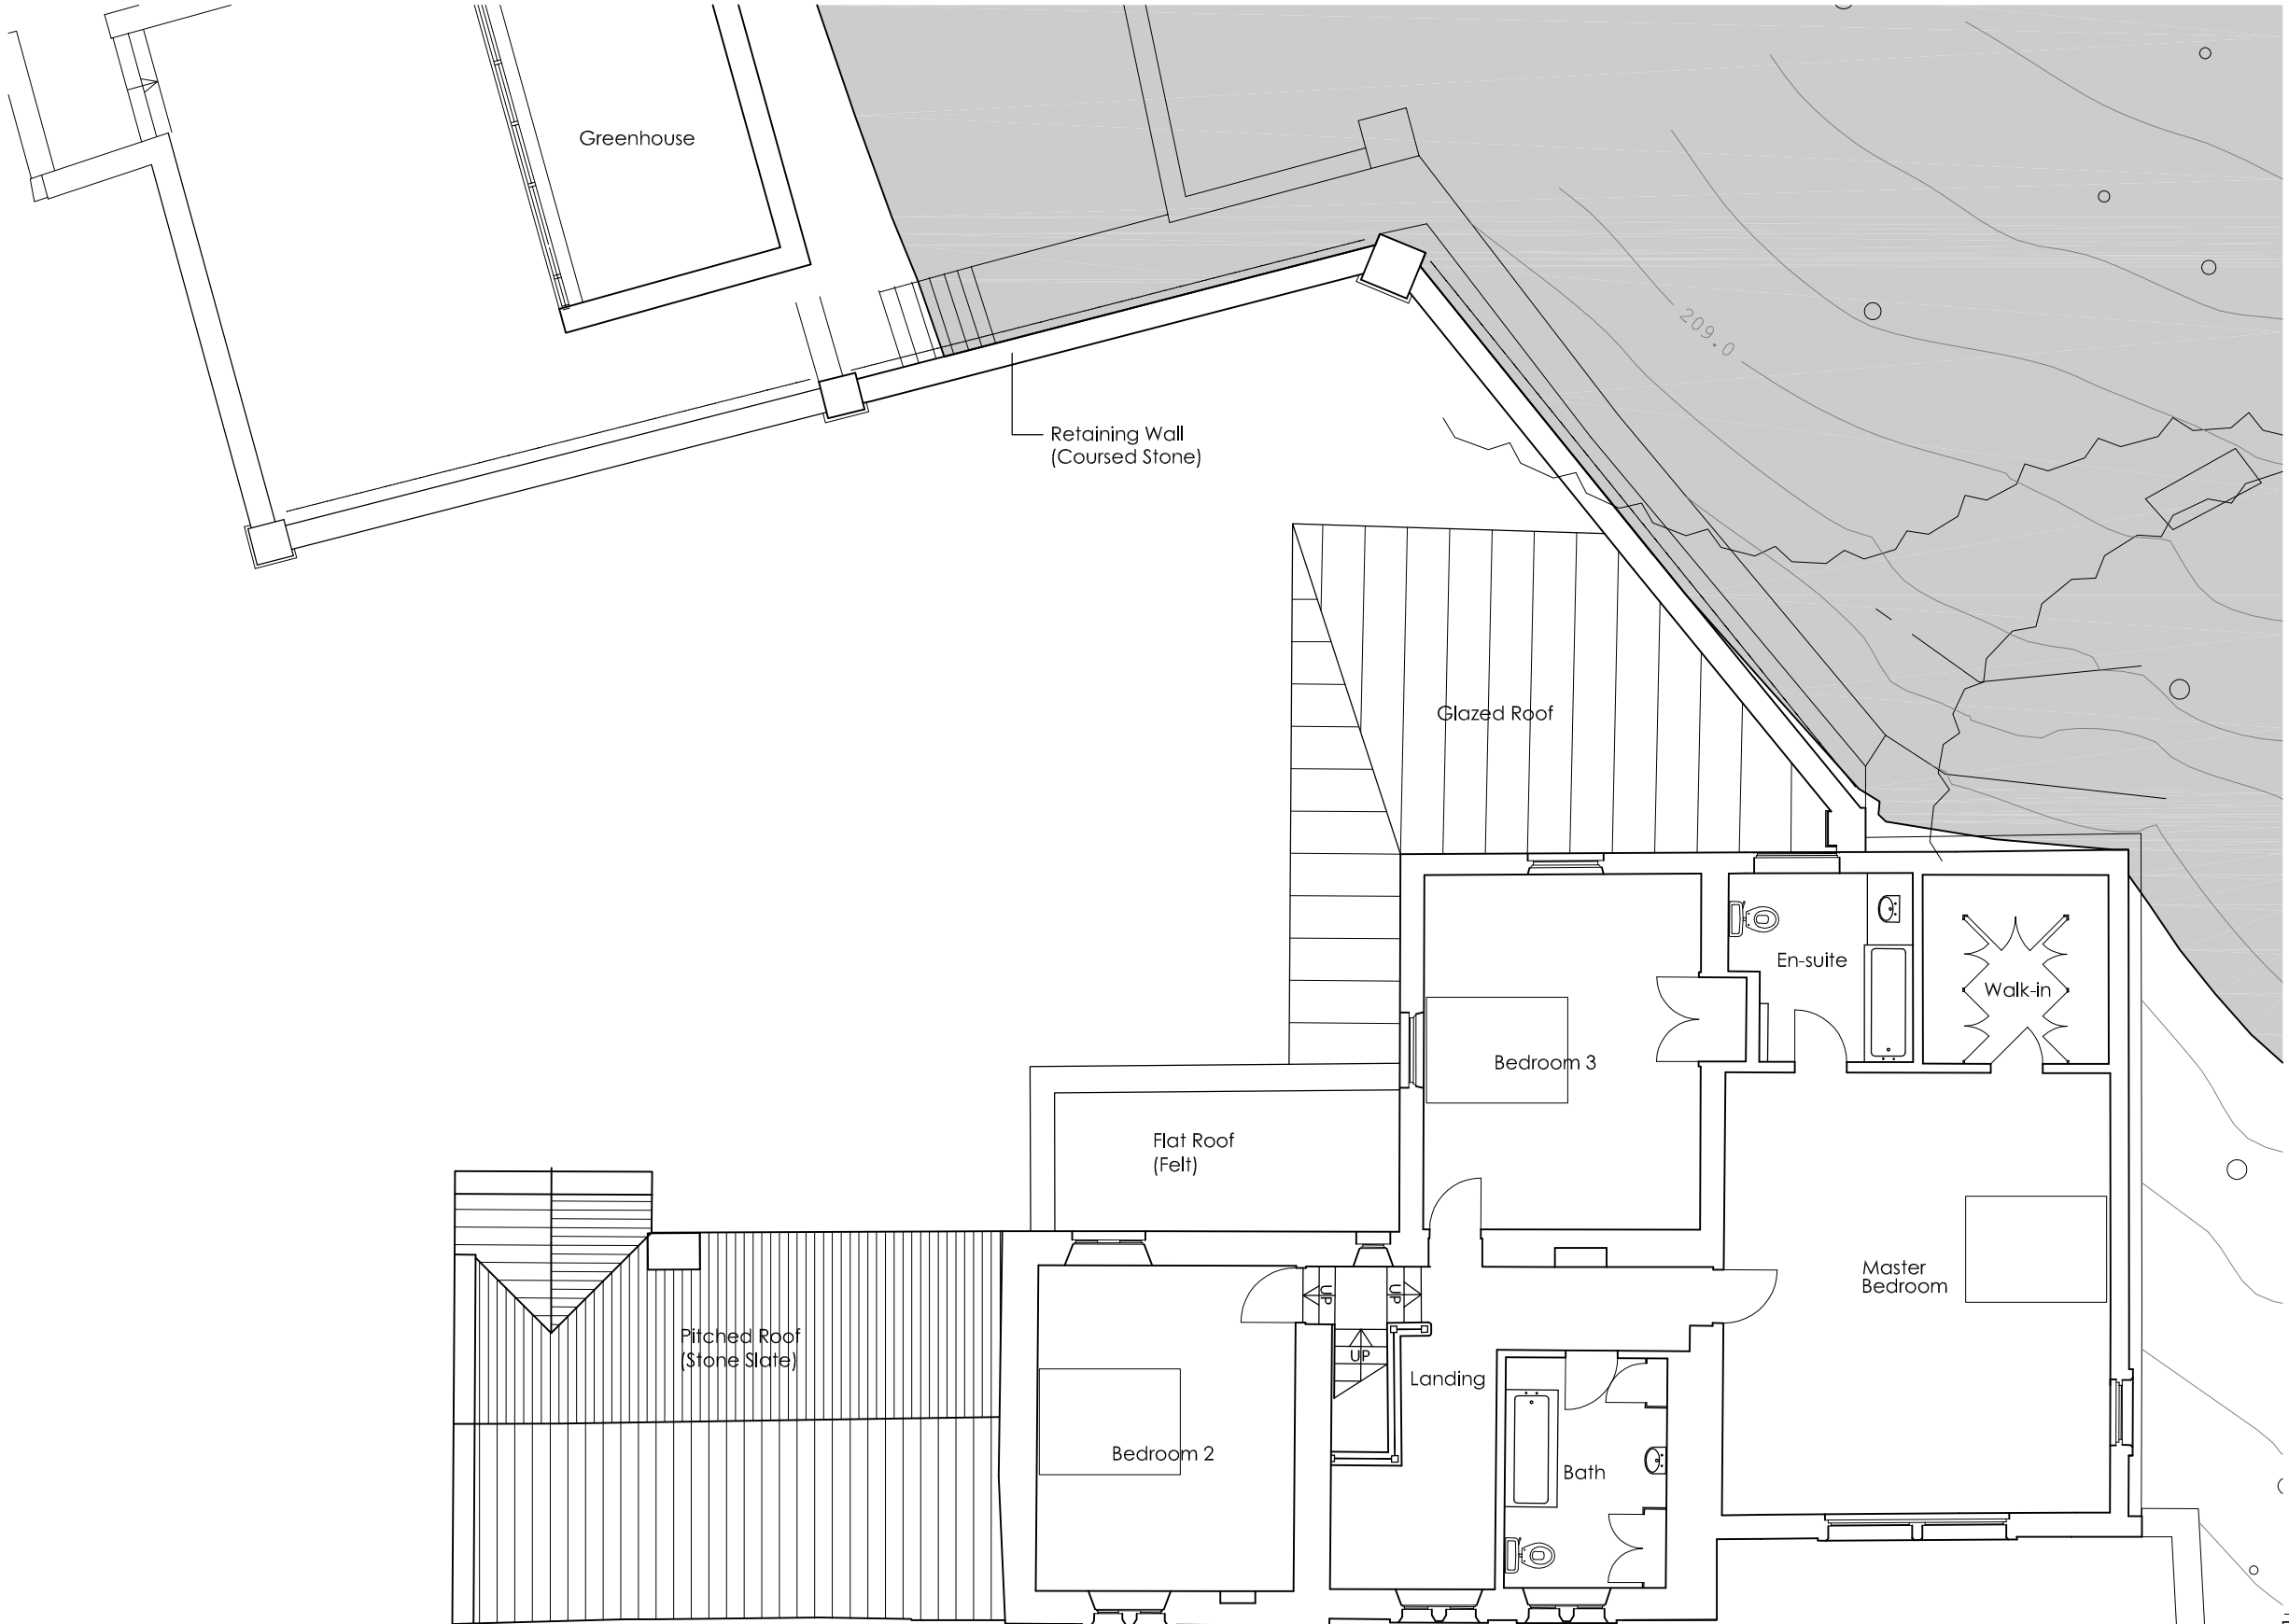


Do not scale from this drawing. Use figured dimensions only.

Contractors to verify all dimensions on site before commencing any work or shop drawings.

If drawings or specifications exceed the quantities taken in any way, Fibre Architects are to be informed before the work is initiated.

All drawn information is based on Ordnance Survey and/or existing record drawings. All content subject to Site Survey, Structural Survey, Site Investigations, Planning and other Statutory Approvals.

This drawing is not to be reproduced in whole or part without the consent of Fibre Architects Ltd.

Fibre Architects Limited Copyright.

FIRST FLOOR PLAN

Scale 1:100

0 5m 10m

N

Rev	Description	Date	By	App'd

Project Proposed Residential Development Bump Hall, Barnsley Road, Penistone S36 8AD	Project no 15-012	Date 24/09/15	
Drawing Title First Floor Plan -	Scale @ A3 1:100	Drawn by MO	Appr. by -
Client David Partridge -	Drawing no EX0012		Rev -

Fibre ARCHITECTS

First Floor Buckden Mount
8 Thornhill Road
Huddersfield, HD3 3AU

Tel: 01484 544 410
www.fibrearchitects.co.uk
Email: info@fibrearchitects.co.uk