


Revision	Date
-	-

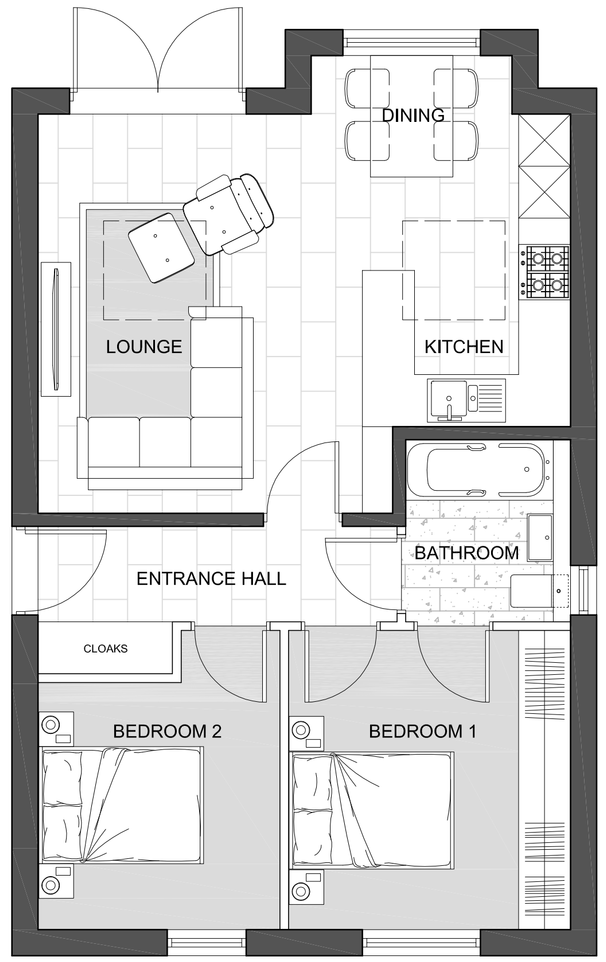


GROUND FLOOR PLAN
AREA 59.29SQM
SCALE 1:50

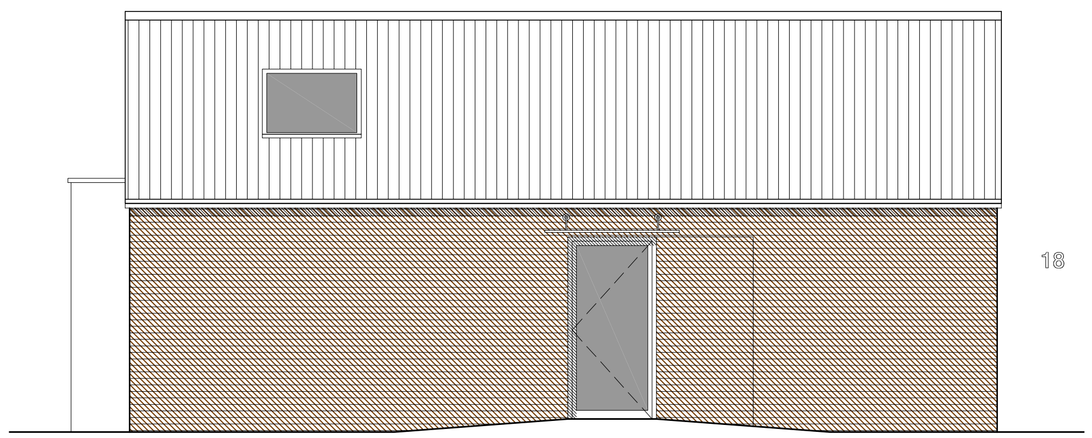


NORTH EAST ELEVATION
SCALE 1:50

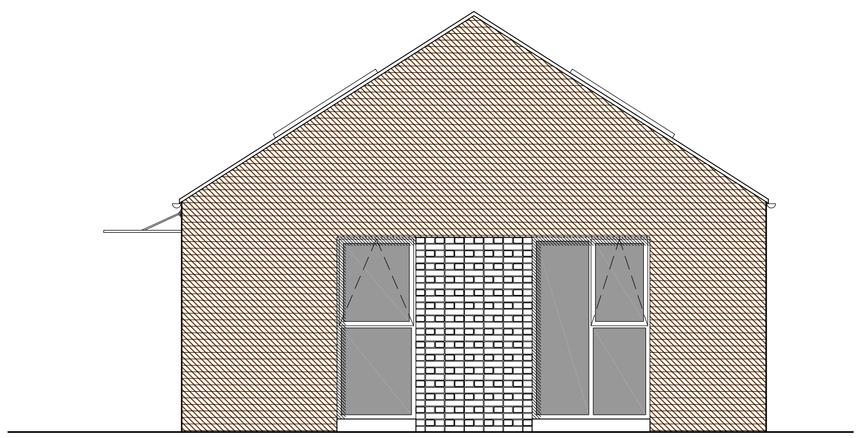


NORTH WEST ELEVATION
SCALE 1:50

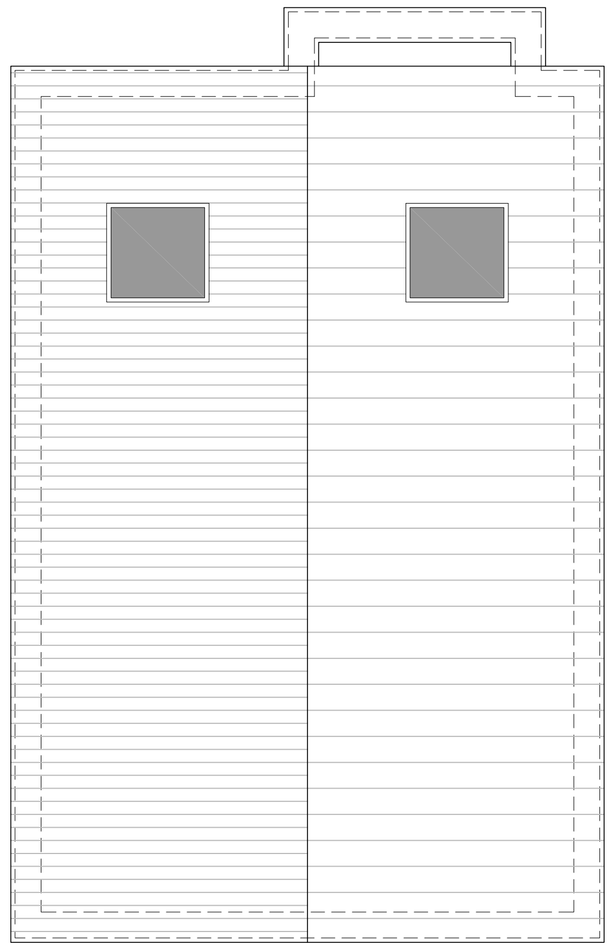

ROOF PLAN
SCALE 1:50

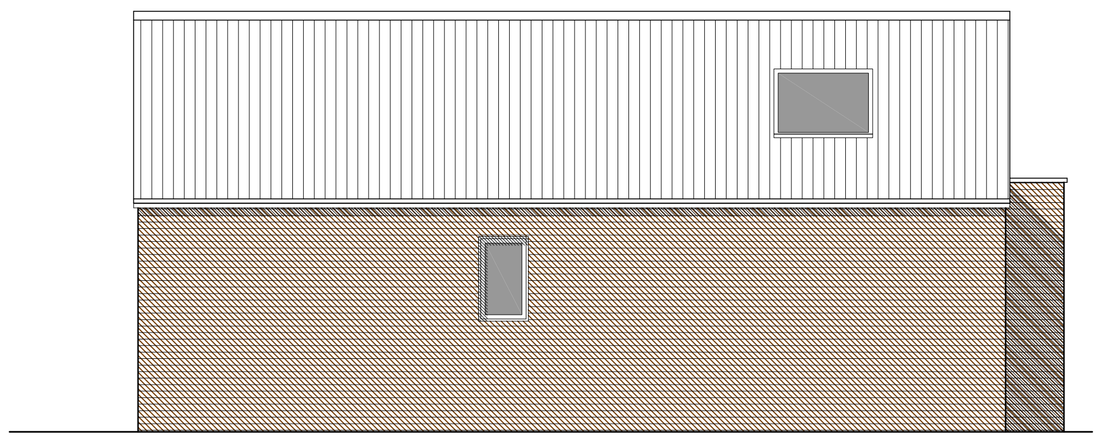

SOUTH WEST ELEVATION
SCALE 1:50

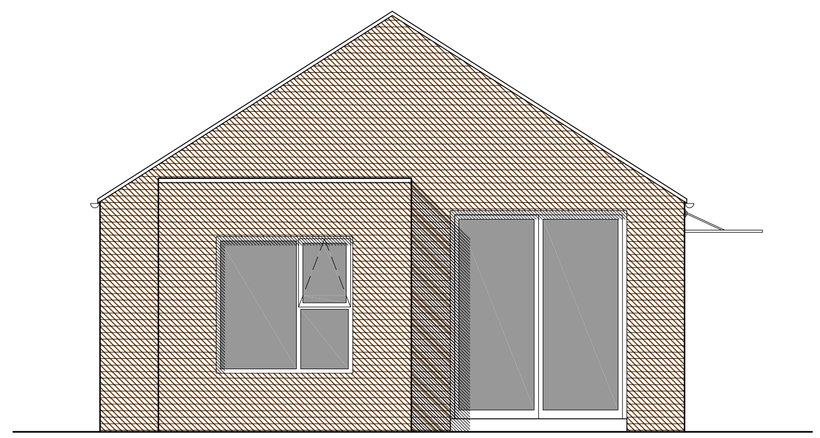

SOUTH EAST ELEVATION
SCALE 1:50

CODA Bespoke
Sheffield - Manchester
www.codastudios.co.uk
0114 2794931
hello@codastudios.co.uk

-	Client
KENDAL GROVE	Job
PROPOSED PLANS AND	Title
ELEVATIONS	

DRAWN	CHECKED	DATE	SCALE	
-	-	2017	A3 ISSUE:	A1 ISSUE:
			-	AS SHOWN

REVISION	DRAWING STATUS	DRAWING NUMBER
-	-	KD-002

© COPYRIGHT EXISTS ON THE DESIGNS AND INFORMATION SHOWN ON THIS DRAWING
The Contractor must verify all dimensions on site before making shop drawings or commencing work of any kind. No dimensions to be scaled from this drawing. Architect to be notified of any discrepancies in dimensions immediately.