

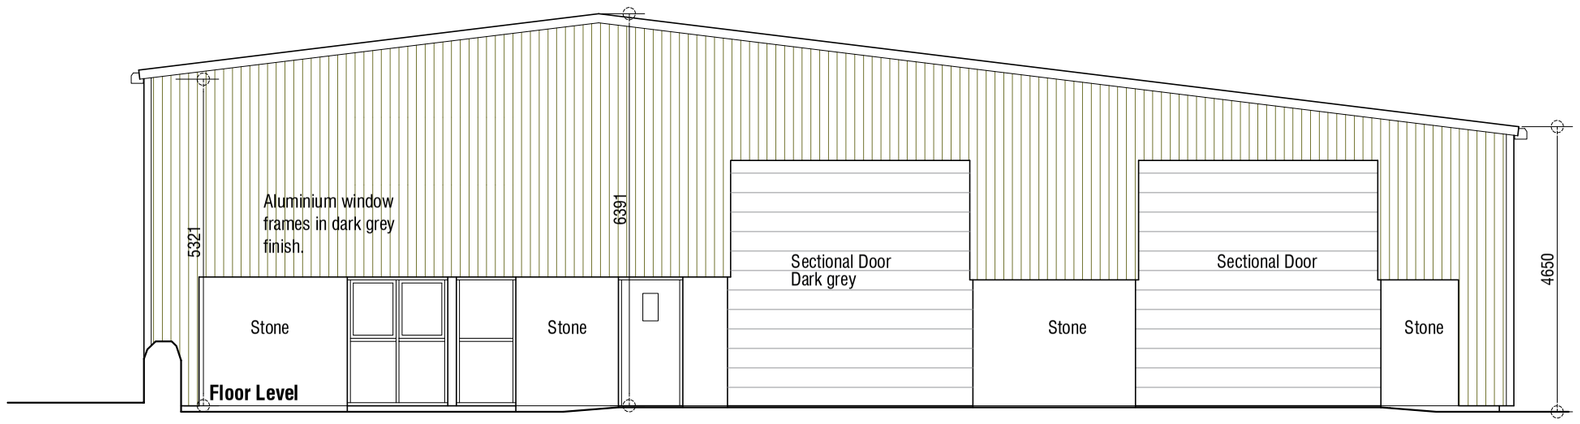


East Elevation 1:100

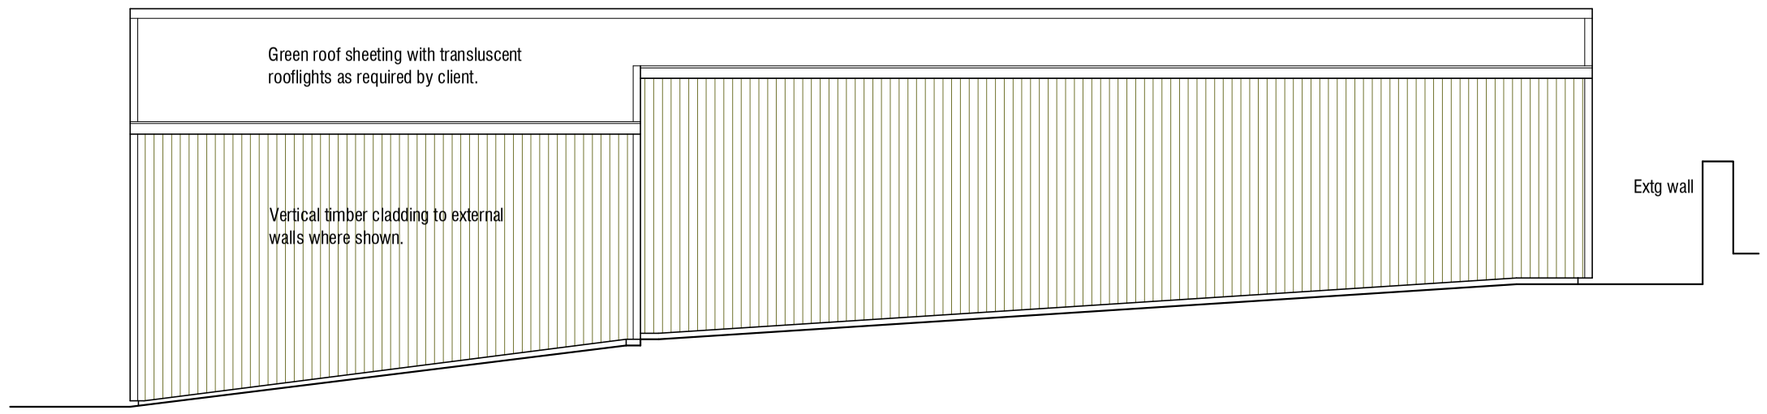


North Elevation 1:100

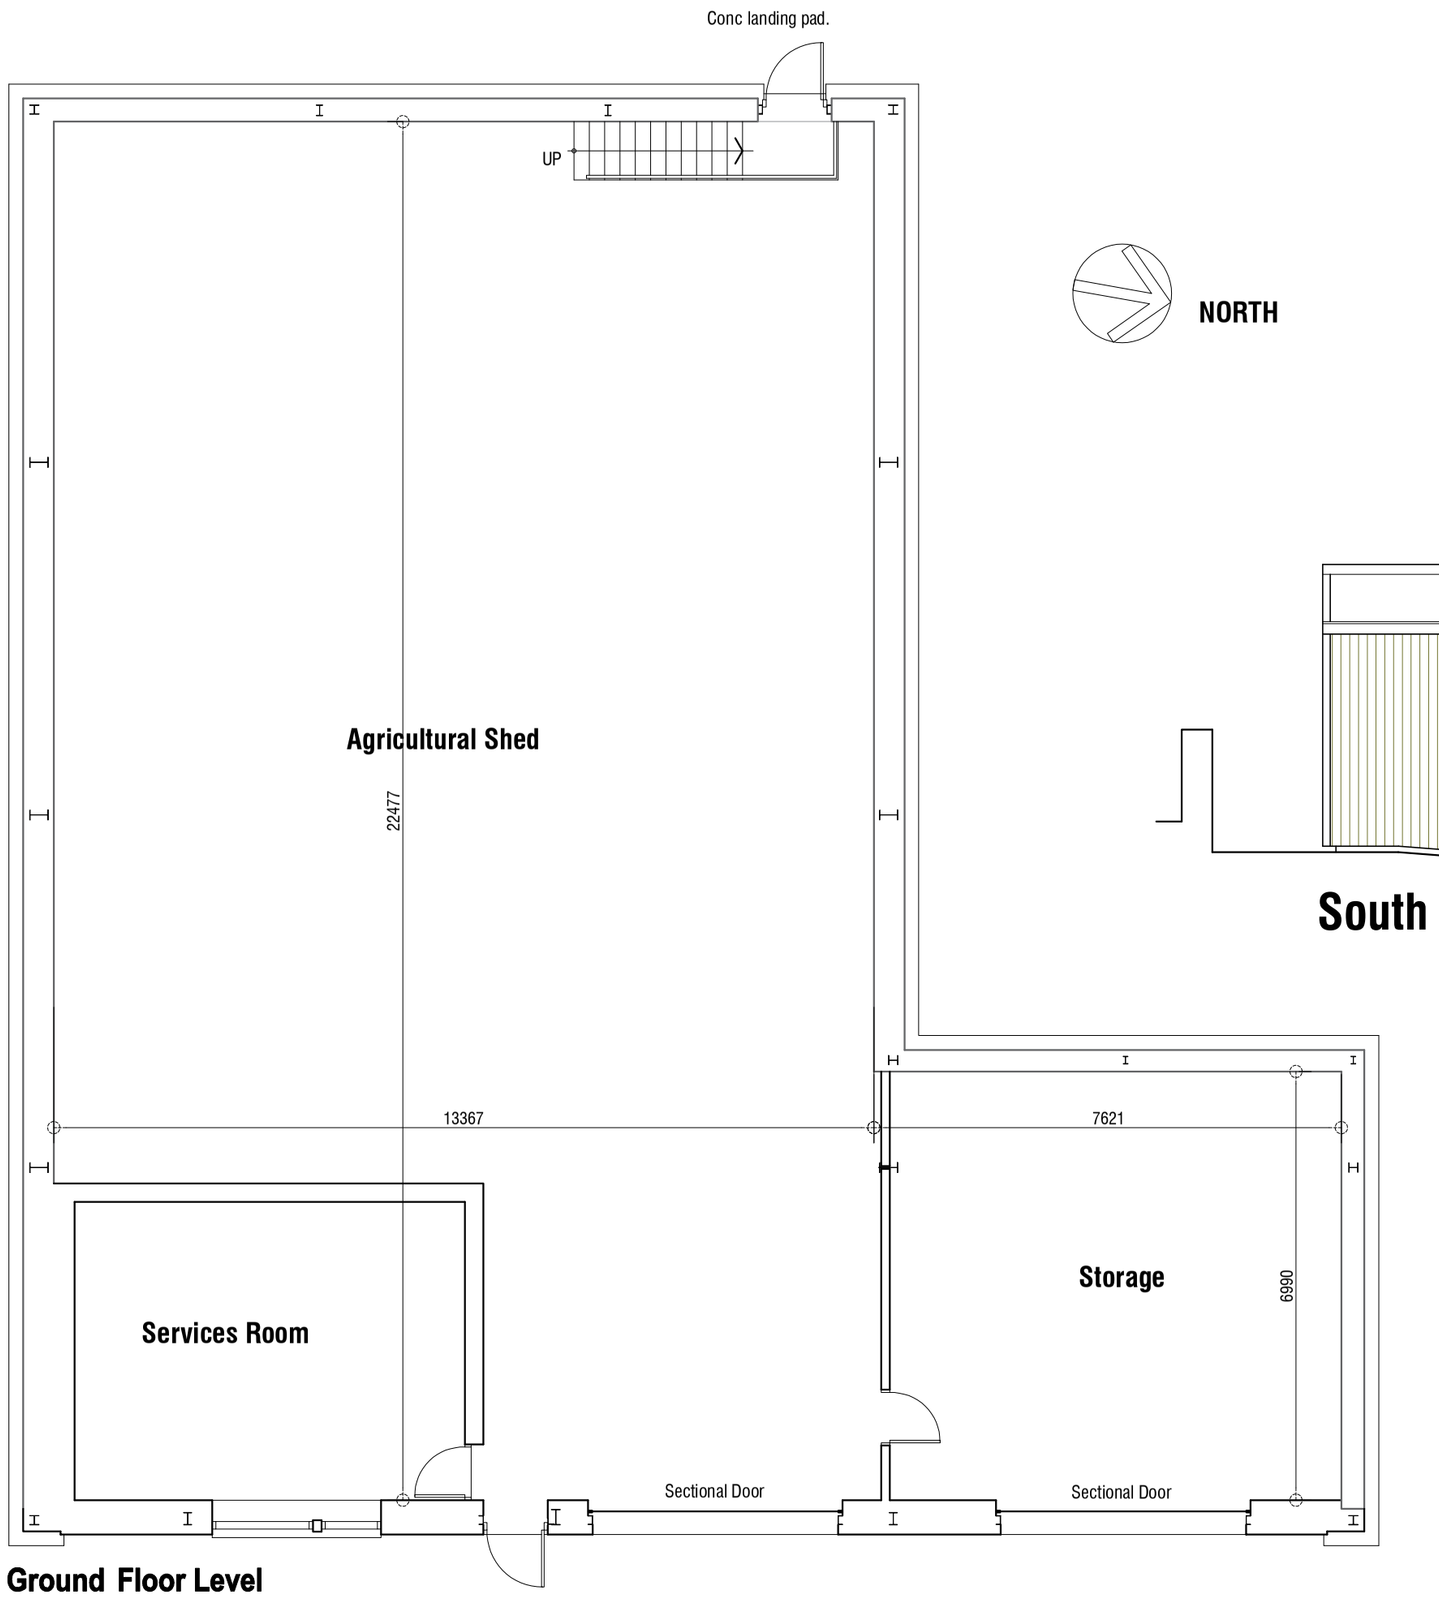


Ground Floor Level

Gross internal floor area 351 sqm

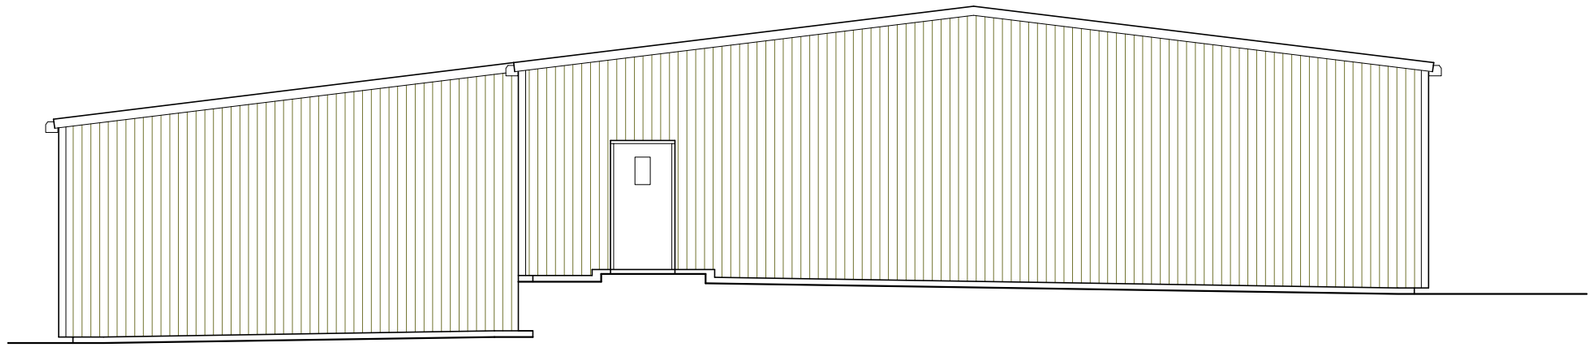

West Elevation 1:100

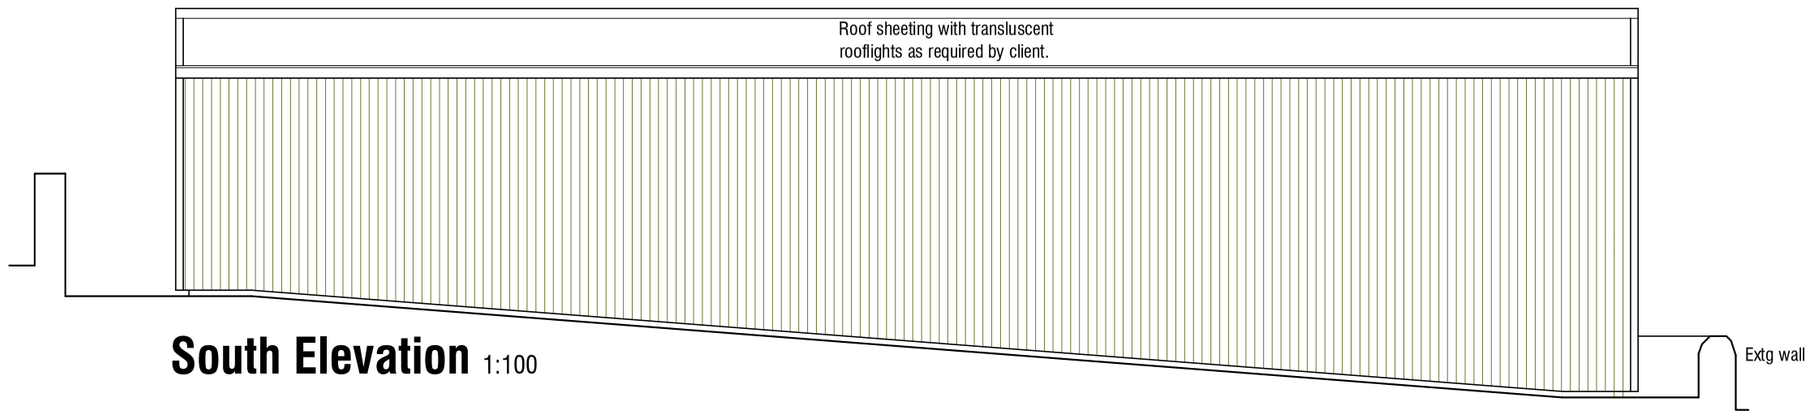

South Elevation 1:100

Agricultural Storage Building
Upper Woodhead Farm
Woodhead Lane
Hoyland
Barnsley S74 9SY

Proposals

Plans & Elevations

mbooth design
architectural design and building consultants
Fairfield House
Berneslai Close Barnsley
S70 2FL
Tel: 07881898300
E: mark@mboothdesign.co.uk

Scale	1:100 @ A1	Drawn	MJB
Date	Jan 2023	Ref.	22.16
Dwg No.	P10	Rev.	-

0cm 2cm 4cm

Copyright mboothdesign. All dimensions in millimeters unless otherwise stated. Dimensions for setting out in existing buildings are to be checked and verified on site.