proposed finish


roof- marley mendip tile to match House.

fascia/soffits- white upvc


Doors/windows - white upvc.

rear/2 sides suitable render.


front- Brick effect render.

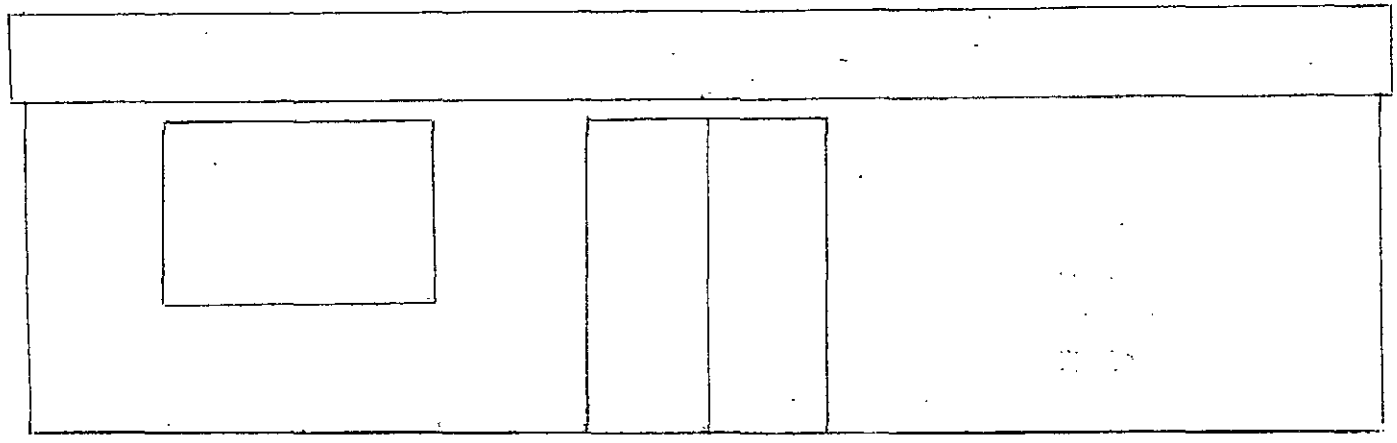

proposed front elevation.
Scale 1:50.

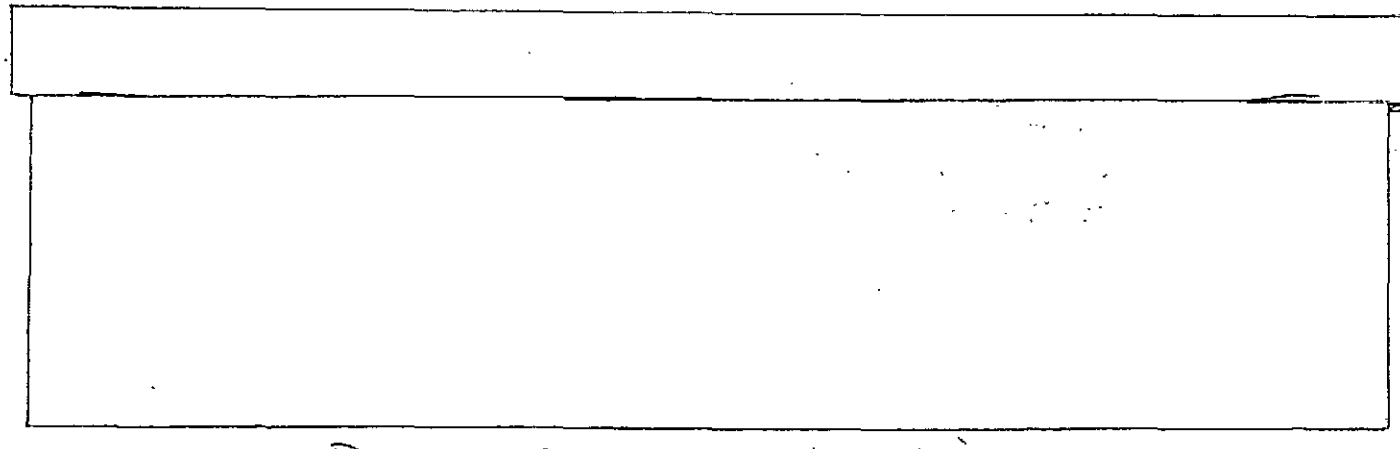


proposed rear elevation
Scale 1:50

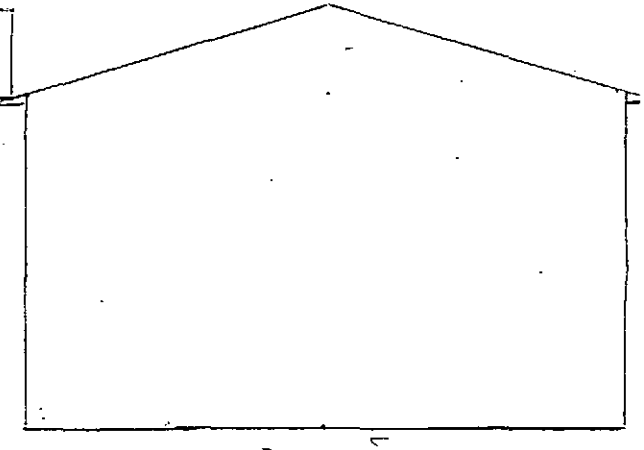

proposed side elevation
Scale 1:50

49 Roebuck St
Wombwell
S73 0JT

Scale 1:200.

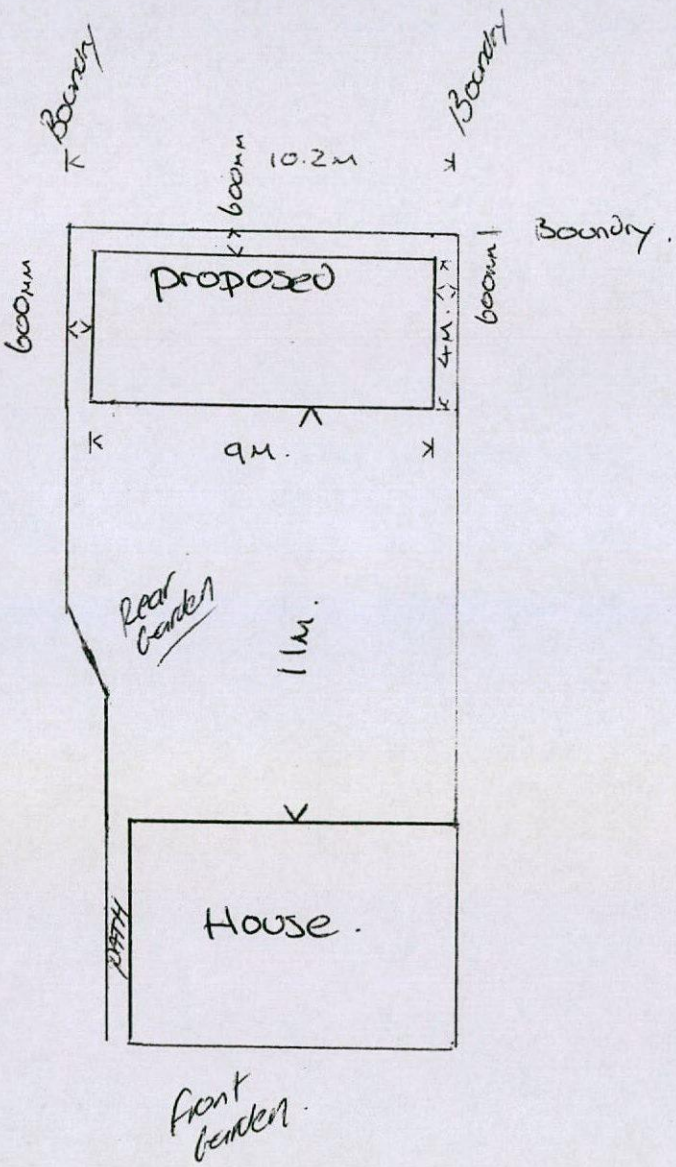

Proposed Building 9M x 4M x 2.7/2.8M?
In Height.
Building to be 600mm away from the Boundy for maintainance to fence.
The Building would be 11M from the rear of the House.

N