


FRONT ELEVATION

OUTLINE OF DWELLINGS GRANTED TOWN & COUNTRY pLANNING APPROVAL REF 2008/1730

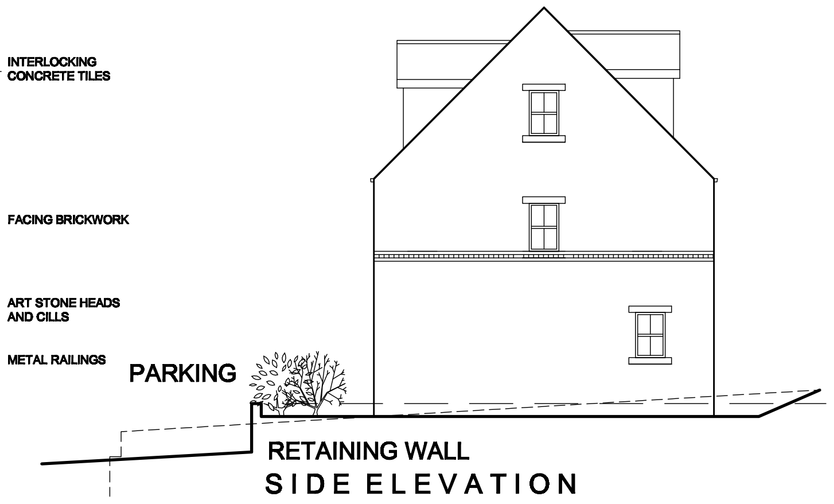


SIDE ELEVATION




REAR ELEVATION


OUTLINE OF DWELLINGS GRANTED TOWN & COUNTRY PLANNING APPROVAL REF 2008/1730

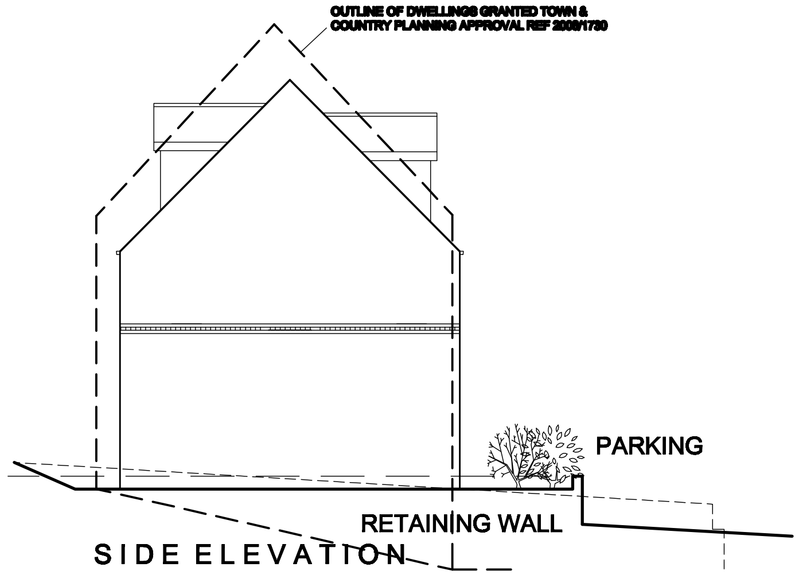

SIDE ELEVATION

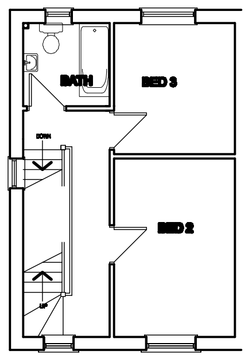

FIRST FLOOR PLAN

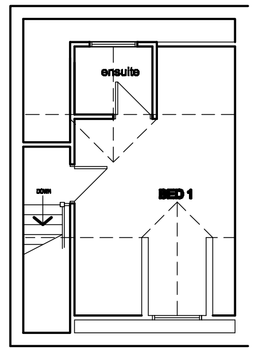


SECOND FLOOR PLAN



GROUND FLOOR PLAN

TOTAL FLOOR AREA 93 SQ M (1000SQ FT)

PLOTS 1 - 3

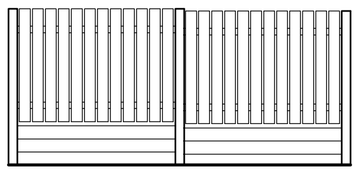


CONC POSTS

125X25MM DARK STAINED TIMBER FENCING AND RAILS

CONC GRAVEL BOARDS


FENCE TYPE A
1800MM HIGH

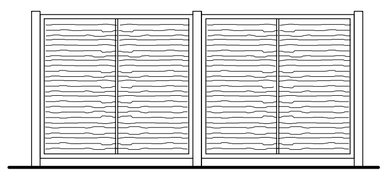


CONC POSTS

1800MM HIGH DARK STAINED TIMBER LARCH LAP FENCING PANELS

FENCE TYPE B
1800MM HIGH

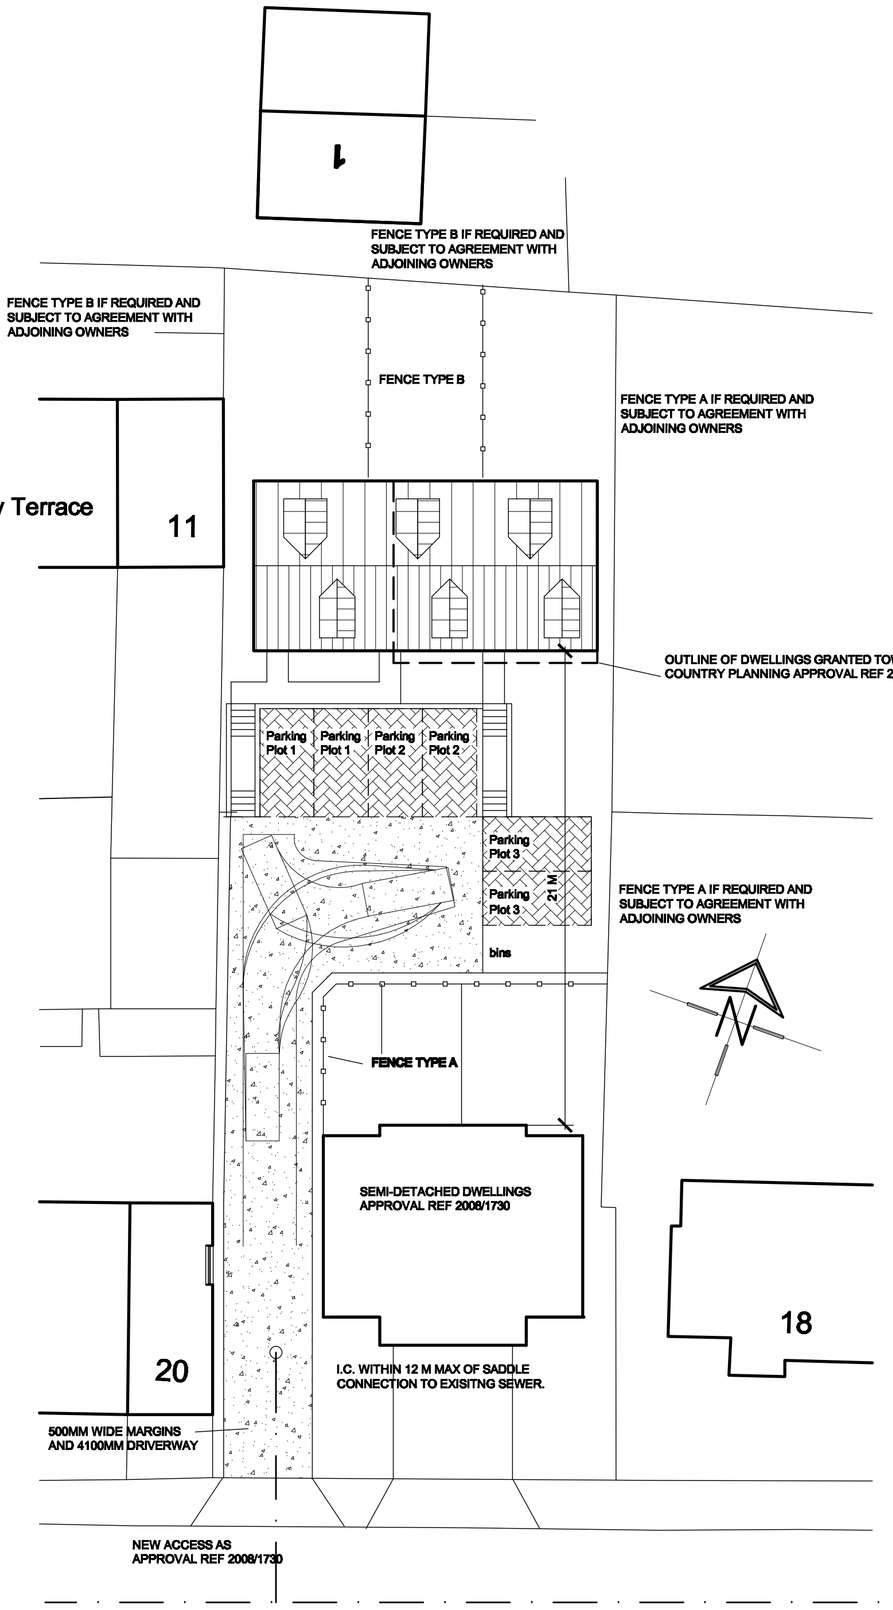


ASSUMED POSITION OF EXISITNG FOUL SEWER IN HIGHWAY. POSITION AND DEPTH TO BE DETERMINED ON SITE PRIOR TO COMMENCEMENT OF THE WORKS AND NEW CONNECTION TO YWA APPROVAL

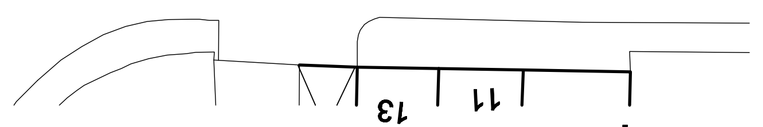


SITE PLAN

SCALE 1:200

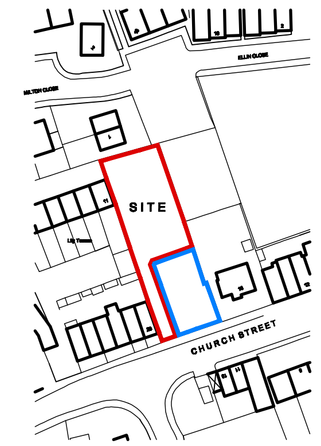

LOCATION PLAN

SCALE 1:1250

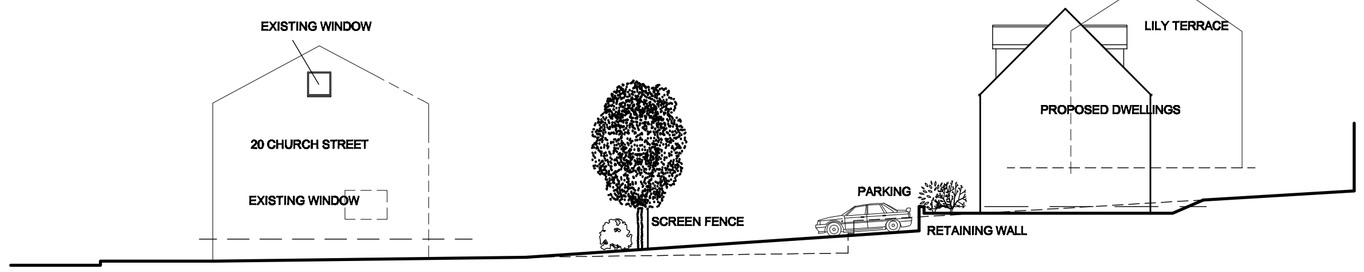

SITE SECTION

SCALE 1:200

White Agus Partnership
128B, NEW ROAD, STAINCROSS, BARNSLEY. S75 6PP
PHONE/FAX. 01226 208482
e mail info@whiteaguspartnership.co.uk
www.whiteaguspartnership.co.uk
SURVEYORS AND BUILDING DESIGN CONSULTANTS

Project.	Client.	
RESIDENTIAL DEVELOPMENT CHURCH STREET, JUMP BARNSLEY		
Drawing Title. PLANS AND ELEVATIONS	Date. MAY 2010	Scale. 1:100 @ A1
	Ref. 10–015	Dwg. No. 01 / Rev.

Date	Suffix	Description	Date	Suffix	Description