


Proposed Site Plan
1 : 200

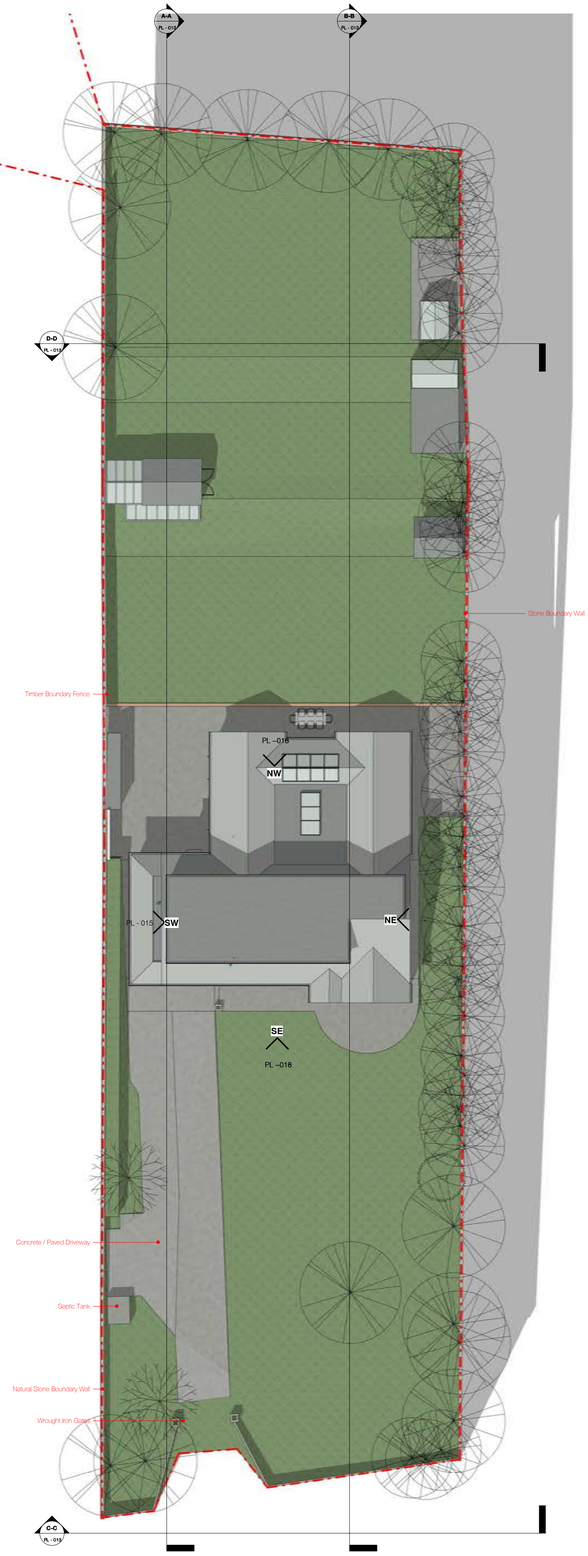

Proposed Site Section A-A
1 : 200



Proposed Site Section B-B
1 : 200



Proposed Site Section C-C
1 : 200



Proposed Site Section D-D
1 : 200

Graphical Scale **1:200**

0 1 2 3 4 5 10 15

C-C
PL - 013

All drawings should be read in conjunction with the entire **PL Series** drawings. Full details and specifications will be provided following approval of the planning application and through a formal Building Control submission prior to commencement of site works & construction.

Application Boundary

Existing Site Area (Red Line Boundary): 2,055.6 m²
0.206 ha
0.508 Acres

Rev	Description	Date	By
A	Porch Ridge Height reduced to 3.0m	27/09/19	MB

peakarchitects

Sheffield Studio Broom Hall, 8-10 Broomhall Road, Sheffield, S10 2DR www.peakarchitects.co.uk

Project
292-2019
Warren Lane, Staincross

Client
John and Kay Sanderson

Status
Information ☐ Comment ☐ Approval ☒ Tender ☐ Construction ☐ As-Built ☐

Drawing
WLE - PA - PL - 013
Proposed PD Site Plan and Sections

Revision **A** Date 10/07/19

Scale 1 : 200 @ A1 / @ A3

Planning