
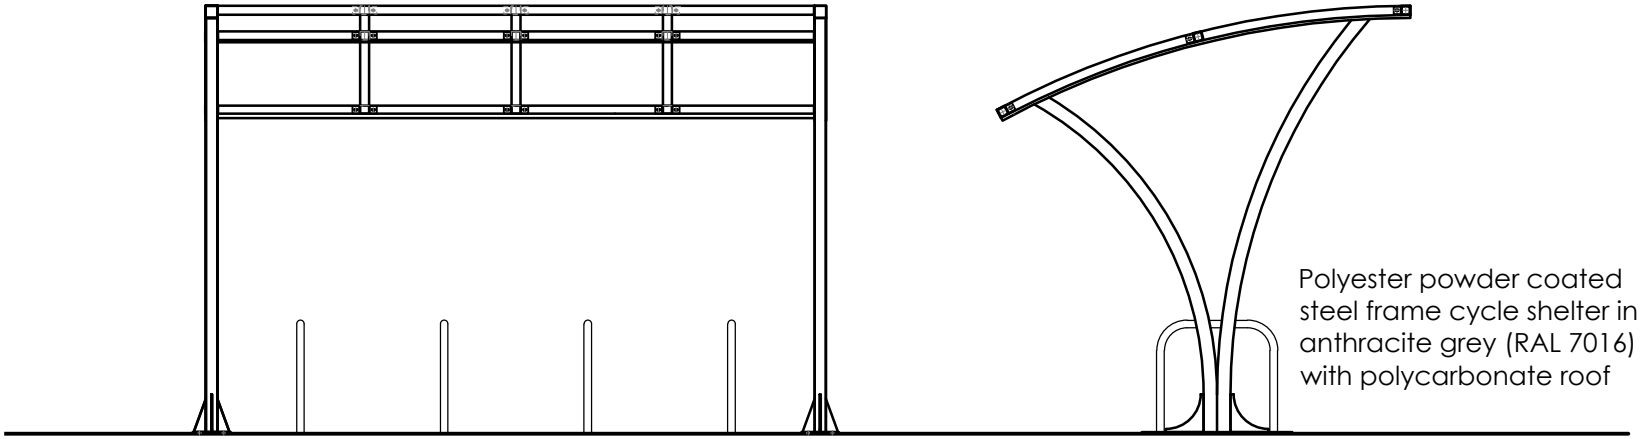


Polyester powder coated steel frame cycle shelter in anthracite grey (RAL 7016) with polycarbonate roof

Cycle Shelter 1:50

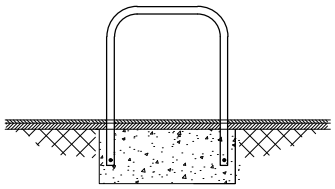

50mm diameter satin polished stainless steel cycle stand 750mm high and 950mm long

Cycle Stand 1:50

Please refer to The Harris Partnership drawing reference: **14698A-125 Proposed Site Plan (latest revision)** for location of proposed cycle shelters

0 500 1000 1500 2000 2500mm

SCALE 1:50

| Rev | Date | Description | Rev By | Chk'd By |
|---|---|---|---|---|
| - | --- | --- | --- | --- |

| | | | | | |
|---|---|---|---|---|---|
| Project Title | Proposed Development<br>Plot 3<br>Ashroyd Business Park<br>Junction 36 M1<br>Barnsley<br>S74 9SB | | | | |
| Client | Network Space Ltd | | | | |
| Status | Planning | | | | |
| Scale | 1:50 | Drawing Size | A4 | | |
| Date | Sep 2021 | Drawn By | AT | Chkd by | MJS |
| Drawing Title | Proposed Cycle Details | | | | |
| Job-Dwg No | 14698A-132 | Rev | - | | |


2 St. Johns North, Wakefield, WF1 3QA t. 01924 291800

Carvers Warehouse, 77 Dale Street, Manchester, M1 2HG t. 0161 2388555

The Old Rectory, 79 High Street, Newport Pagnell, MK16 8AB t. 01908 211577

101 London Road, Reading, RG1 5BY t. 0118 9507700

10 Gees Court, St Christophers Place, London, W1U 1JJ t. 0207 4091215

THE HARRIS PARTNERSHIP

ARCHITECTS

www.harrispartnership.com


CAD file reference 14698A - 17.0 Drawings\100 Series-Planning

This drawing is copyright and may not be reproduced in whole or part without written authority. Do not scale off this drawing.