

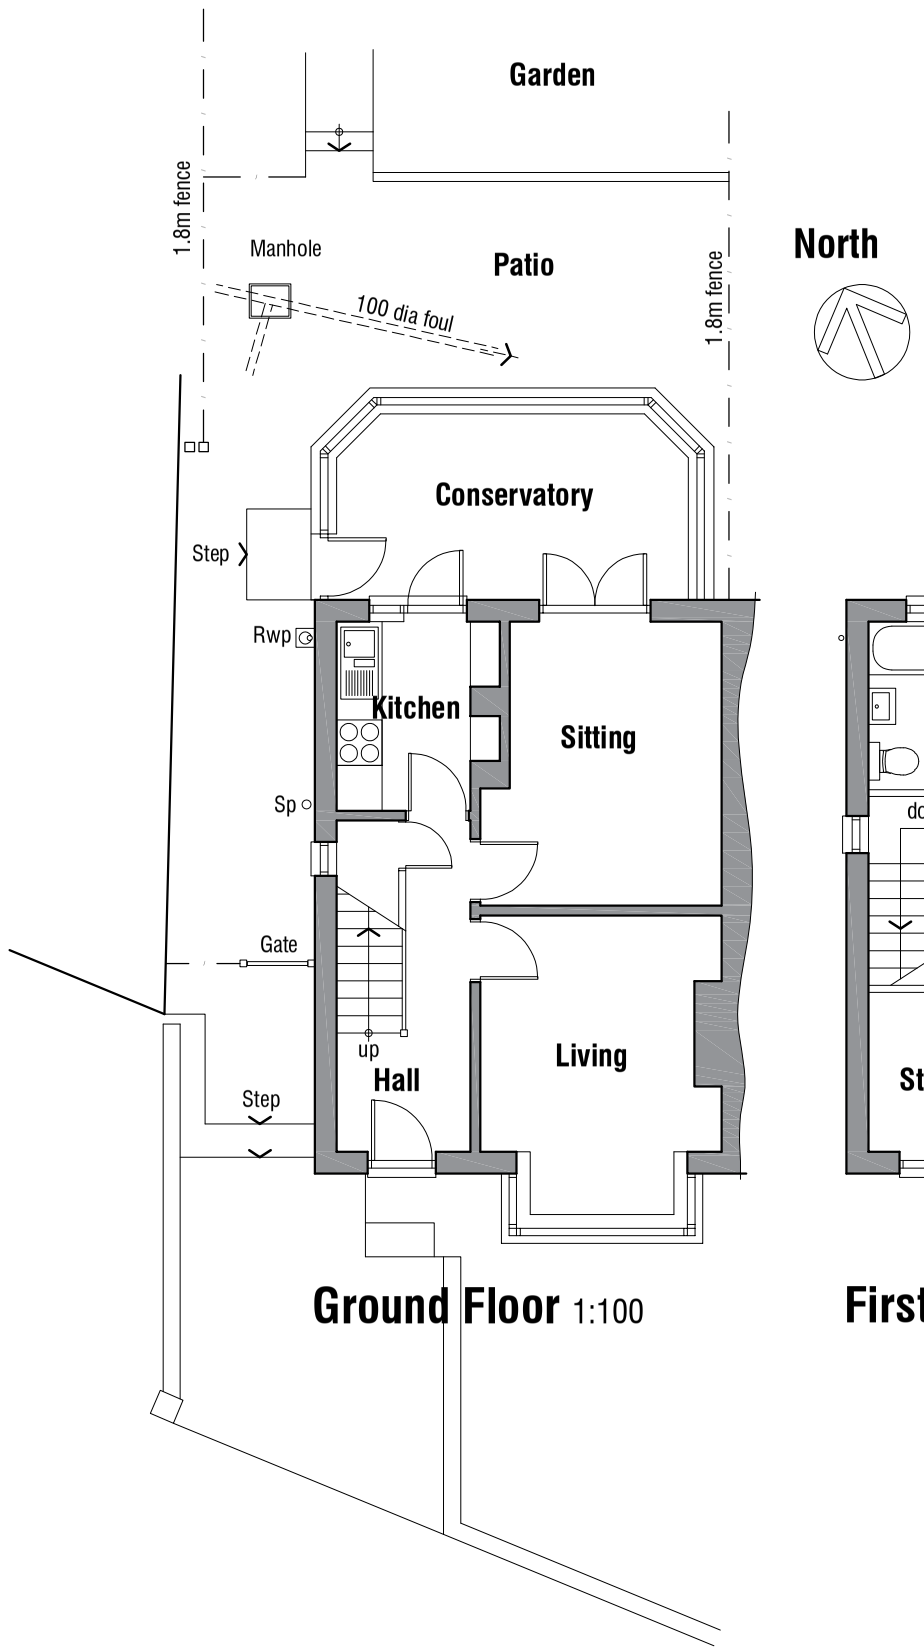



Ground Floor 1:100

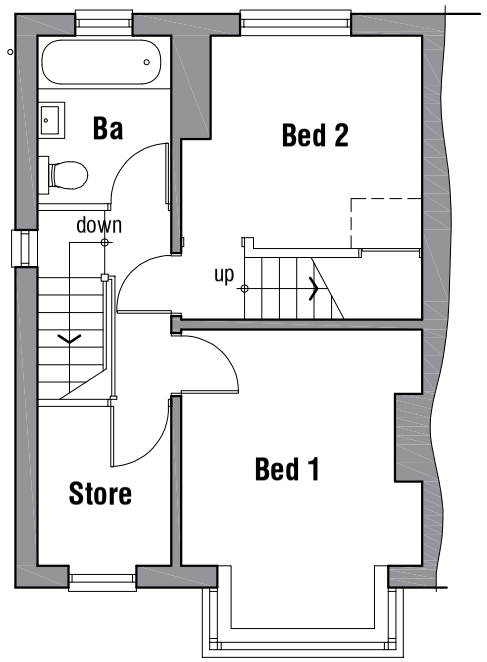


First Floor 1:100

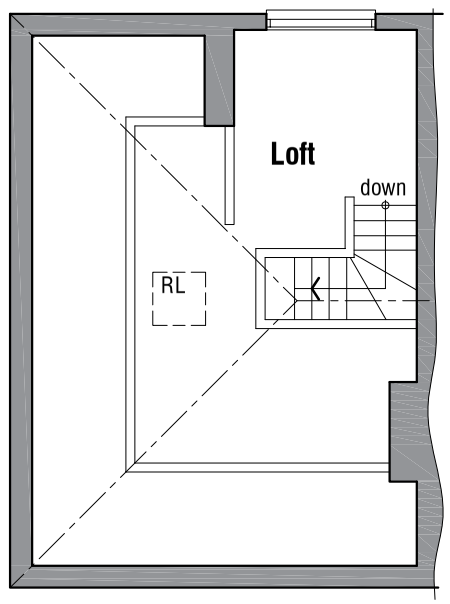

Attic 1:100

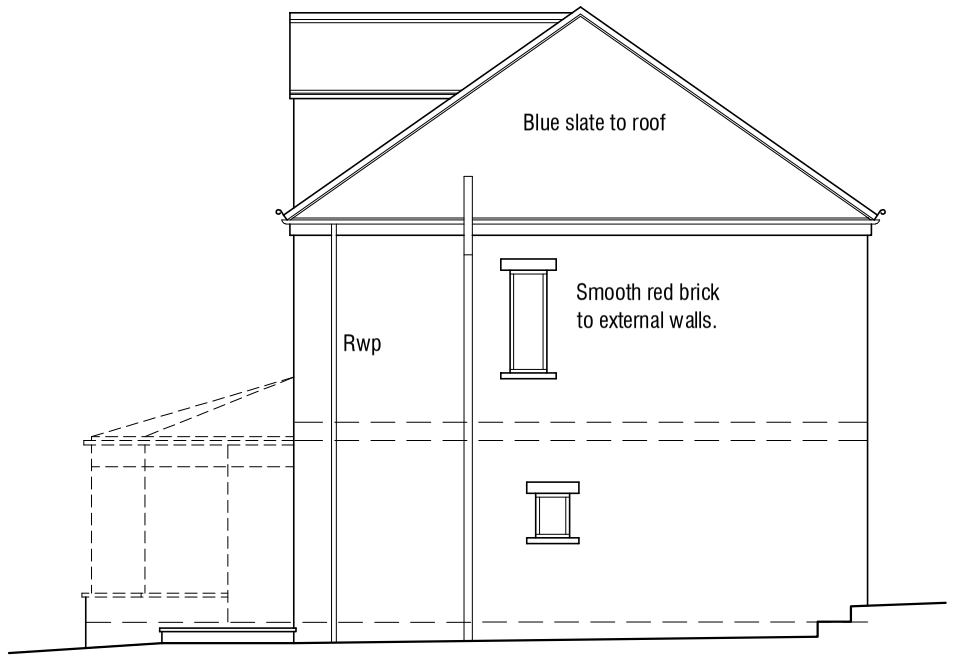

West Elevation 1:100

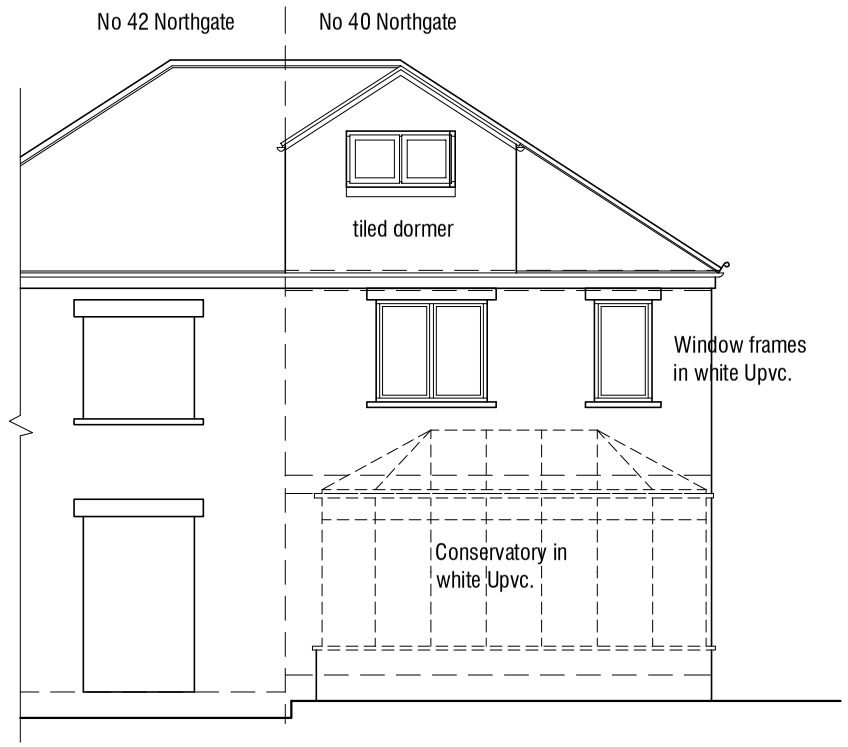

North Elevation 1:100

-

40 Northgate
Barnsley
S75 2QH

AS EXISTING

PLANS & ELEVATIONS

mboothdesign
architectural design and building consultants
Fairfield House
Berneslai Close Barnsley
S70 2FL
T: 01226 286256
M: 07881898300
E: mark@mboothdesign.co.uk

Scale	1:100 @ A3	Drawn	MJB
Date	Jan 2021	Ref.	21.06
Dwg No.	**S1**	Rev.	

0cm 2cm 4cm

Copyright mboothdesign. All dimensions in millimeters unless otherwise stated.
Dimensions for setting out in existing buildings are to be checked and verified on site.