

All dimensions in mm unless otherwise stated
The contractor must verify all dimensions on site before commencing on site
Architect must be notified of any suspected discrepancies or omissions
Scaled dimensions to be confirmed by the Architect

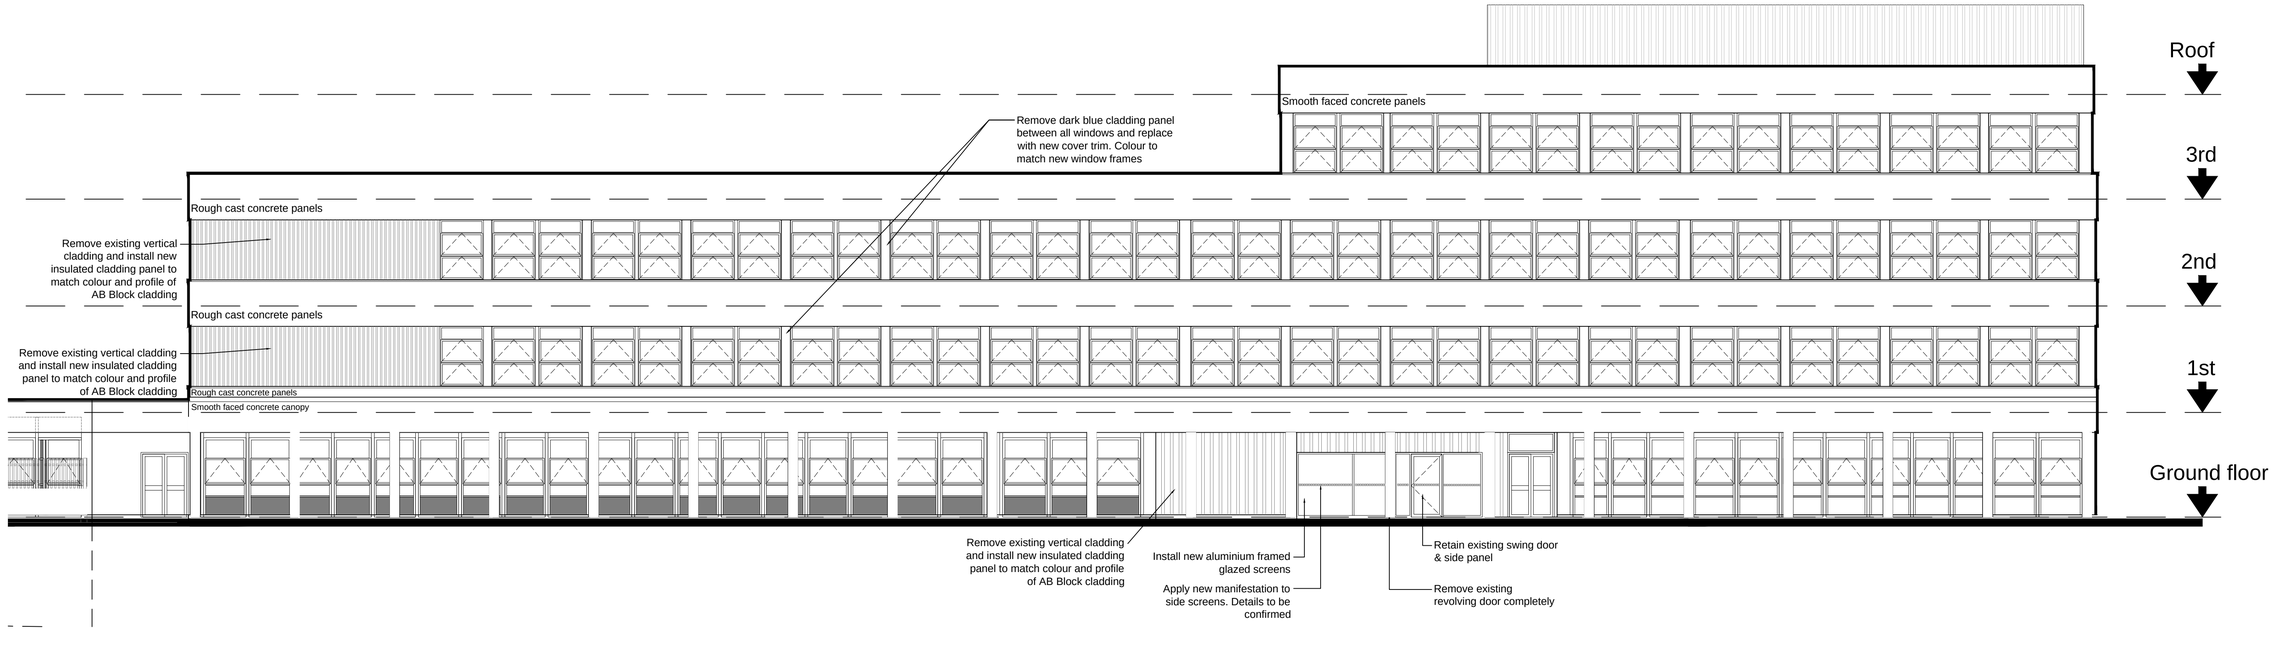

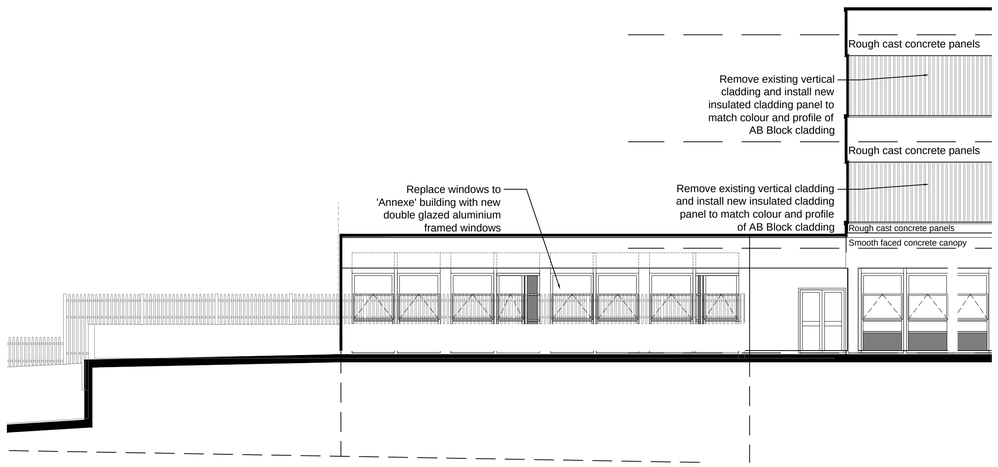

0m 5m 10m

Scale Bar

Revisions

A - 17/10/12 - Proposed window profiles shown
B - 05/11/12 - Window/Door Tags Added
C - 14/11/12 - Window/Door Tags Tags Removed for Planning

Barnsley NHS Trust

Barnsley Hospital
Gawber Road
Barnsley

Proposed Window Replacement Maternity Block
Proposed North East Elevation

Scale 1:100@A1 / 1:200@A3

b&c beaumont & cowling chartered architects
15 collegiate crescent
sheffield
S10 2BA
t: 0114 266 3001
f: 0114 266 3002
w: www.beaumontandcowling.co.uk
e: sheffield@beaumontandcowling.co.uk

Date	No.	Rev.
9.10.12	3305/28	C

Y:\Healthcare\Barnsley Hospital\3305 Maternity Block Windows\Working\Proposed Elevations.dwg, 19/05/JH Mr Brandon, 14/11/2012 10:08:13, Dwg Paper, DWG To PDF.pc3, ISO A1 (841.00 x 594.00 MM), 1:1