
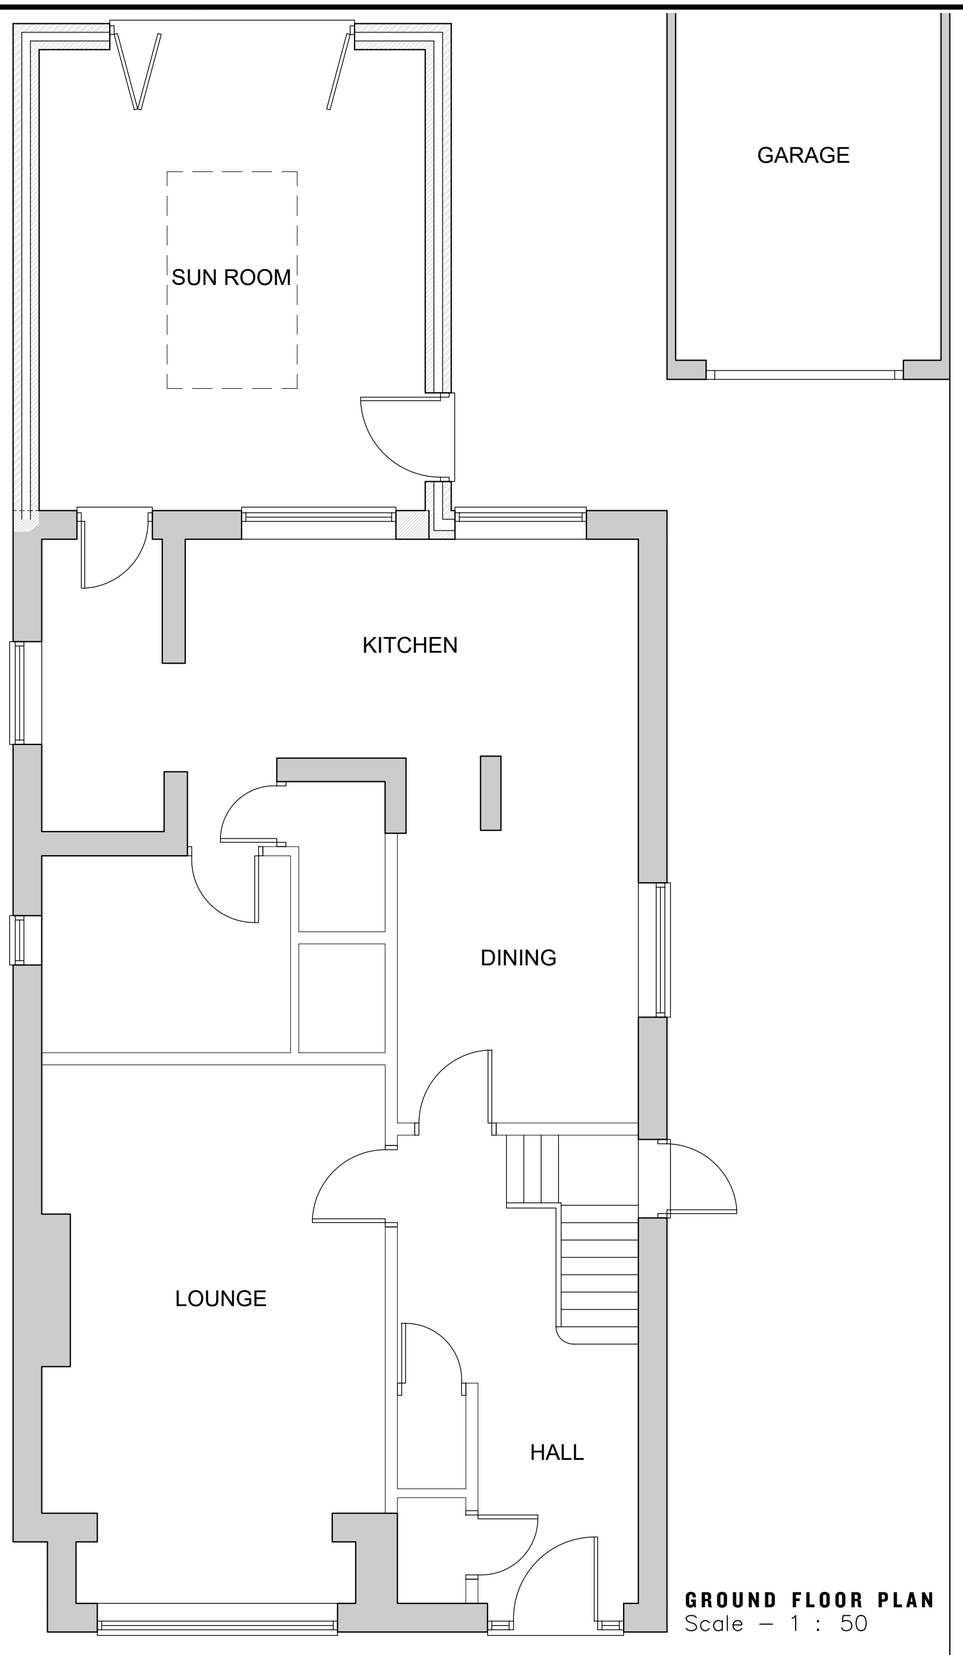


GROUND FLOOR PLAN
Scale – 1 : 50

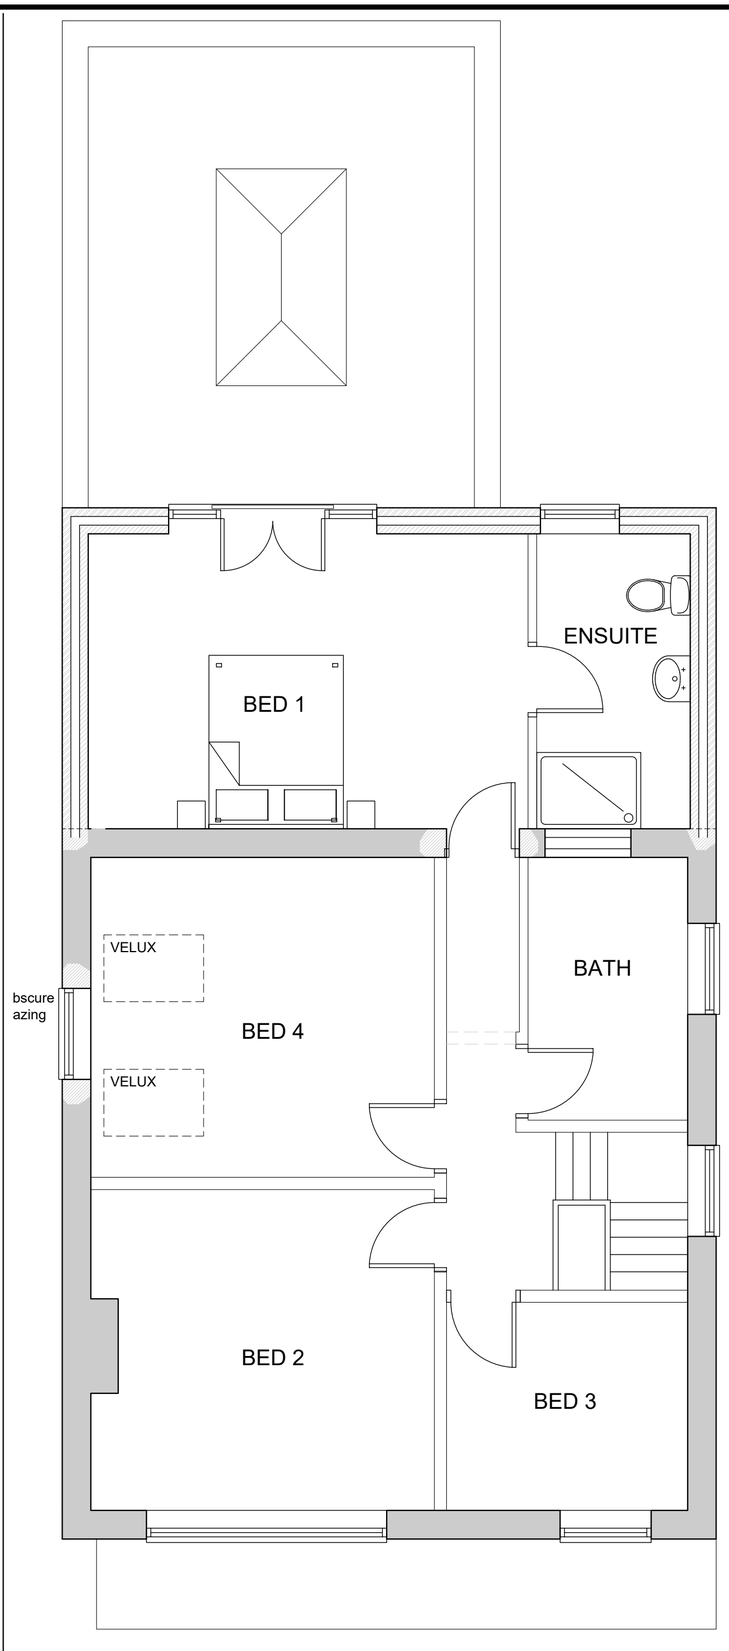

FIRST FLOOR PLAN
Scale – 1 : 50

GENERAL NOTES

Figured dimensions only to be taken from this drawing
Do not scale. If in doubt ask.

© Copyright exists on design and information contained in this drawing

No.	Revision/Issue	Date

Client Name
Mr A. Marron

Project Name
RESIDENTIAL EXTENSION

Project Address
101 HAWSHAW LANE
HOYLAND
BARNSLEY

Drawing Title
Proposed Plans

Drawn By	Checked By
CR	TJ

Office Ref
20/20.032/Marron/101HawshawLn

Project Number	Drawing Number
20.032	PL04 A
Date: 26.05.2020	
Scale: 1:50@A2	

JENKINS VEITCH NOLAN

Appleby House
Unit 19 Ravenshorn Way
Renishaw, Sheffield S21 3WY

T: 01246 432 338
F: 01246 436 794
E: info@jvnarchitecture.com