

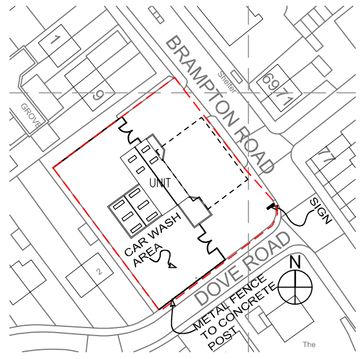


SITE LOCATION PLAN @ SCALE 1:1250


NB:- DASHED RED LINE DENOTES SITE BOUNDARY

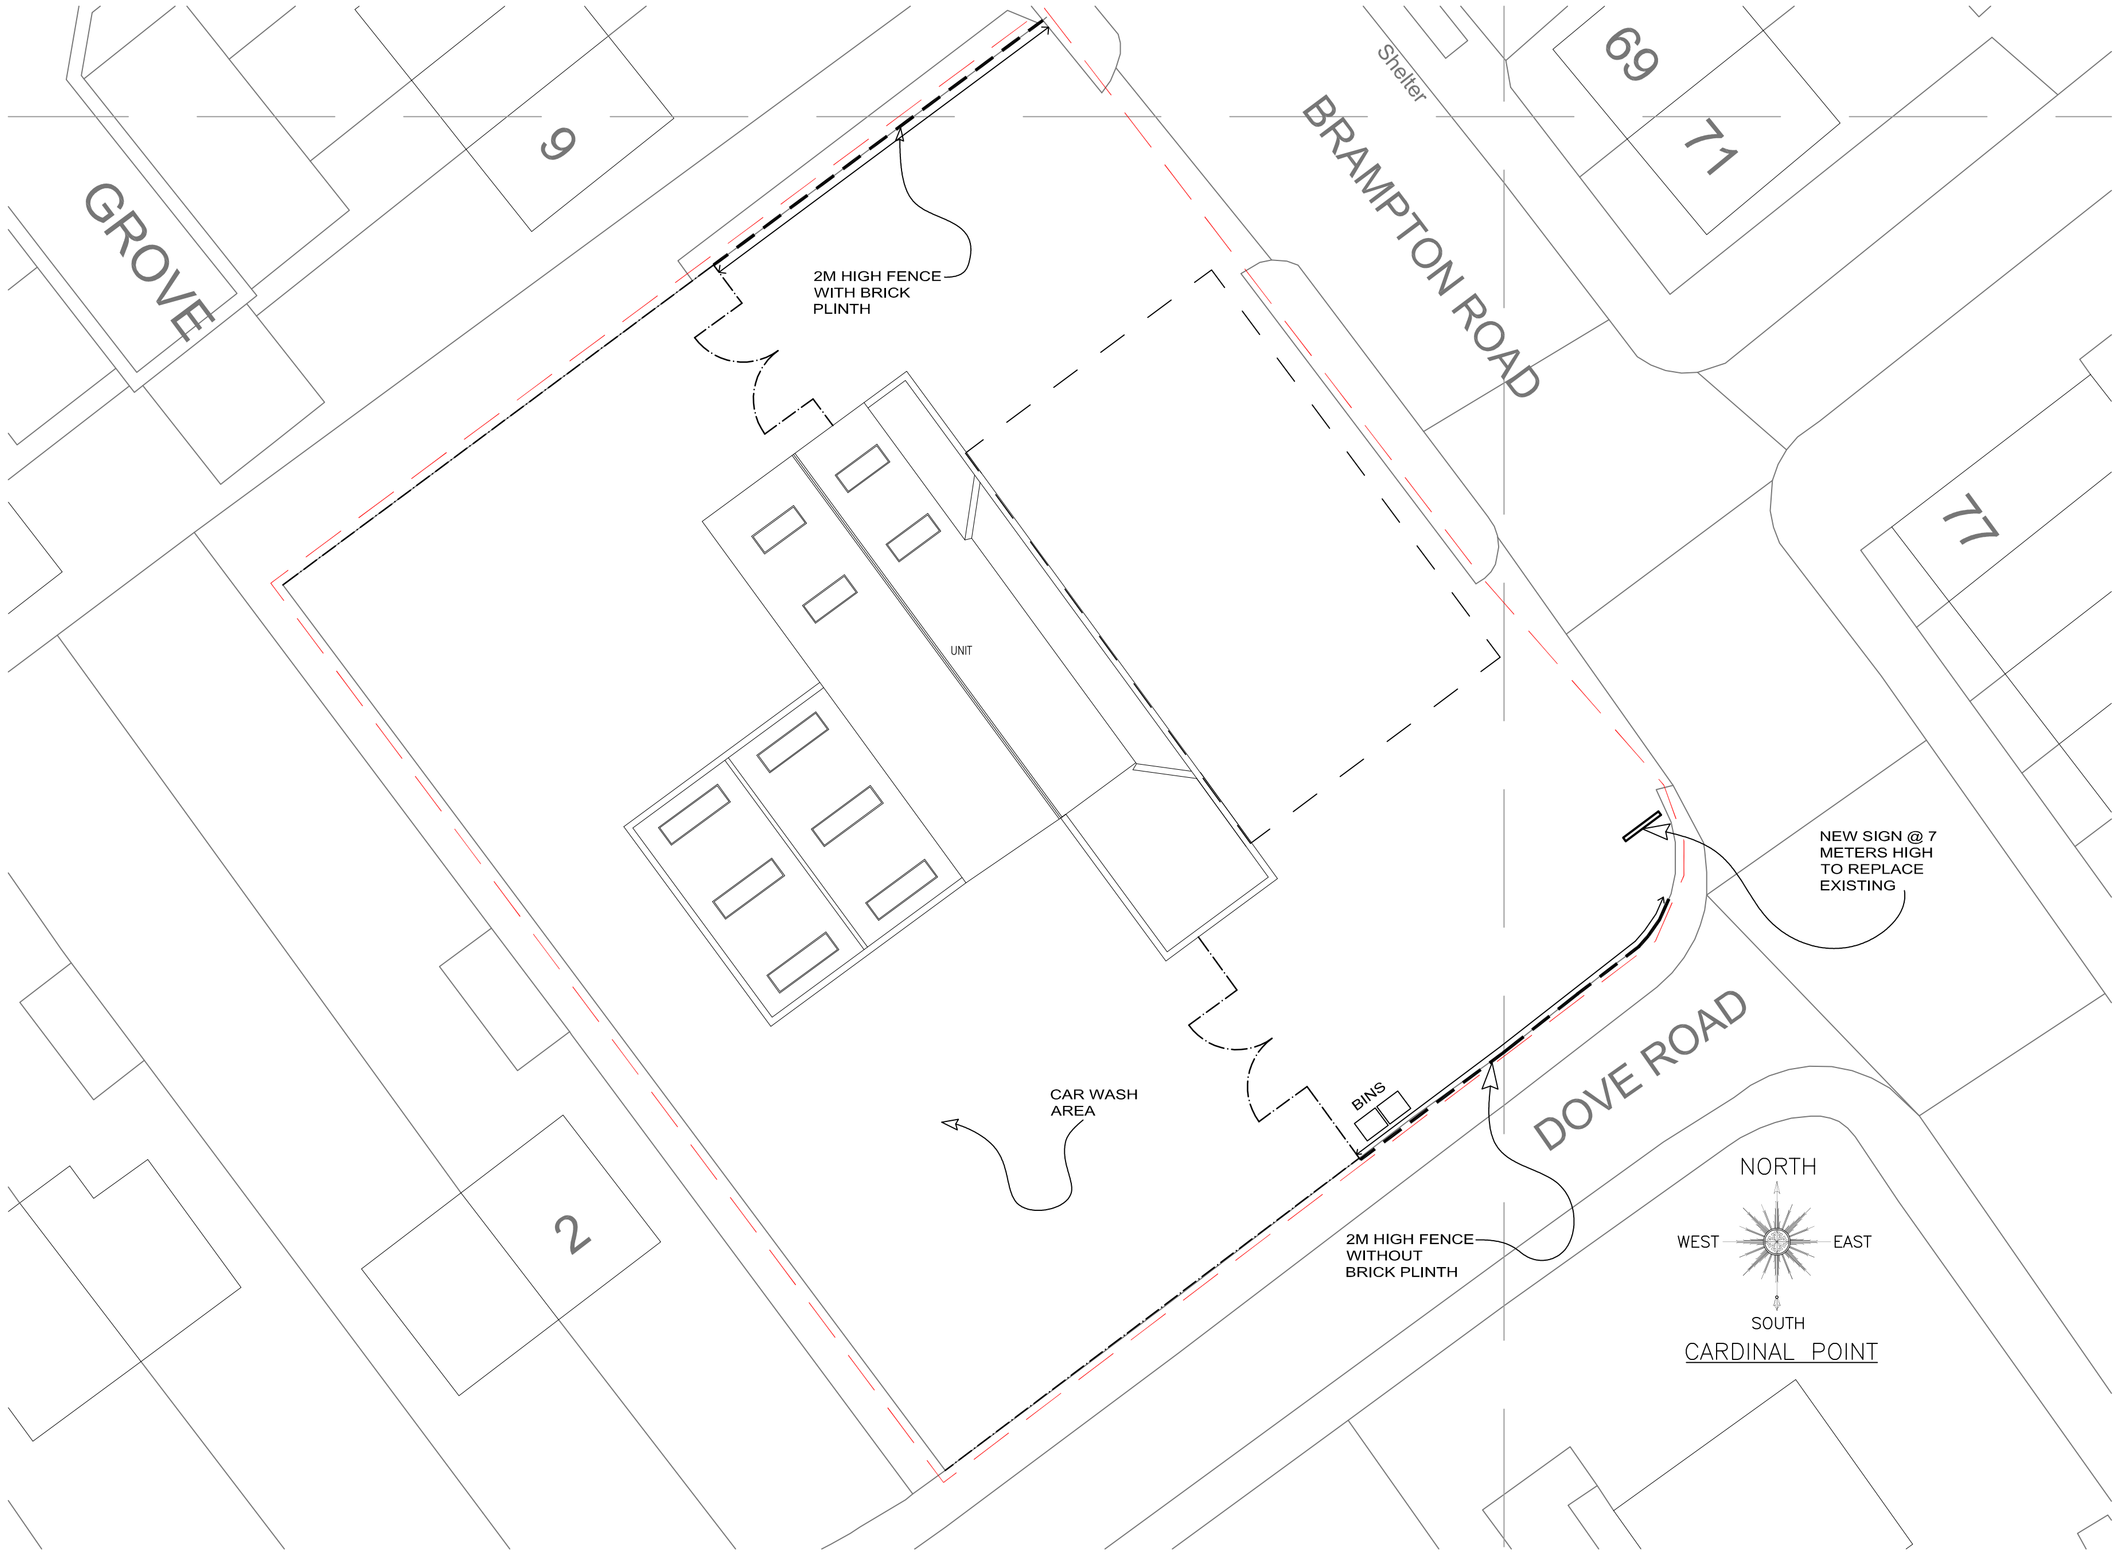

BLOCK PLAN @ SCALE 1:200 SHOWING PROPOSED DEVELOPMENT

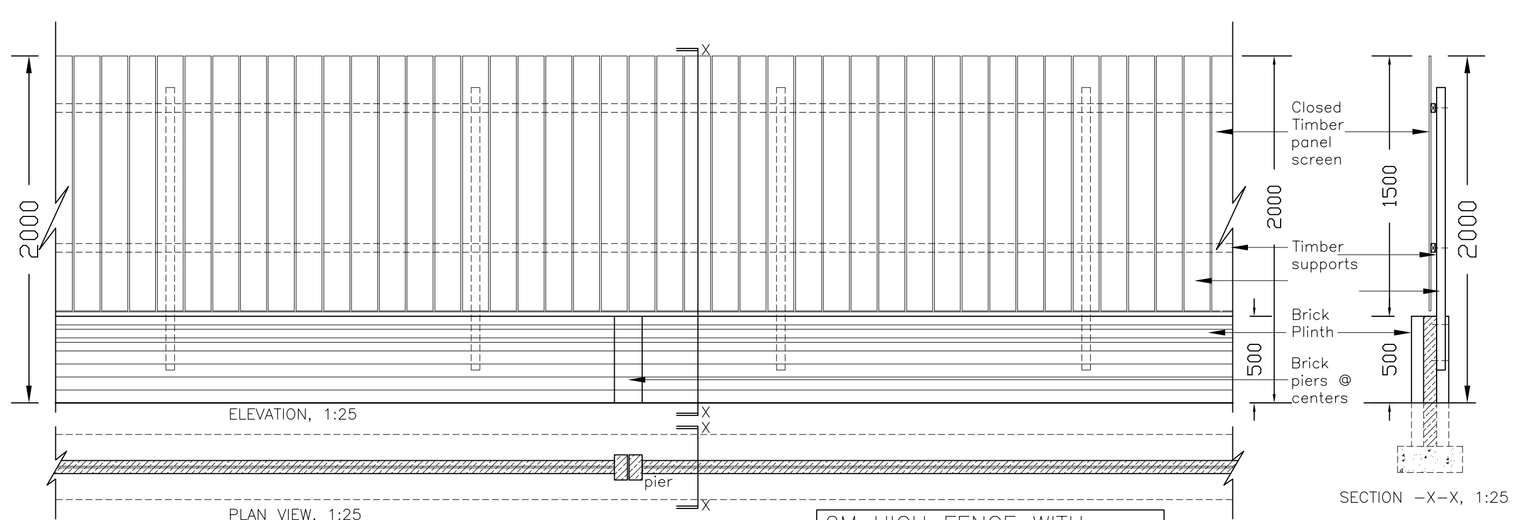

2M HIGH FENCE WITH BRICK PLINTH (SEE BLOCK PLAN FOR LOCATION)

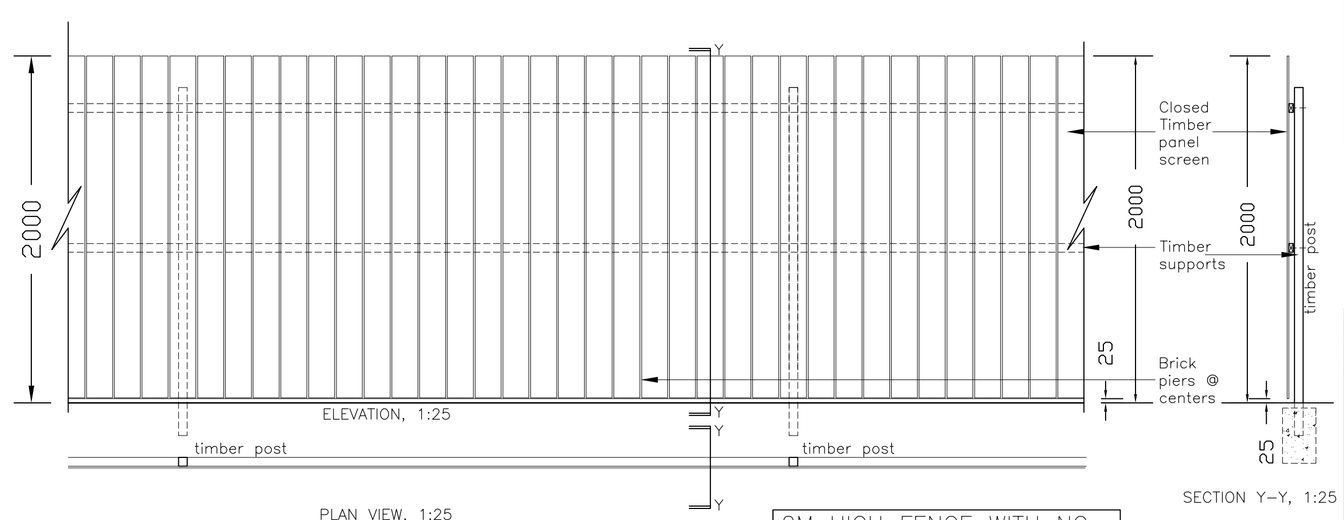

2M HIGH FENCE WITH NO BRICK PLINTH (SEE BLOCK PLAN FOR LOCATION)

This drawing or any portion of it is COPYRIGHT and should not be reproduced without permission. Contractor/ Builder should not scale from this drawing and SHOULD use figured dimensions only. Any discrepancy found to be reported to Designer/ Developer. The Contractor/Builder must check all dimensions on site before Pricing, Construction or Manufacture of materials.

NOTES

REV	DATE	BY	DESCRIPTION	CHK	APD

DRAWING STATUS: PLANNING

Architectural Design and Structural Engineers Ltd
CONTACT ASIF NEKI
MOB: 07970 020 028
EMAIL: asif@andesigns.eu
28 HEADFIELD ROAD,
SAVILE TOWN, DEWSBURY
WF12 9JE

CLIENT:
BRAMPTON ROAD SERVICE STATION,
BRAMPTON ROAD,
WOMBWELL,
BARNSLEY.
S73 0SS

PROJECT:
RETAIL SHOP EXTENSION WITH INTERNAL AND EXTERNAL ALTERATIONS

TITLE:
SITE PLAN, BLOCK PLAN AND FENCE DETAILS

SCALE @ A1 SIZE:	DATE:
1: 1250 , 200 & 25mm	DEC. 2012

PROJECT No:	DRAWING No:	REV:
YASIN–105	PL–01	–