

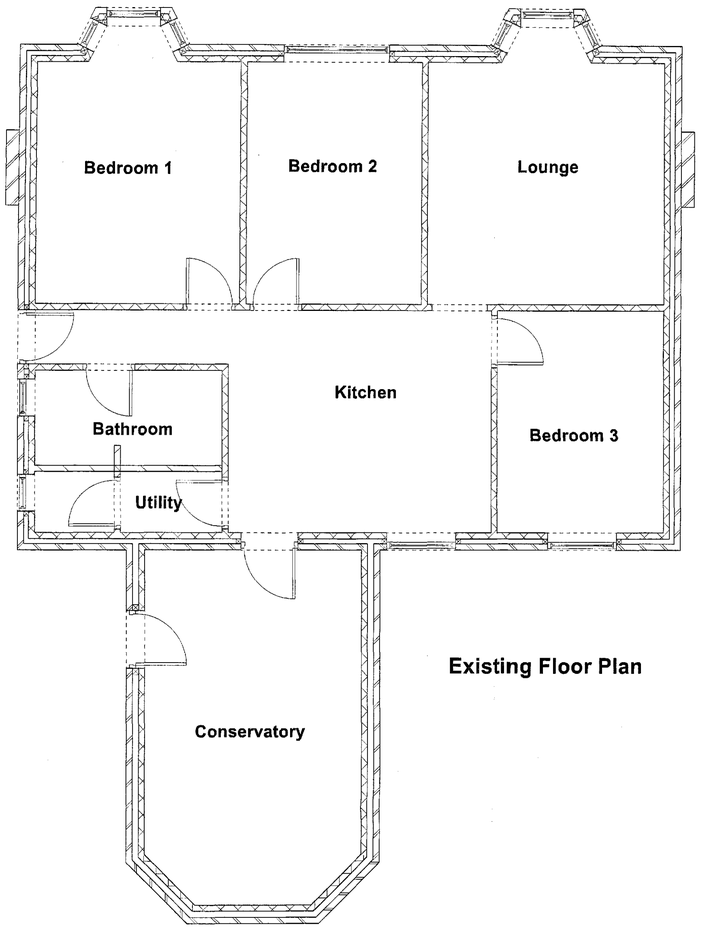



Existing Floor Plan

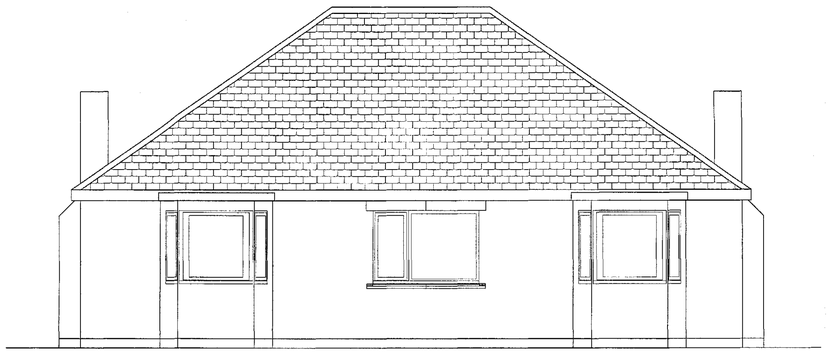

Existing Front Elevation

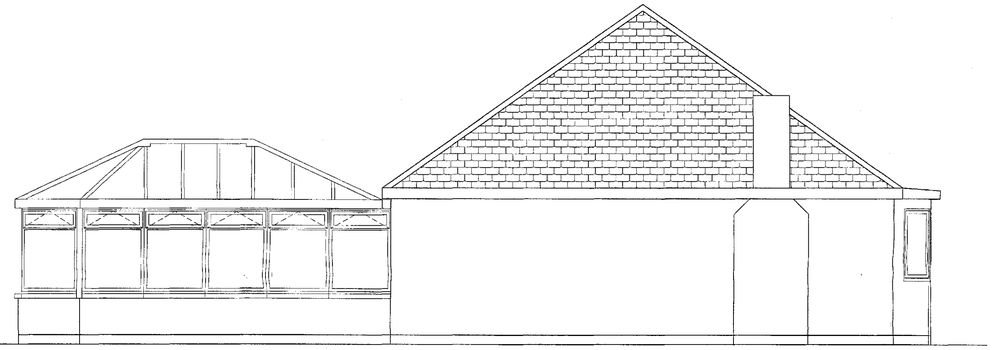

Existing Side Elevation

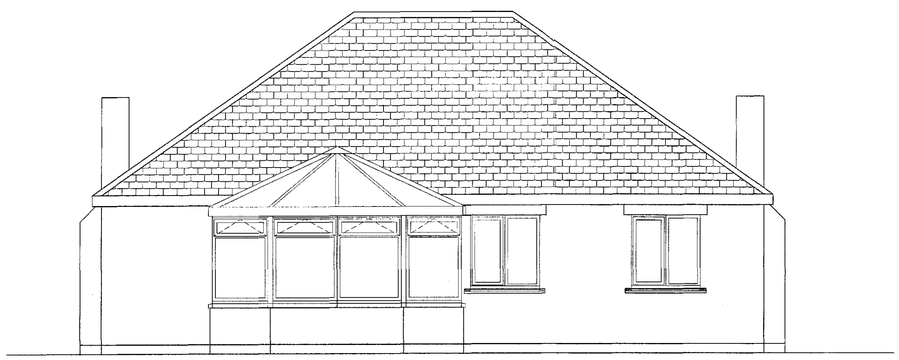

Existing Rear Elevation



Existing Side Elevation

Notes

PAUL GLOVER
DESIGN SERVICES

Glover Building Management

Project
Proposed Extensions
362 Pontefract Rd
Lundwood
Barnsley S71 5JY

Drawing Title
Planning Proposal
Existing Floor Plan And Elevations

Client
Mr & Mrs Salt


Drawing No.
PG 144

Date	Scale
February 2014	1:50
Drawn by	Checked by
P Glover	PG


Page Size - A1

3000 mm


6 Beaulieu Close, Mapplewell, Barnsley
Tel 01226 387491/07730 258347

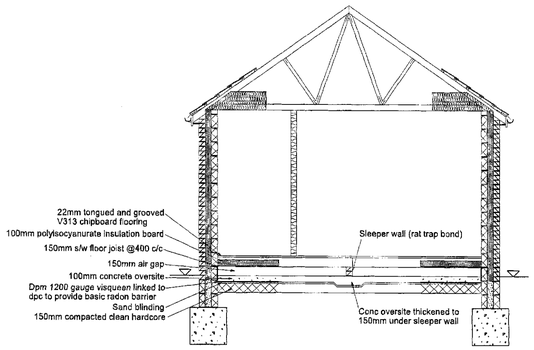

Section A-A

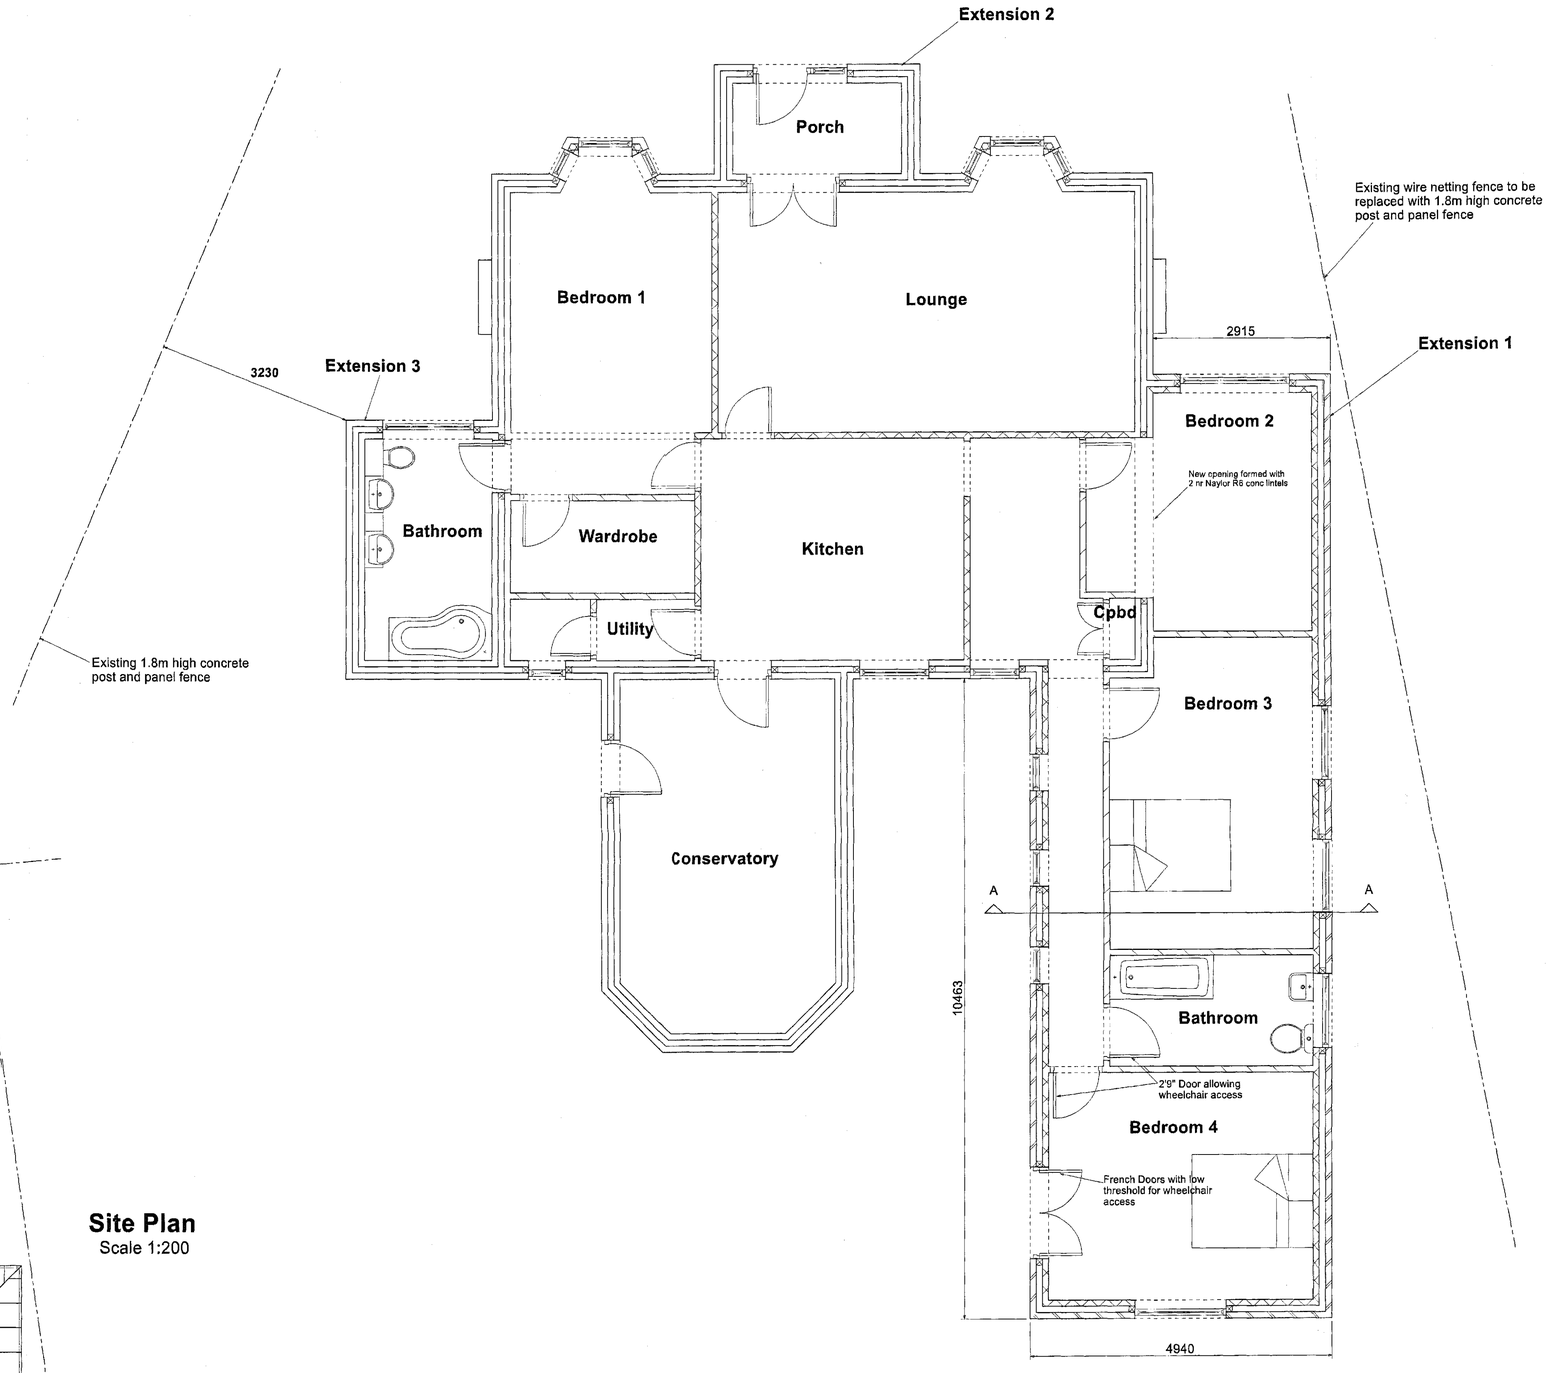

Proposed Floor Plan

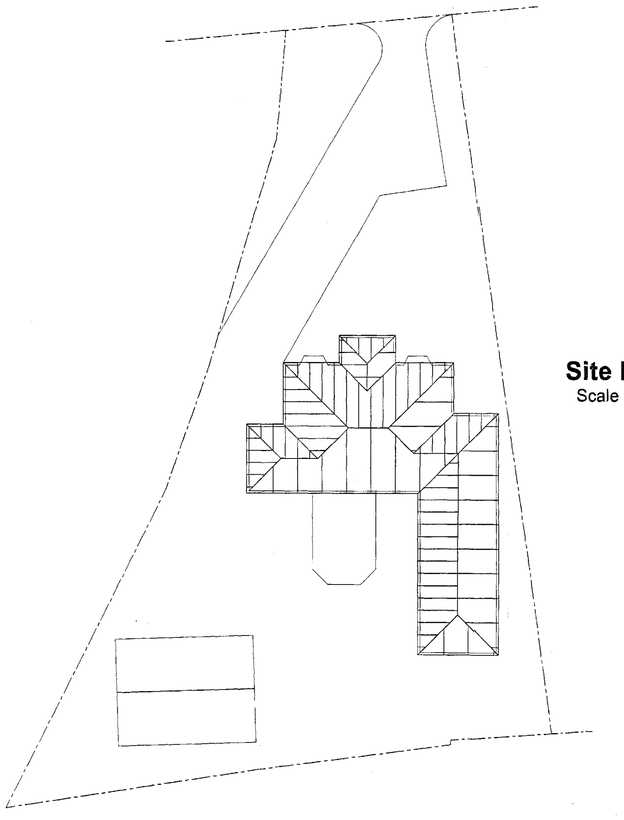

Site Plan
Scale 1:200

Notes

Revisions
A-20/05/14- Notes added
B-04/07/14- Notes added for Building Regs
C-15/08/14- Altered floor design to suspended
D-10/02/15- Altered layout to create wheelchair accessible bedroom

PAUL GLOVER
DESIGN SERVICES

Glover Building Management

Project
Proposed Single Storey Extensions
362 Pontefract Rd
Lundwood
Barnsley

Drawing Title
Planning Proposal
Proposed Floor Plan

Client
Mr & Mrs Salt

Drawing No.
PG 145 Rev D

Date	Scale
Feb 2015	1:50
Drawn by	Checked by
P Glover	PG

Page Size - A1

3000 mm


6 Beaulieu Close, Mapplewell
Barnsley S75 6FJ
Tel 01226 387491/07730258347
Email paulglover555@btinternet.com




Proposed Front Elevation



Proposed Rear Elevation

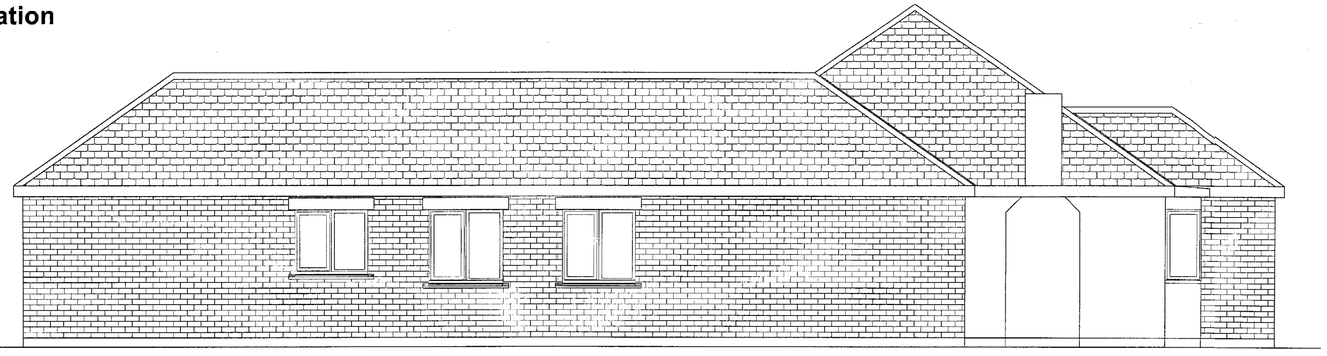

Proposed Side Elevation

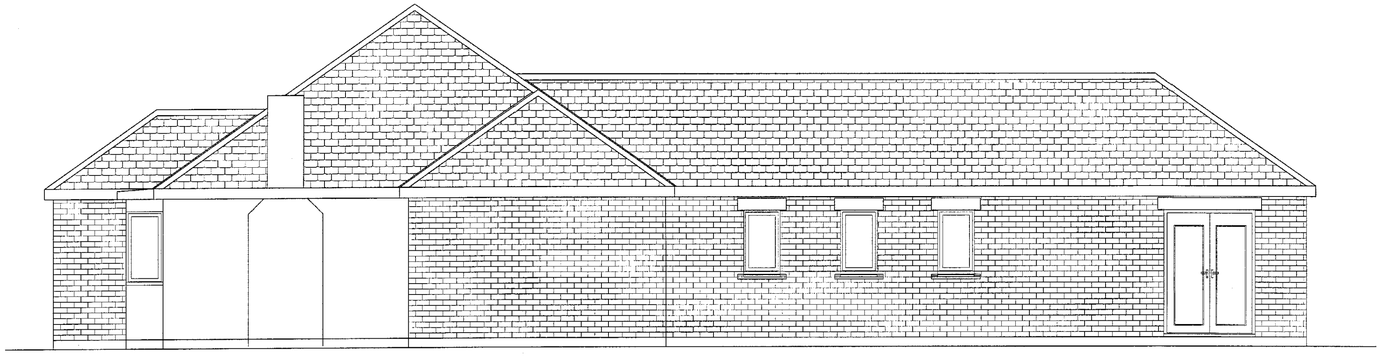

Proposed Side Elevation

Conservatory omitted to give clearer view

Notes

Revisions
A-10/02/15-Elevations altered to suit new layout

PAUL GLOVER
DESIGN SERVICES

Glover Building Management

Project
Proposed Extensions
362 Pontefract Rd
Lundwood
Barnsley S71 5JY

Drawing Title
Planning Proposal
Proposed Elevations

Client
Mr & Mrs Salt

Drawing No.
PG 146 Rev A

Date	Scale
February 2014	1:50
Drawn by	Checked by
P Glover	PG

Page Size - A1

3000 mm

6 Beaulieu Close, Mapplewell
Barnsley S75 6FJ
Tel 01226 387491/07730258347
Email paulglover555@btinternet.com