


PROPOSED FRONT ELEVATION


PROPOSED SIDE ELEVATION

PROPOSED SIDE ELEVATION


PROPOSED REAR ELEVATION

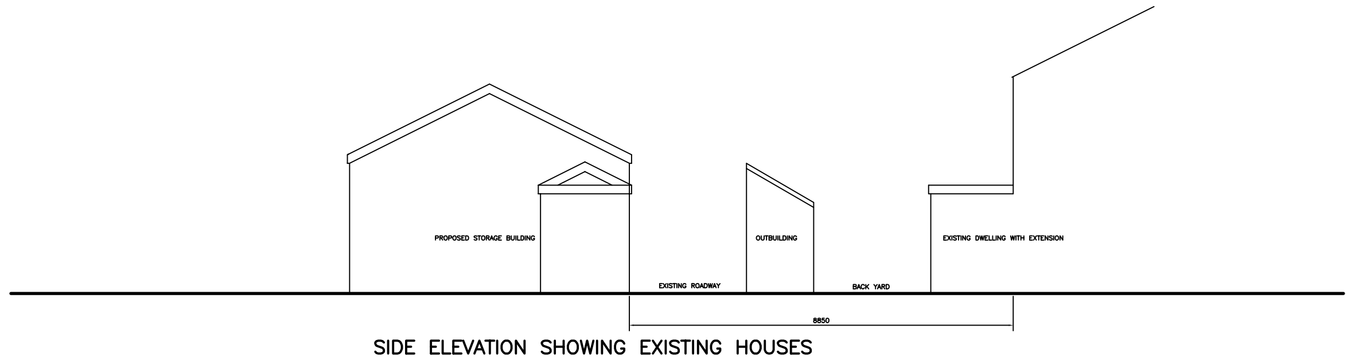


SIDE ELEVATION SHOWING EXISTING HOUSES

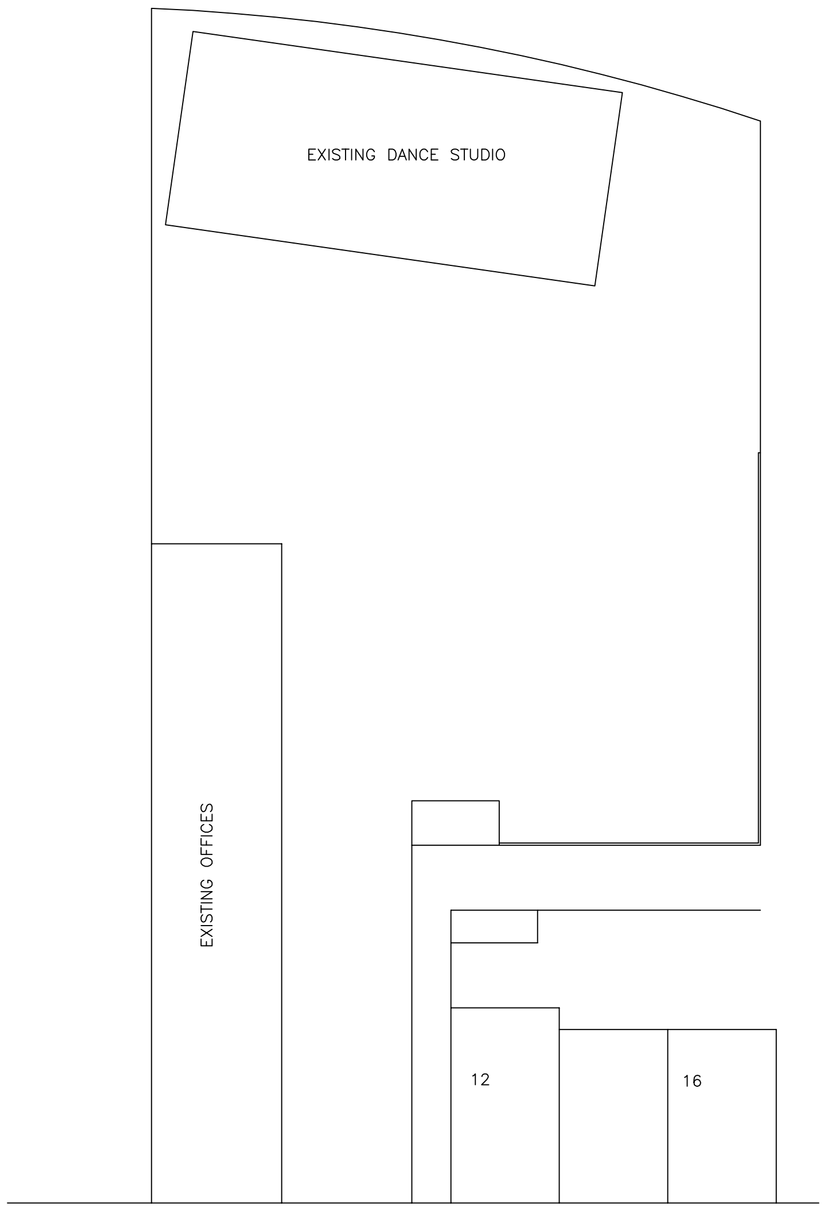

EXISTING BLOCK PLAN Scale 1:200

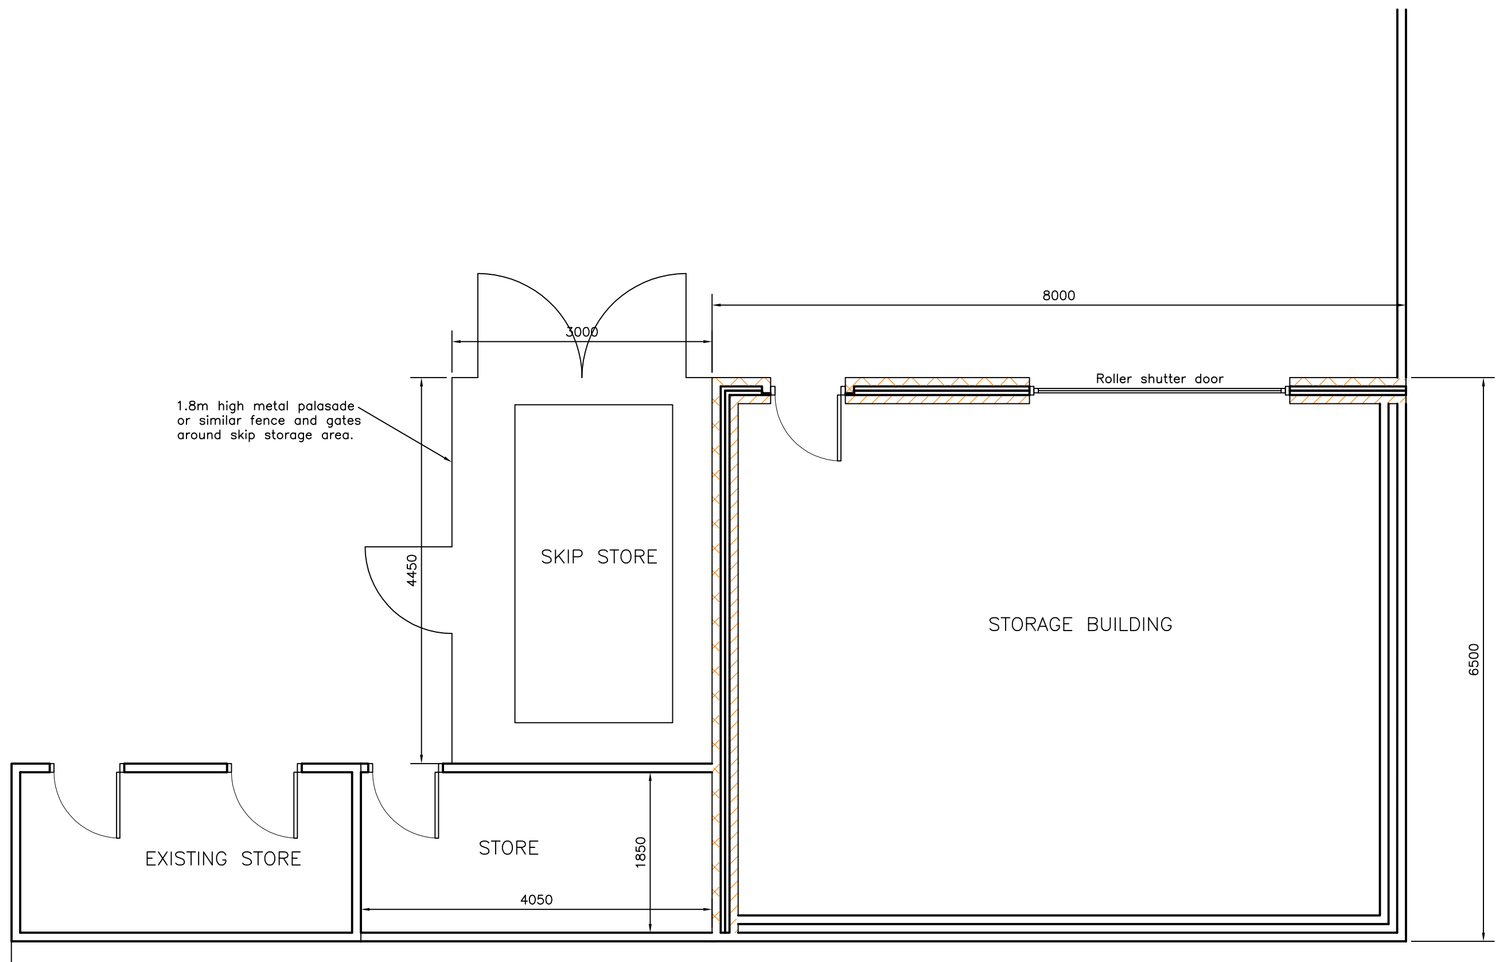

PROPOSED PLAN

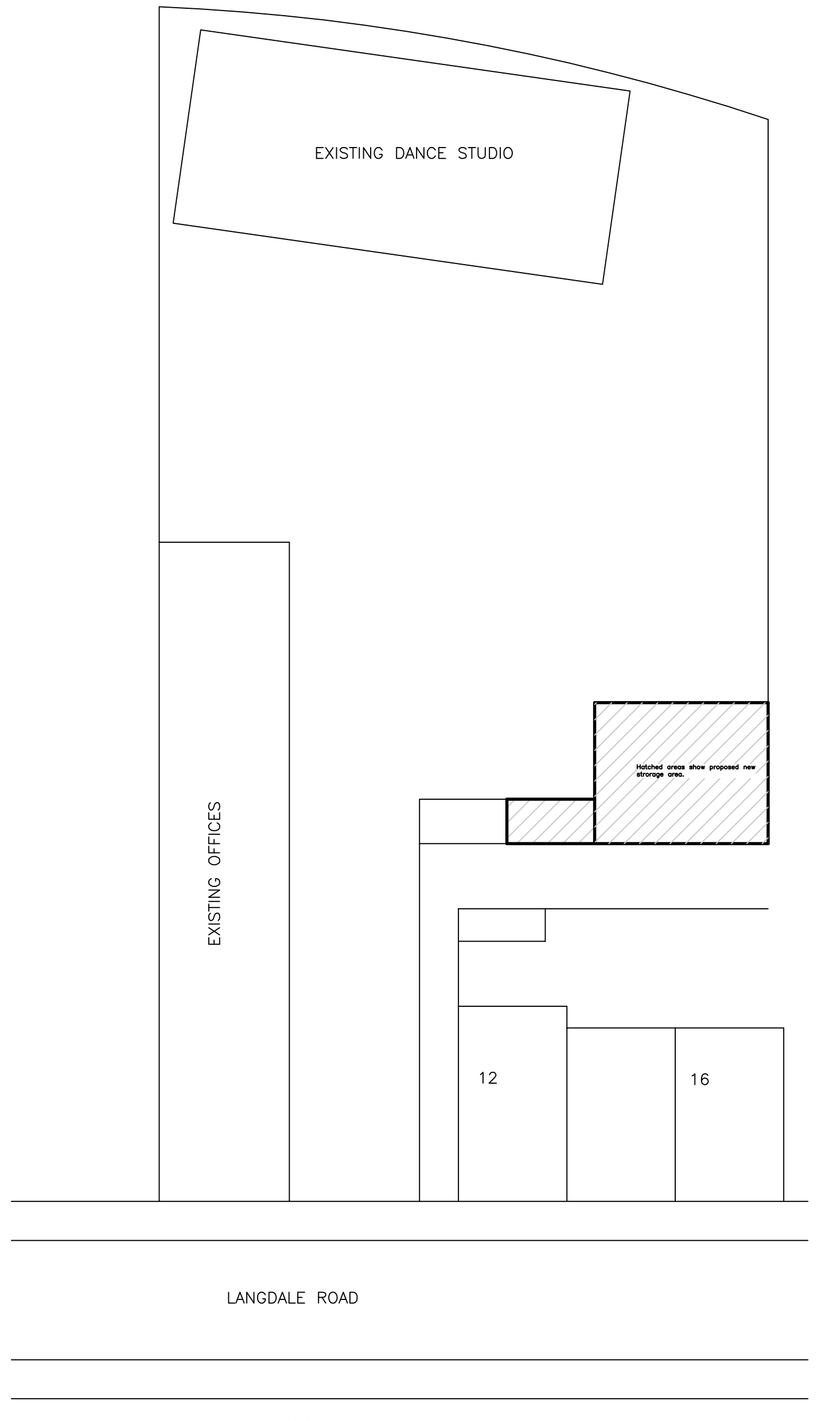

PROPOSED BLOCK PLAN Scale 1:200

ELEVATIONS & PLANS

ROY WRIGHT GROUP

PROPOSED STORAGE BUILDING

ARCHWAY HOUSE
LANGDALE RD, BARNSLEY
S71 1AQ

23/08/23/01 1:100 1:50 23/08/23 DE
Rev A Extra Section dwg for planning 21/11/23