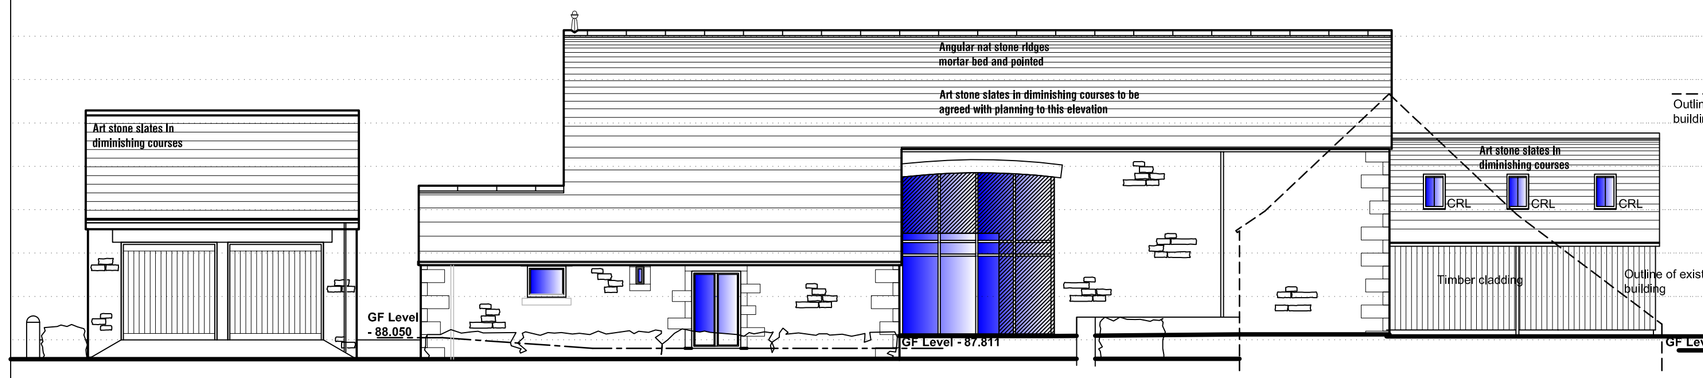

ELEVATION 1 SCALE 1:100

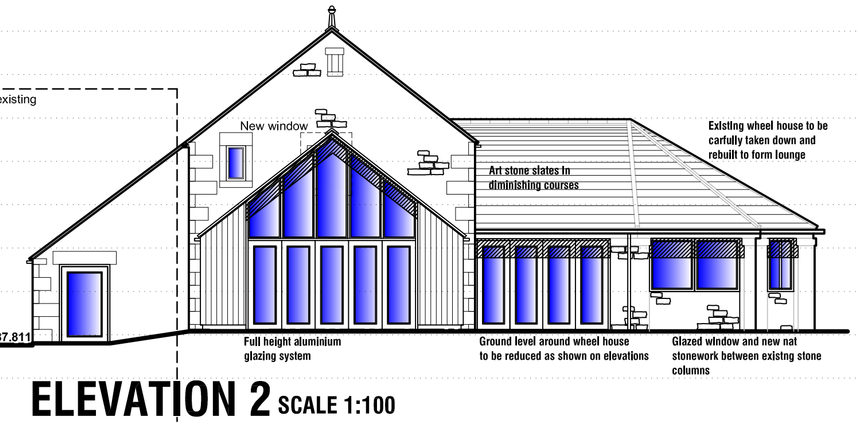

ELEVATION 2 SCALE 1:100

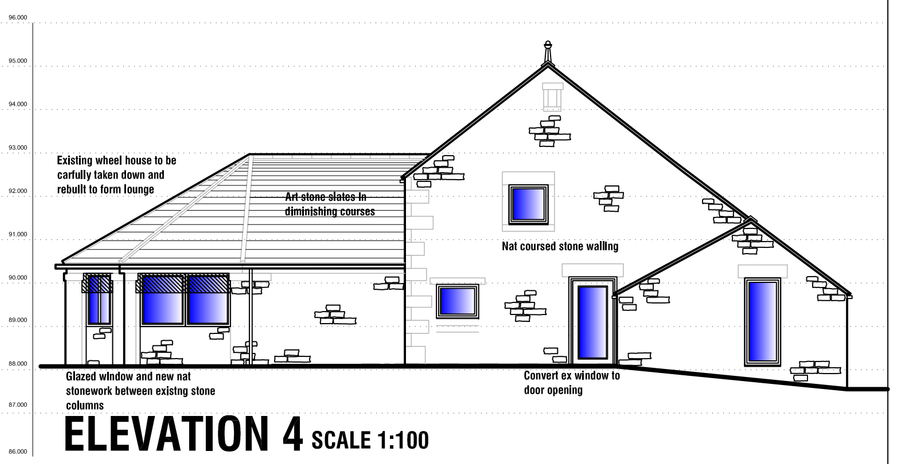

ELEVATION 4 SCALE 1:100

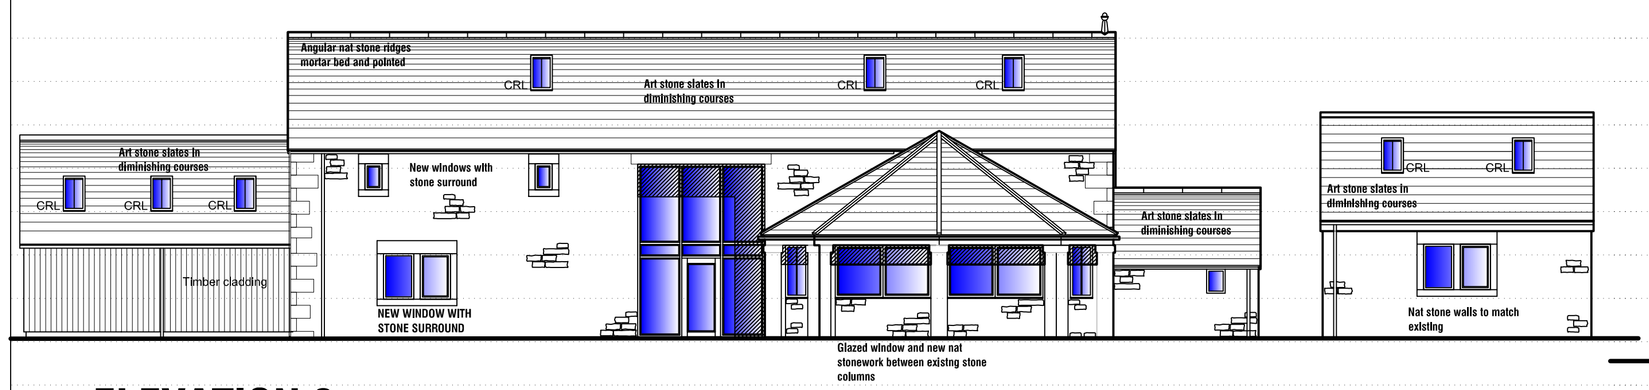

ELEVATION 3 SCALE 1:100

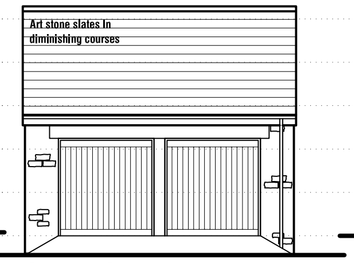

GARAGE FRONT ELEVATION SCALE 1:100

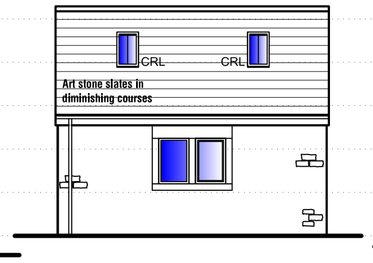

GARAGE REAR ELEVATION SCALE 1:100

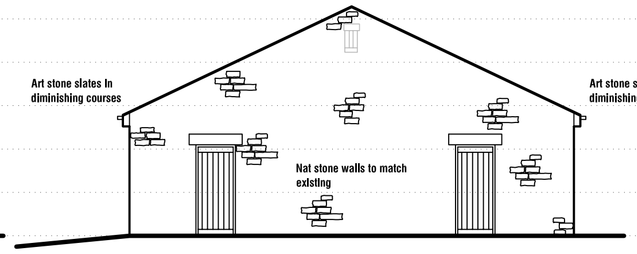

GARAGE SIDE ELEVATION 1 SCALE 1:100

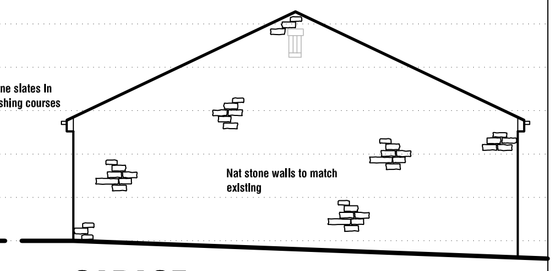

GARAGE SIDE ELEVATION 2 SCALE 1:100

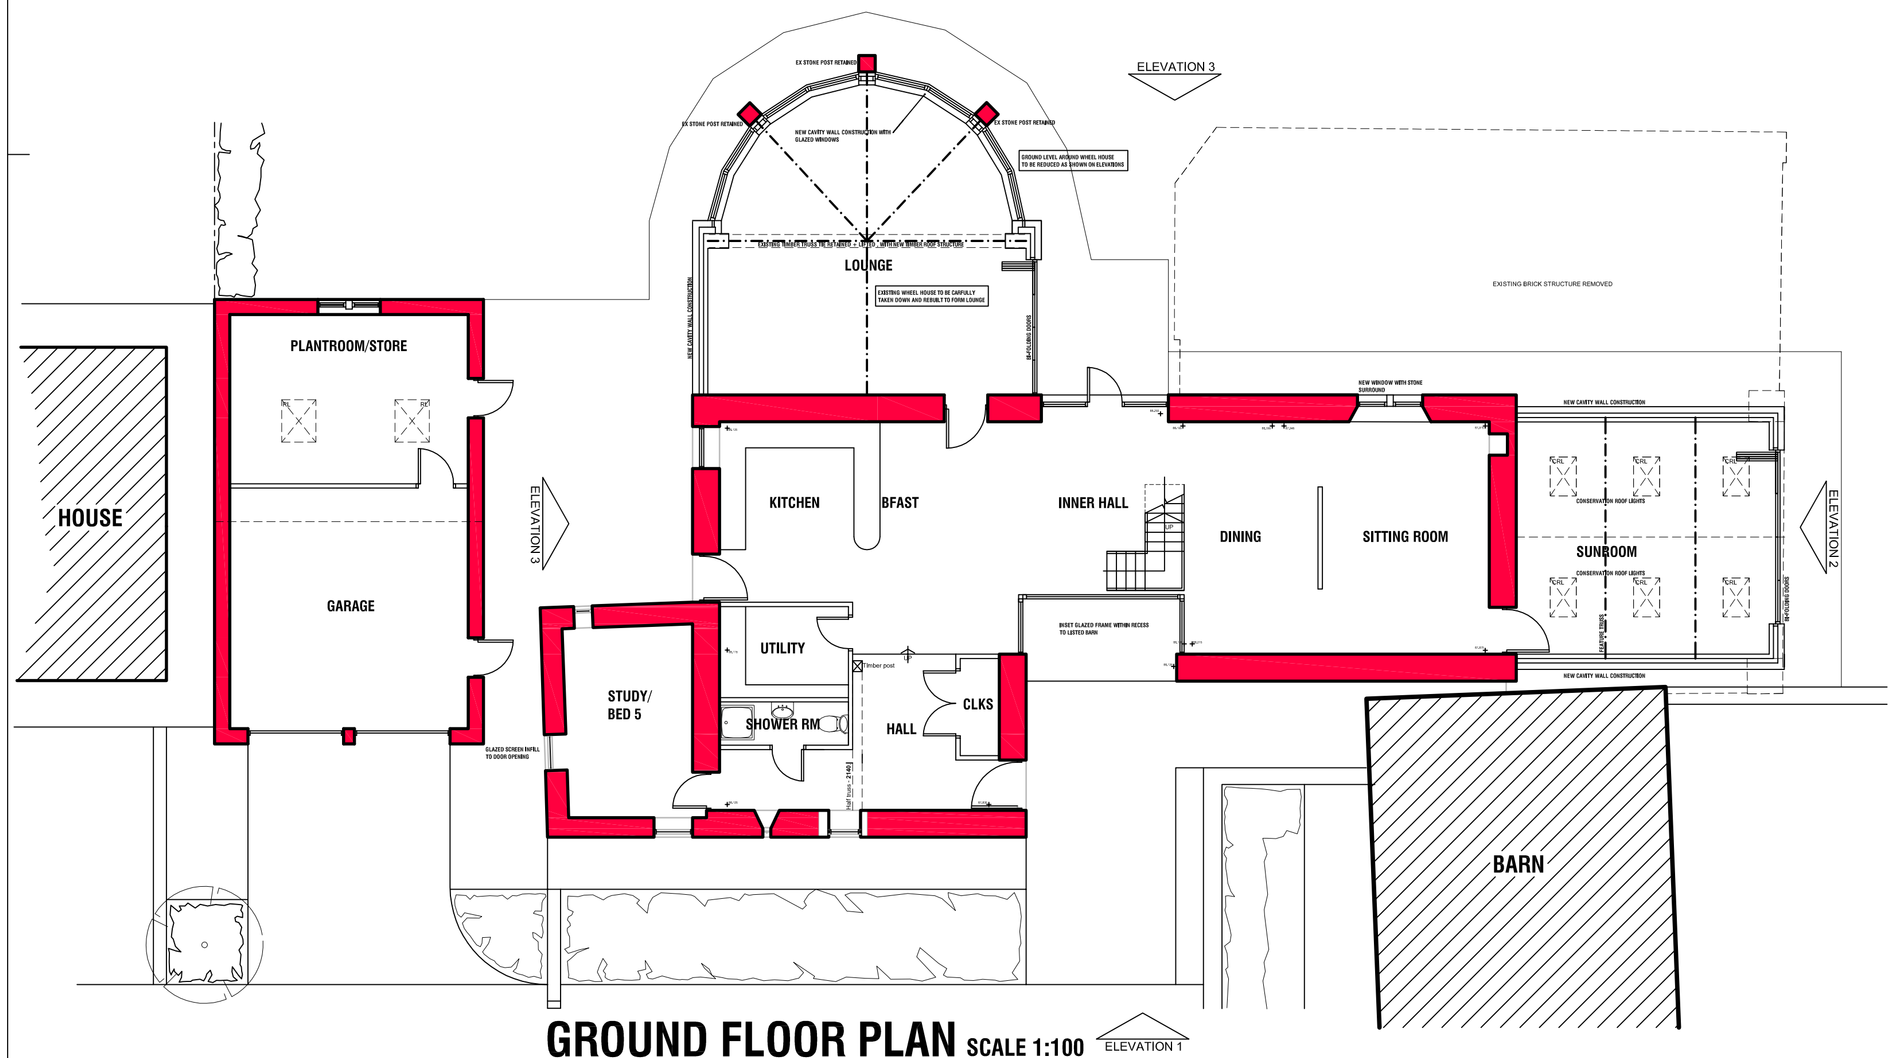

GROUND FLOOR PLAN SCALE 1:100

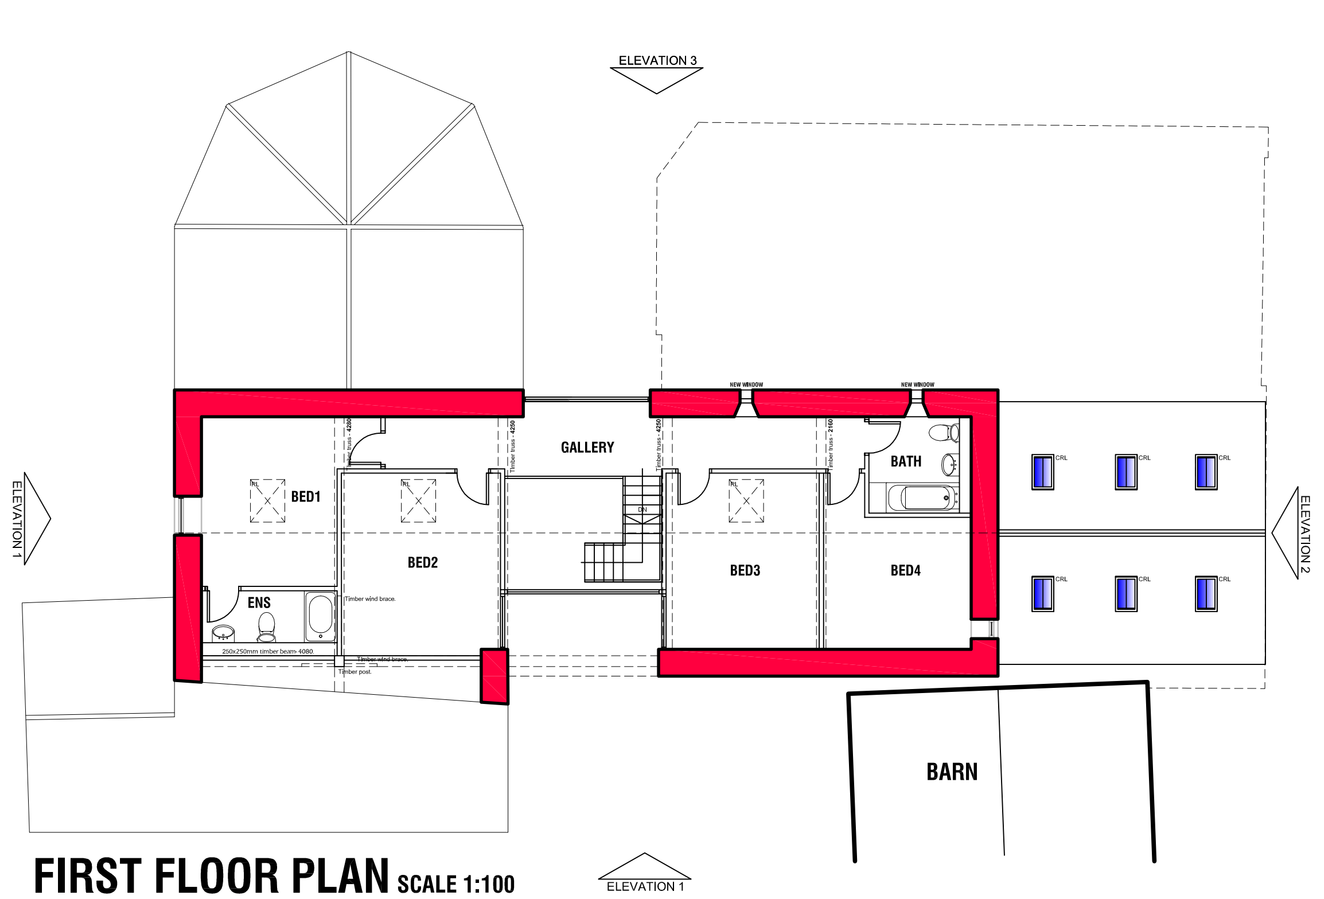

FIRST FLOOR PLAN SCALE 1:100

SKETCH SCHEME

Chartered Institute of Architectural Technologists
Registered Practice

1. THIS DRAWING AND THE COPYRIGHTS AND PATENTS THEREIN ARE THE PROPERTY OF NYP ARCHITECTURAL SERVICES LLP REGISTERED IN ENGLAND AND WALES No. 4631338 AND MAY BE USED OR REPRODUCED ONLY UNDER CONTRACT.

2. CONTRACTORS AND SUB-CONTRACTORS MUST CHECK AND AGREE ALL DIMENSIONS BEFORE PREPARING SHOP DRAWINGS OR COMMENCING WORK ON SITE

3. CONTRACTORS ARE RESPONSIBLE FOR INFORMING THE DESIGNER OF ANY DISCREPANCY DISCOVERED ON THIS DRAWING OR BETWEEN THIS DRAWING AND ANY OTHER RELATED DOCUMENT ISSUED UNDER THE STANDARD FORM OF CONTRACT IN RESPECT OF THE WORK.

4. WRITTEN DIMENSIONS ONLY ARE TO BE USED FROM THIS DRAWING. IF IN ANY DOUBT ASK FOR CLARIFICATION.

Notes.

Revisions.

Date	Suffix	Description	Date	Suffix	Description

NYP ARCHITECTURAL SERVICES
The Grove, High Street, Dodworth, Barnsley, S75 3RQ. Tel: 01226 200989. E-mail : scott@nypas.co.uk / stephen@nypas.co.uk

Project. PLOT 3 OAKS FARM, OAKS WOOD DRIVE, DARTON , BARNSLEY

Client. MR P LISTER

Drawing Title. PLANS, SECTION & ELEVATIONS AS PROPOSED

Date. APRIL 2016

Scale. AS INDICATED

Ref. 02/31

Dwg. No. PL03

Rev. A

SHEET SIZE A1