

Drawing No.	Rev No.
MMB001 -004	

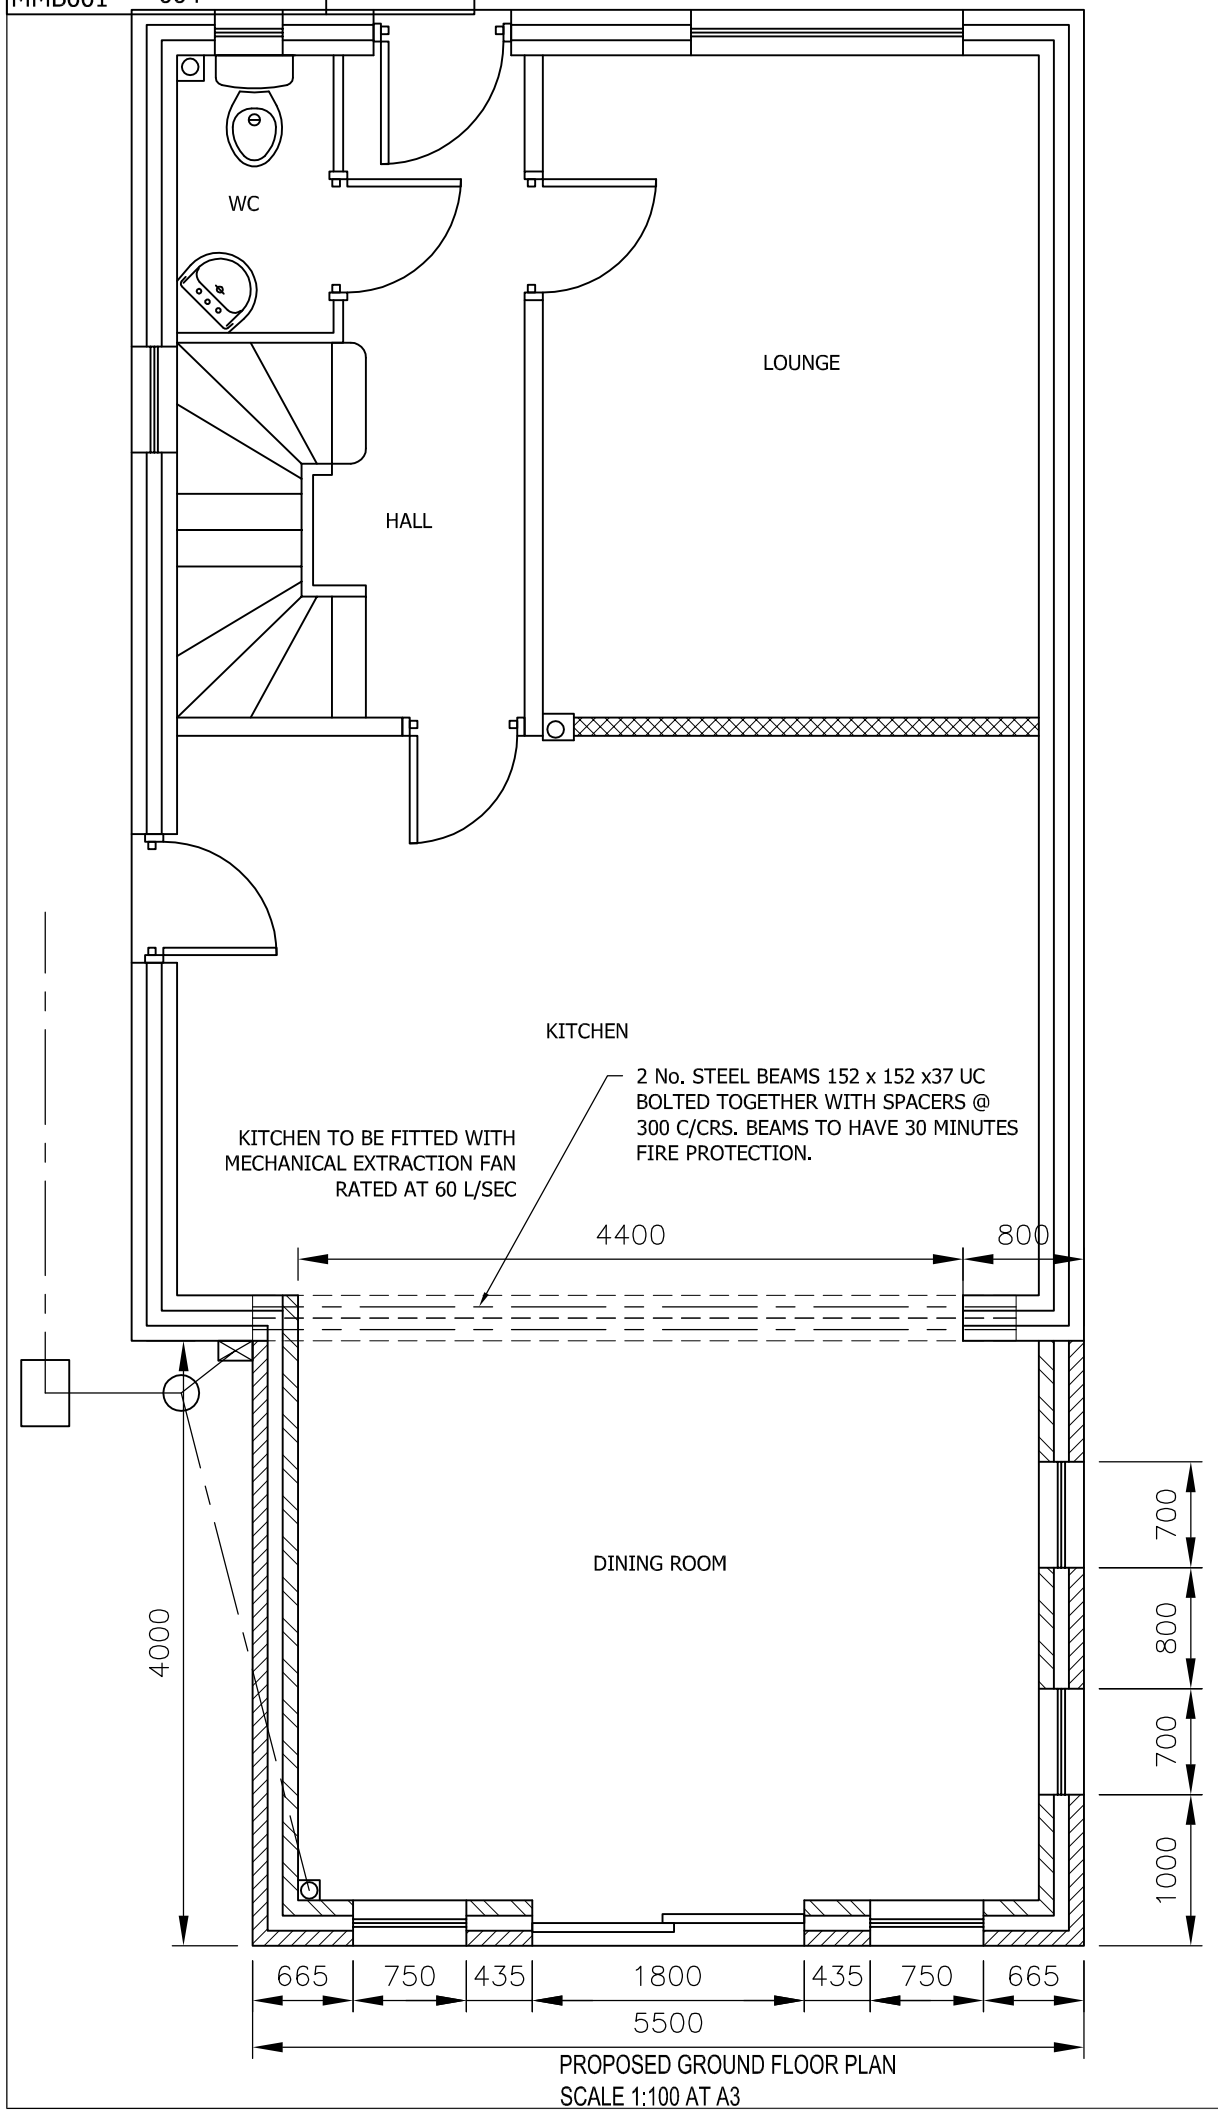

PROPOSED GROUND FLOOR PLAN
SCALE 1:100 AT A3

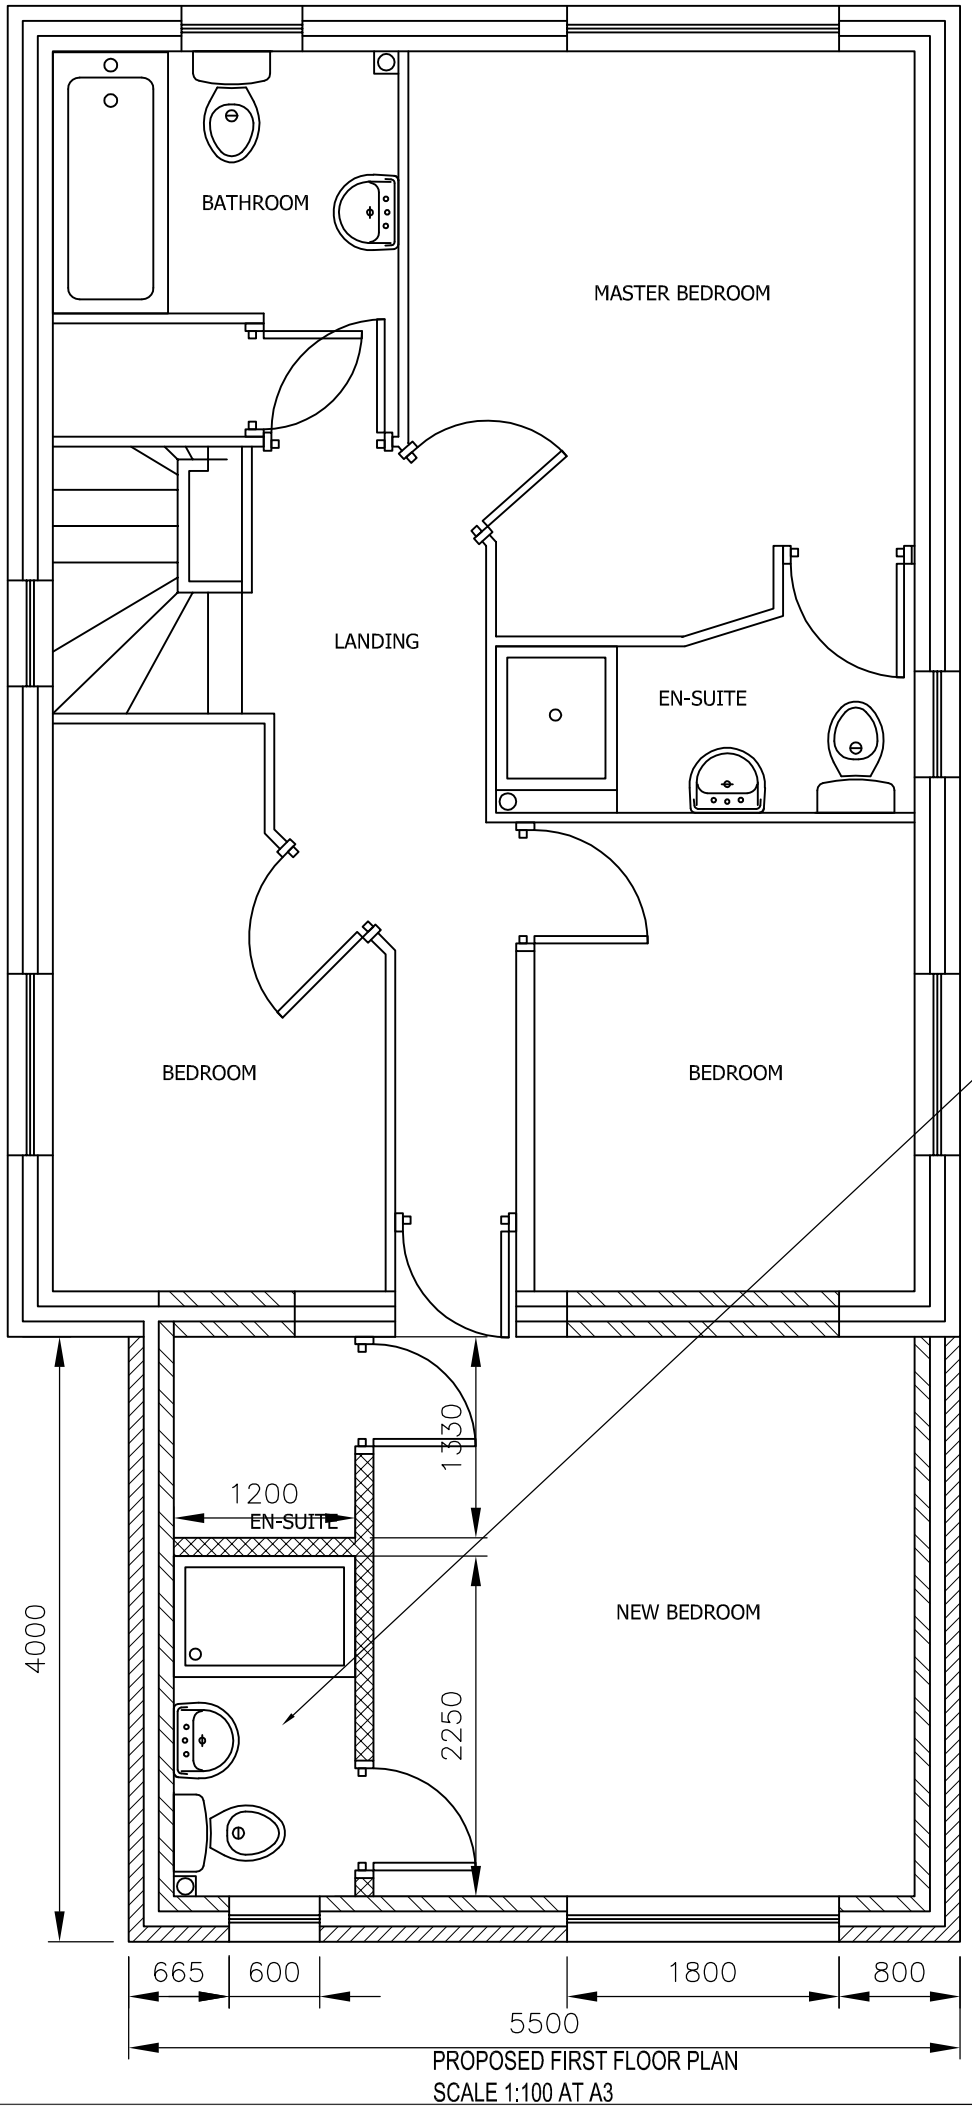

PROPOSED FIRST FLOOR PLAN
SCALE 1:100 AT A3

DO NOT SCALE: Contractor to check all dimensions and report any omissions or errors

NOTES

WC TO BE FITTED WITH AUTOMATIC MECHANICAL EXTRACTION FAN RATED AT 15 L/SEC WITH 15 MINUTE OVERUN

Rev	Description	By	Chk	App	Date

JRB DESIGNS Ltd
1 Saville Road
Cudworth
Barnsley
S72 8LT
Tel: 01226 383542
Fax: 01226 380078
Mob: 07970 541192
Email: john@jrbdesigns.co.uk

This drawing is copyright. © jrbdesigns Ltd.

Client
MR M BOWEN

Drawing Title
PROPOSED PLANS

Address
6 BRIERY GARDENS
DODWORTH
BARNSLEY
S75 3TR

Project Title:
PROPOSED TWO STOREY REAR EXTENSION

Purpose of Issue:
PLANNING

Drawing Status
FIRST ISSUE

Scale at A3	Drawn By	Date	
AS SHOWN	JRB	06/03/2014	
Checked By	Date	Approved By	Date
	06/03/2014		06/03/2014
Project No.	Drawing No.		Revision
MMB001	004		-

APPROVAL [X] INFORMATION [ ] TENDER [ ] CONTRACT [ ] CONSTRUCTION [ ]