

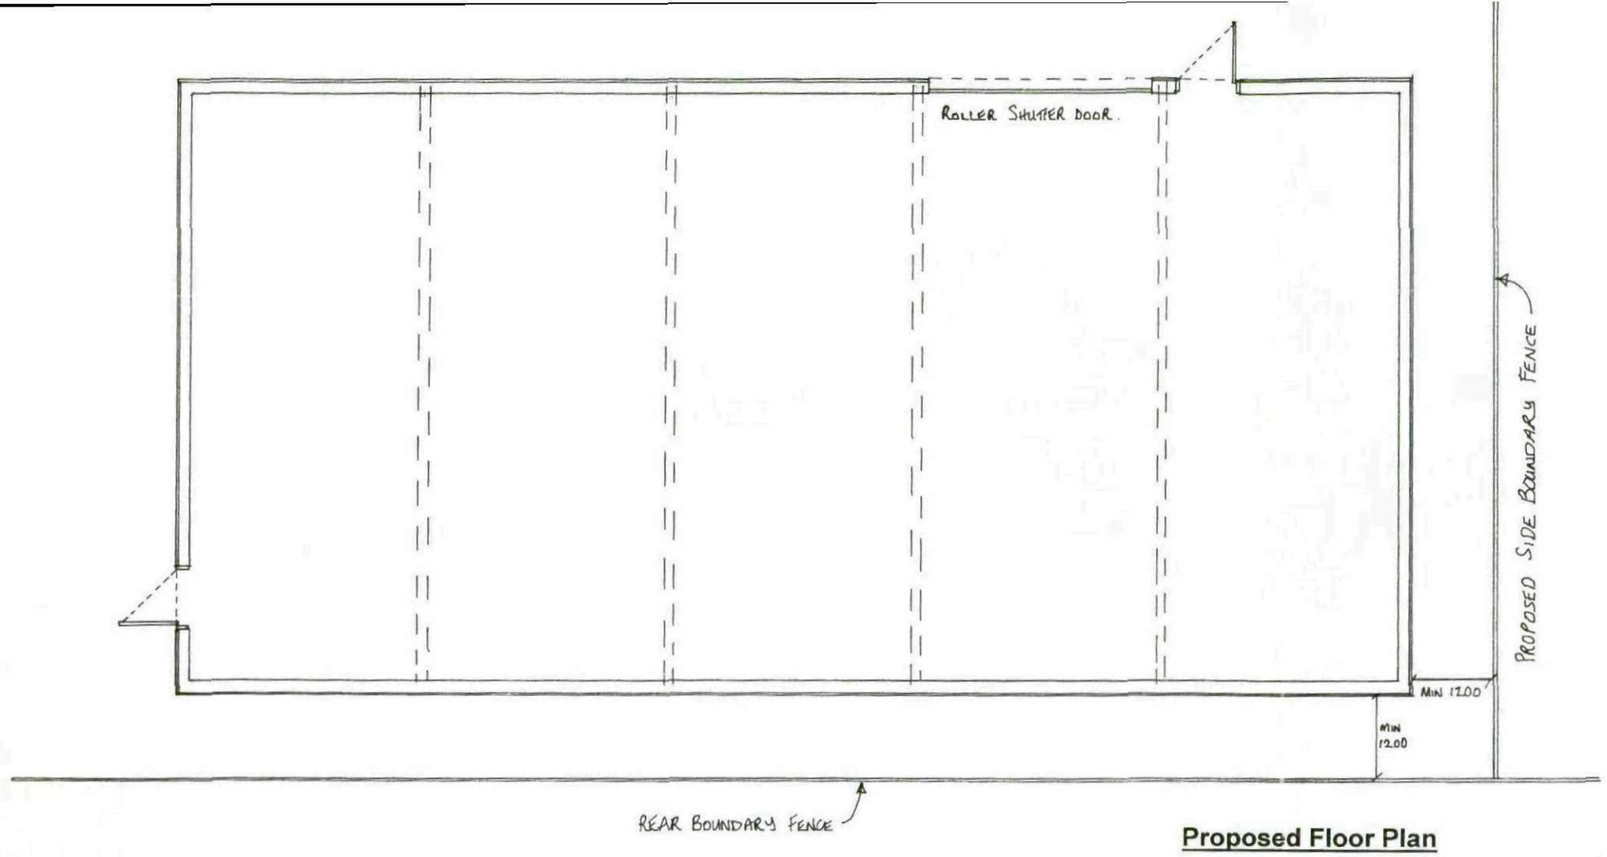



Proposed Floor Plan

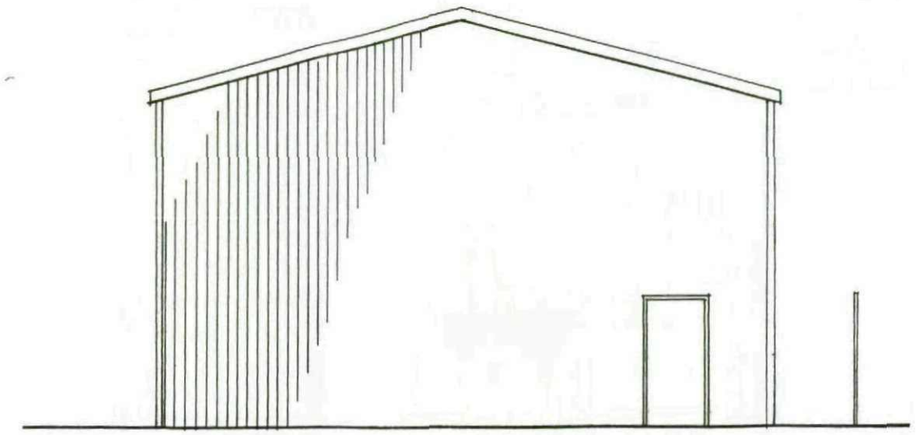


Proposed Side Elevation

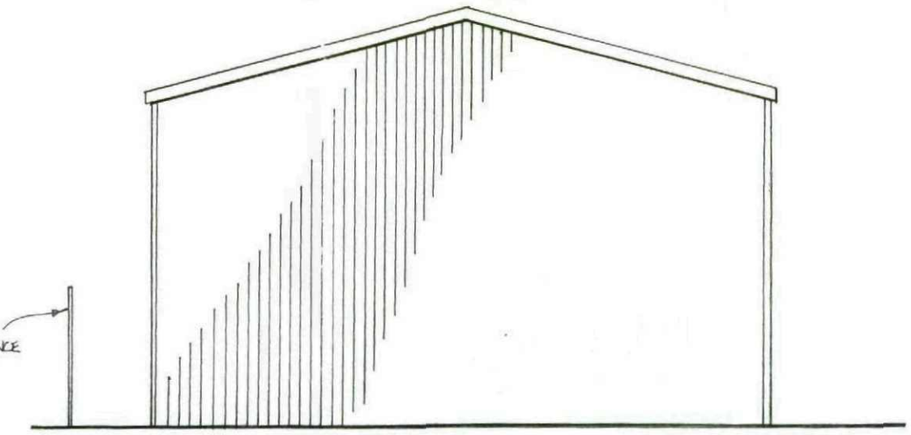

Proposed Side Elevation

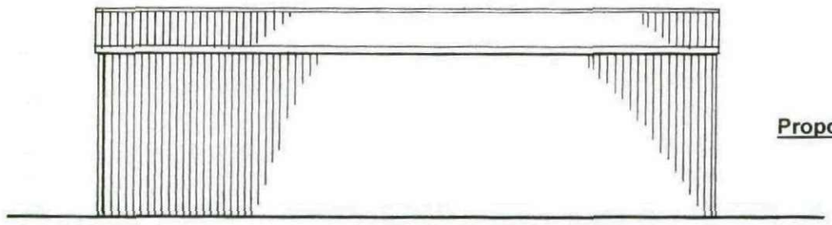


Proposed Rear Elevation

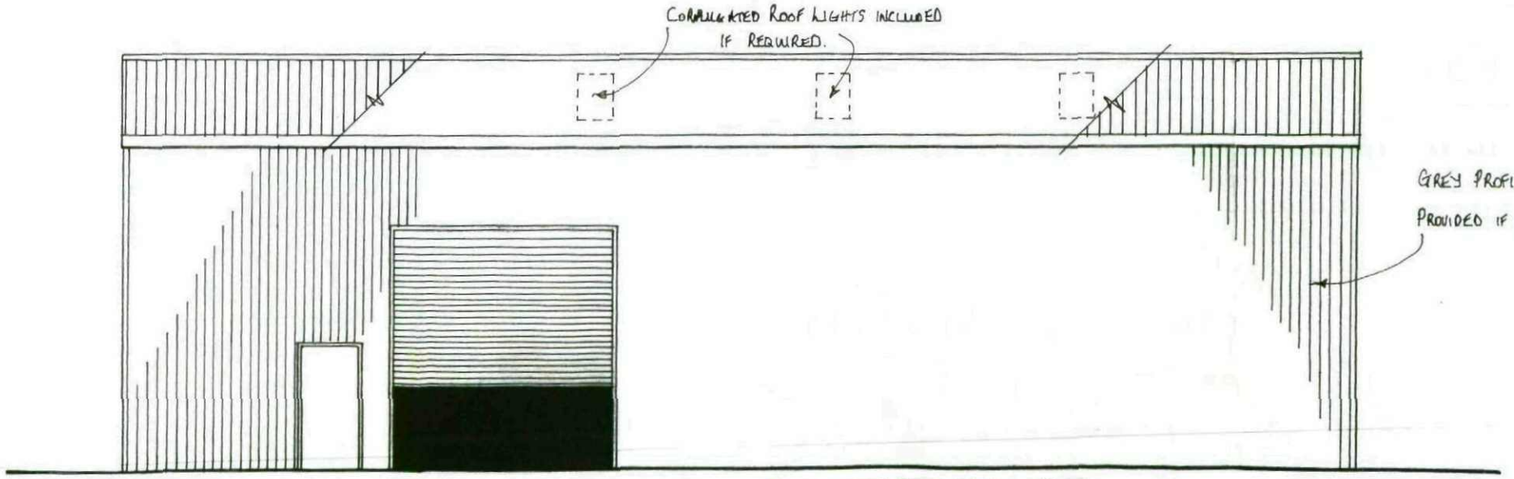

Proposed Front Elevation

Land off Queen Street, Thurnscoe, Rotherham
Proposed Erection of Fabrication Building.

Plan Scales 1:100 & 1:200 - May 2011.

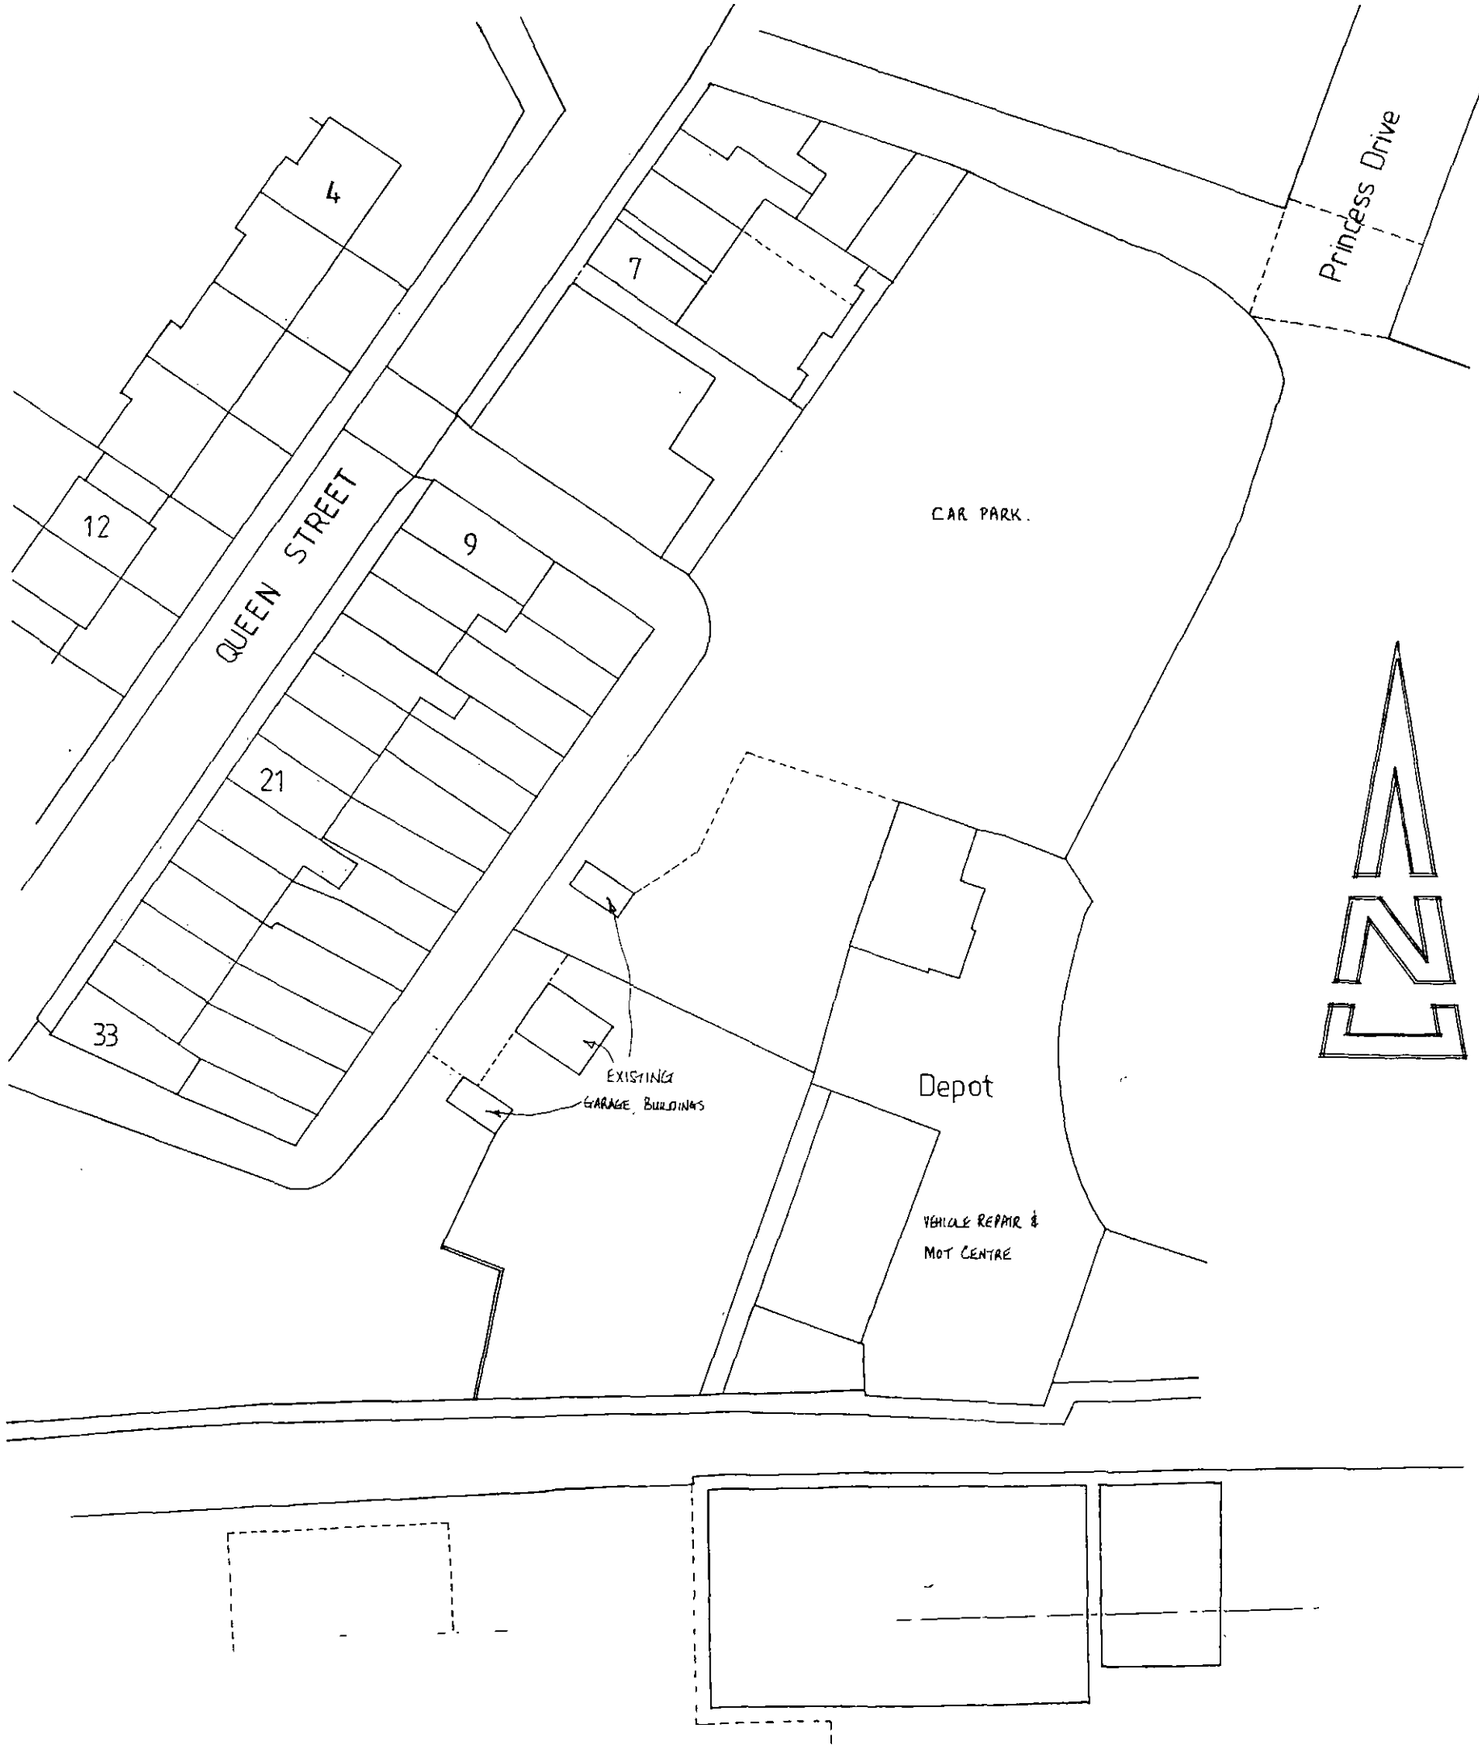

Land off Queen Street, Thurnscoe, Rotherham
Proposed Erection of Fabrication Building.

Plan Scale 1:500 - May 2011.

23

Access Road

NEW BOUNDARY/SECURITY FENCING AS PER DETAILS.

Open Yard Area

SOAKAWAY TRENCH.

RWP


RWP

Parking area

NEW BOUNDARY/SECURITY FENCING AS PER DETAILS.

EXISTING BOUNDARY FENCES TO BE RETAINED.

Depot

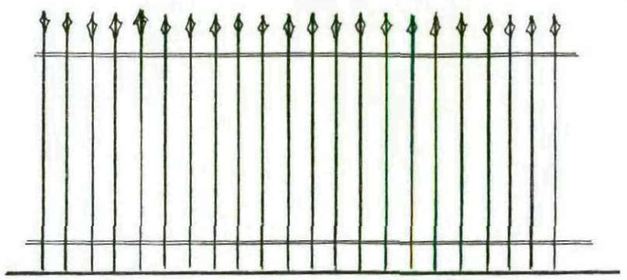

PROPOSED BOUNDARY FENCING & GATES TO BE IRON, AS SHOWN HERE & PAINTED DARK GREEN. -2·4M HIGH

Land off Queen Street, Thurnscoe, Rotherham
Proposed Erection of Fabrication Building.

Plan Scale 1:200 - May 2011.