




NORTH ELEVATION

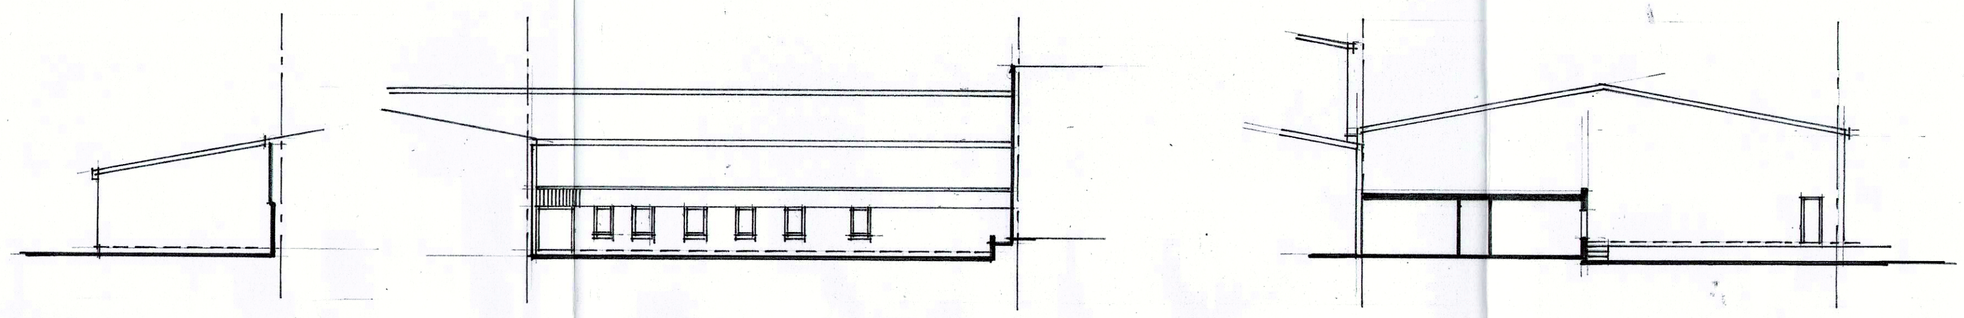


COURTYARD ELEVATIONS

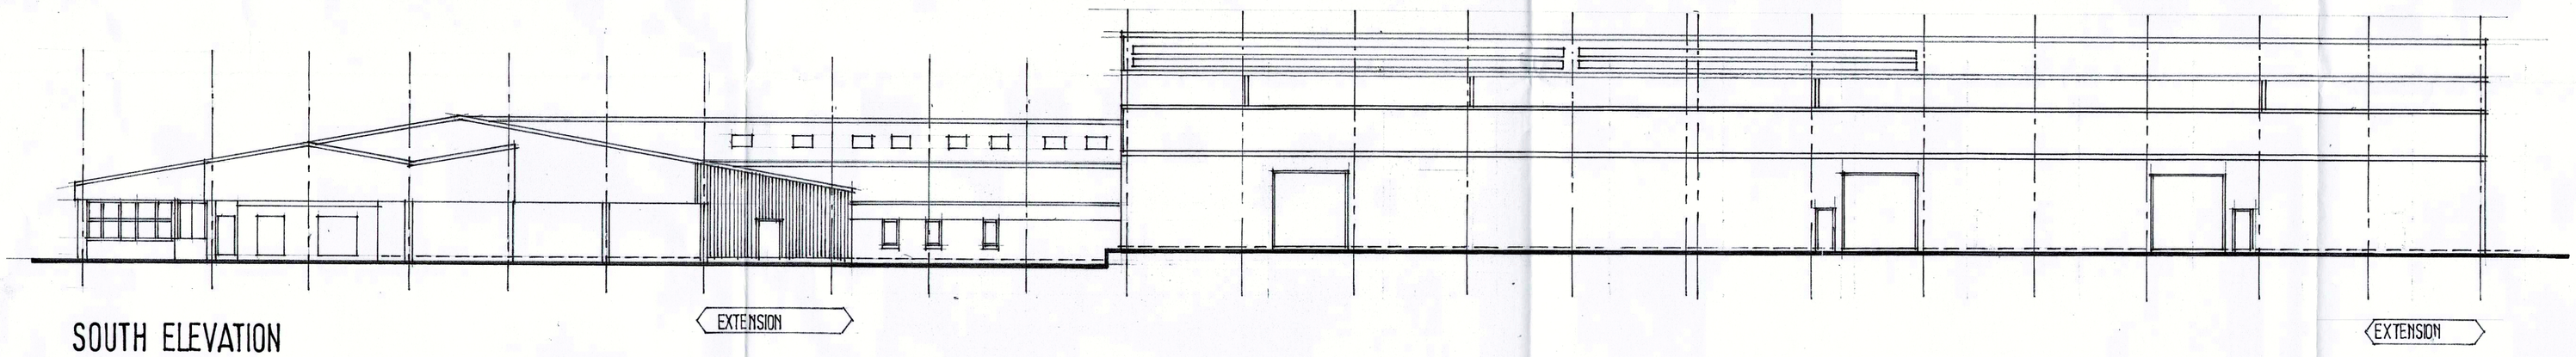

SOUTH ELEVATION

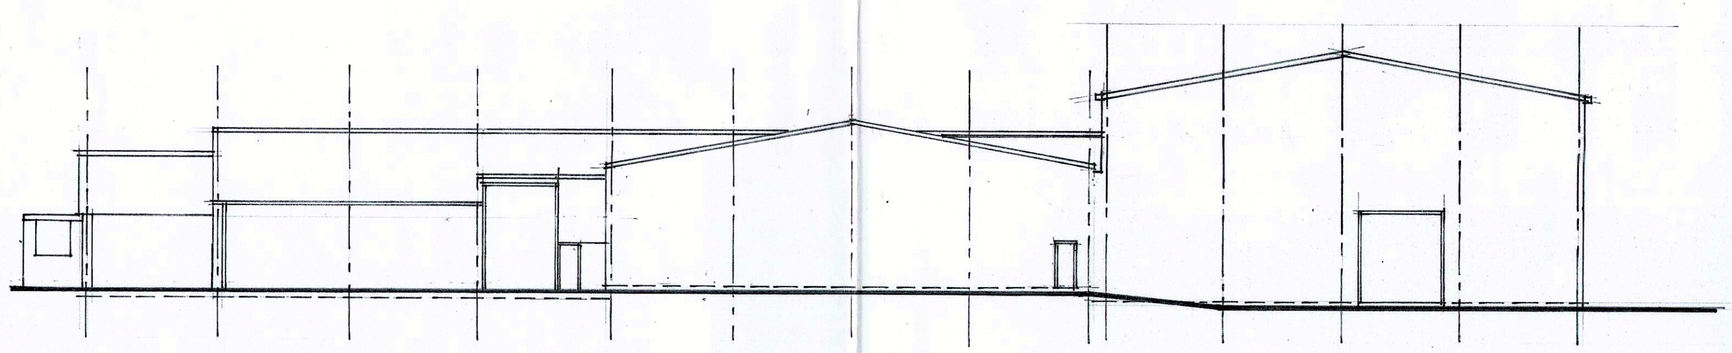

EAST ELEVATION

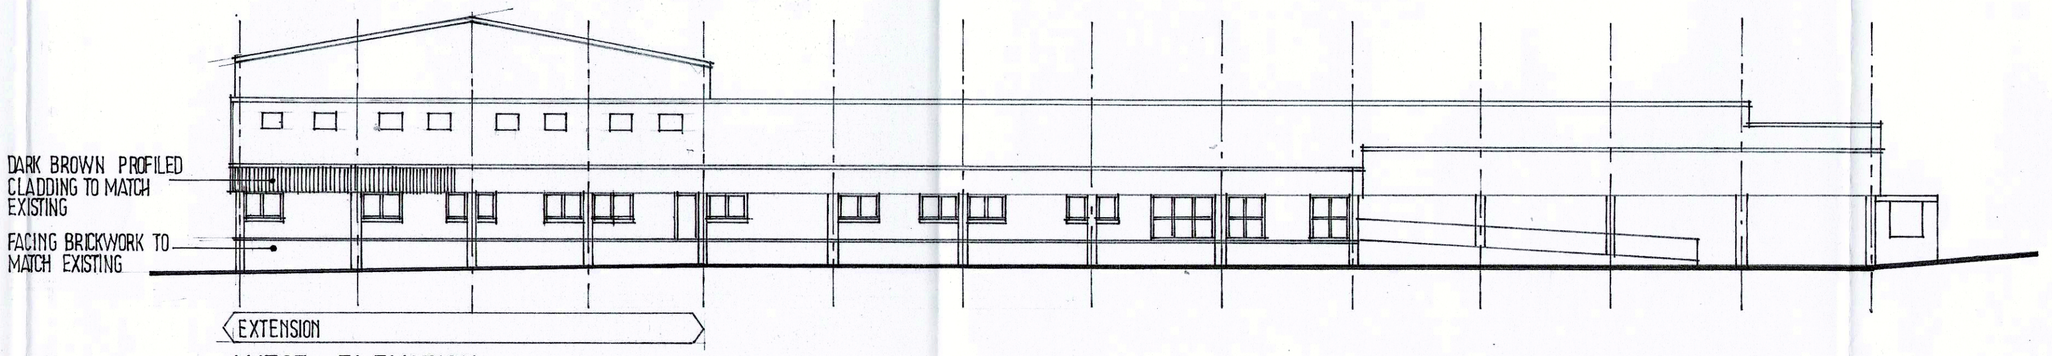

WEST ELEVATION

HAYWOOD & PADGETT LTD

THE BAKERY
SHAWFIELD RD
CARLTON IND ESTATE

PROPOSED ELEVATIONS
PHASE 1

SCALE	1:200	DRAWN	SL
DATE	JULY 16	DWG NO	W/2/5

BDS
BUILDING DESIGN SERVICES
15 HUNTERS AVE BARNSLEY
01226 733224