DEVELOPMENT OF 6 No Apartments off Foulstone Row Wombwell South Yorkshire

OUTLINE PLANNING APPLICATION


CONTENTS

1. Location plan @ 1 : 1250
2. Block plan @ 1 : 500
3. Architectural drawings

PREPAIRED BY :


QUILL ARCHITECTURE

Chapelfield House,
25 Hough Lane, Wombwell, Barnsley,
South Yorkshire, S73 0DP
Tel:- 01226 755446

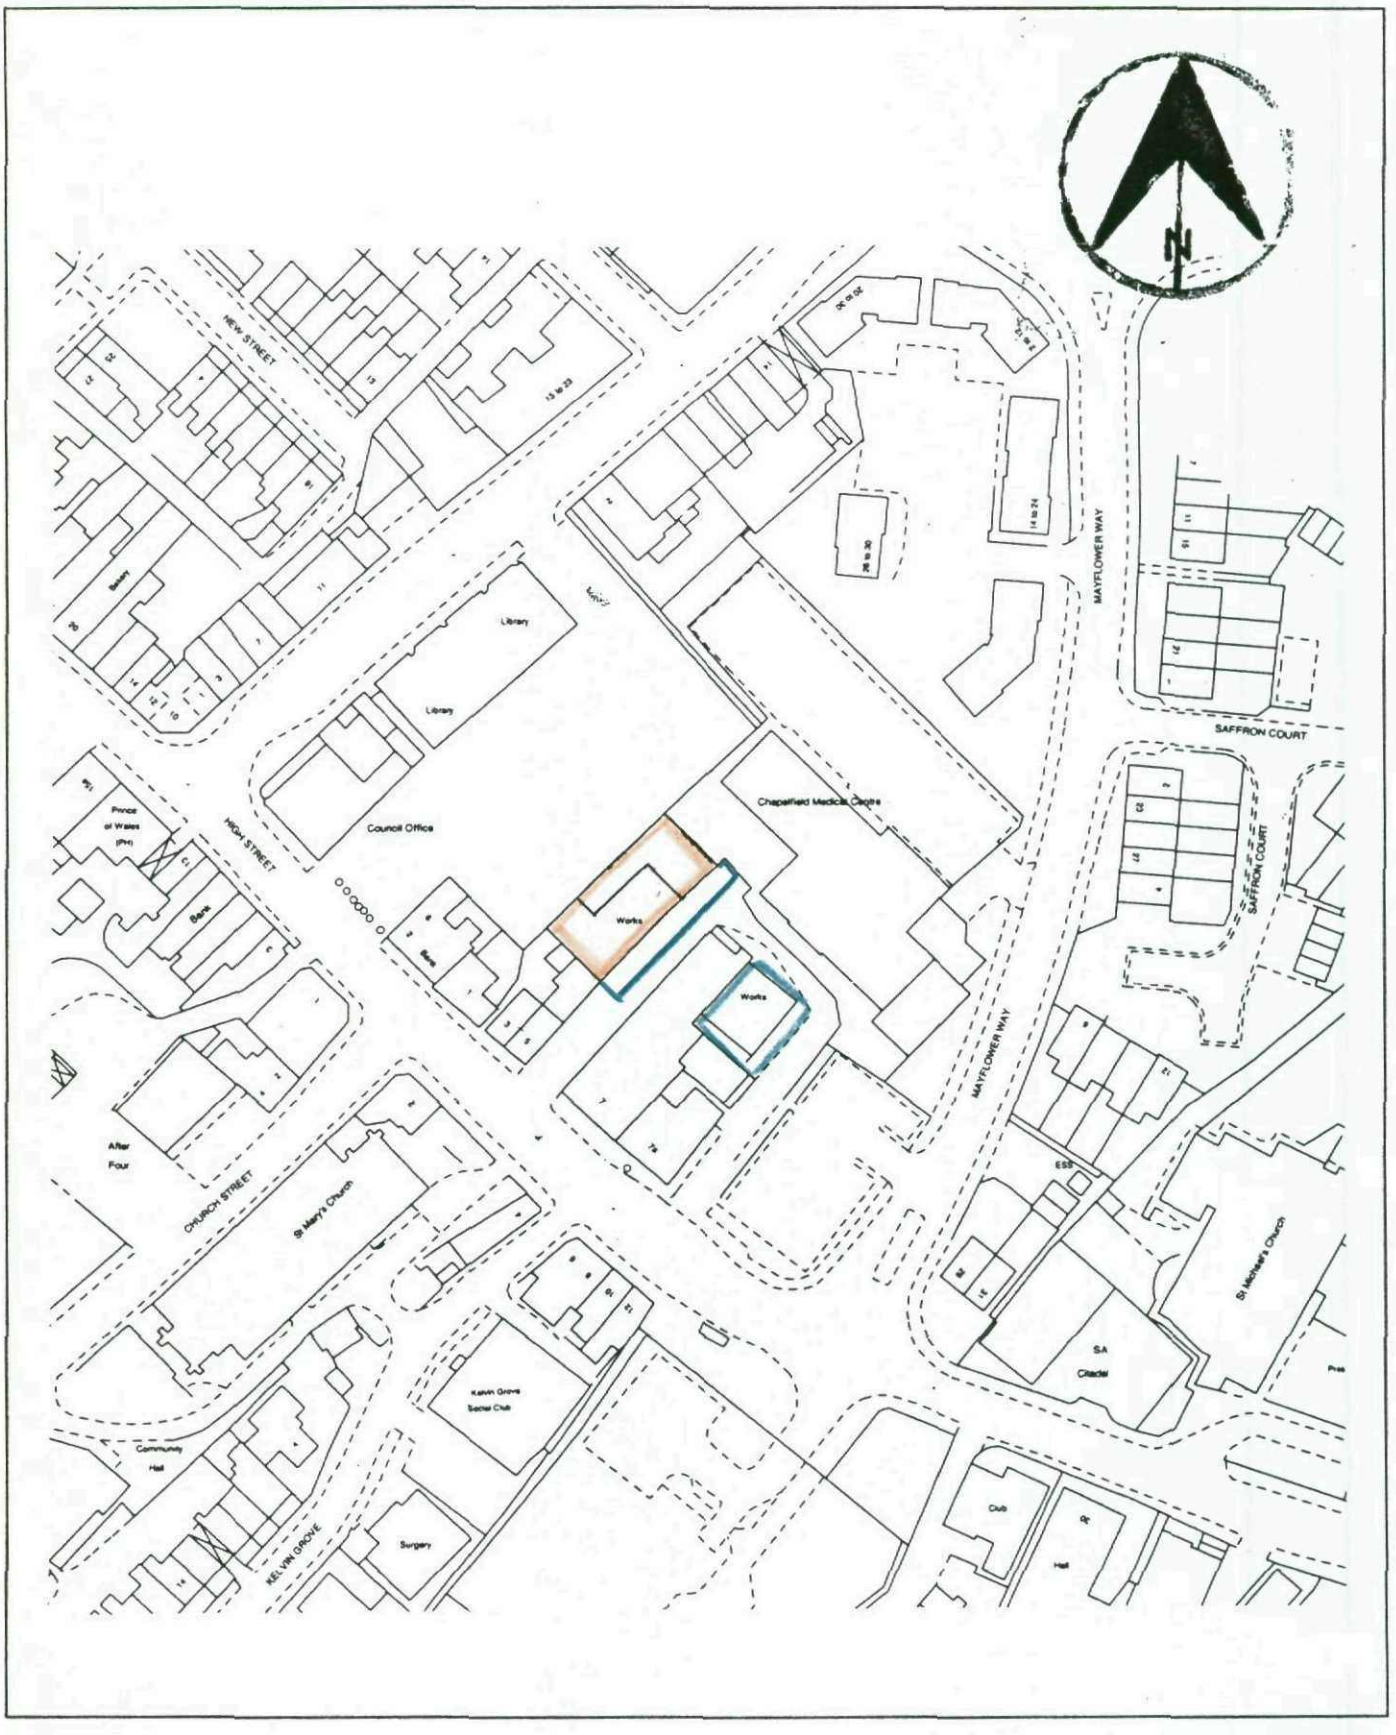

SITE	SCALE	1 : 1250
FOULSTONE FORGE, FOULSTONE ROW, WOMBWELL.	DATE	03/02/10

OS Sitemap®

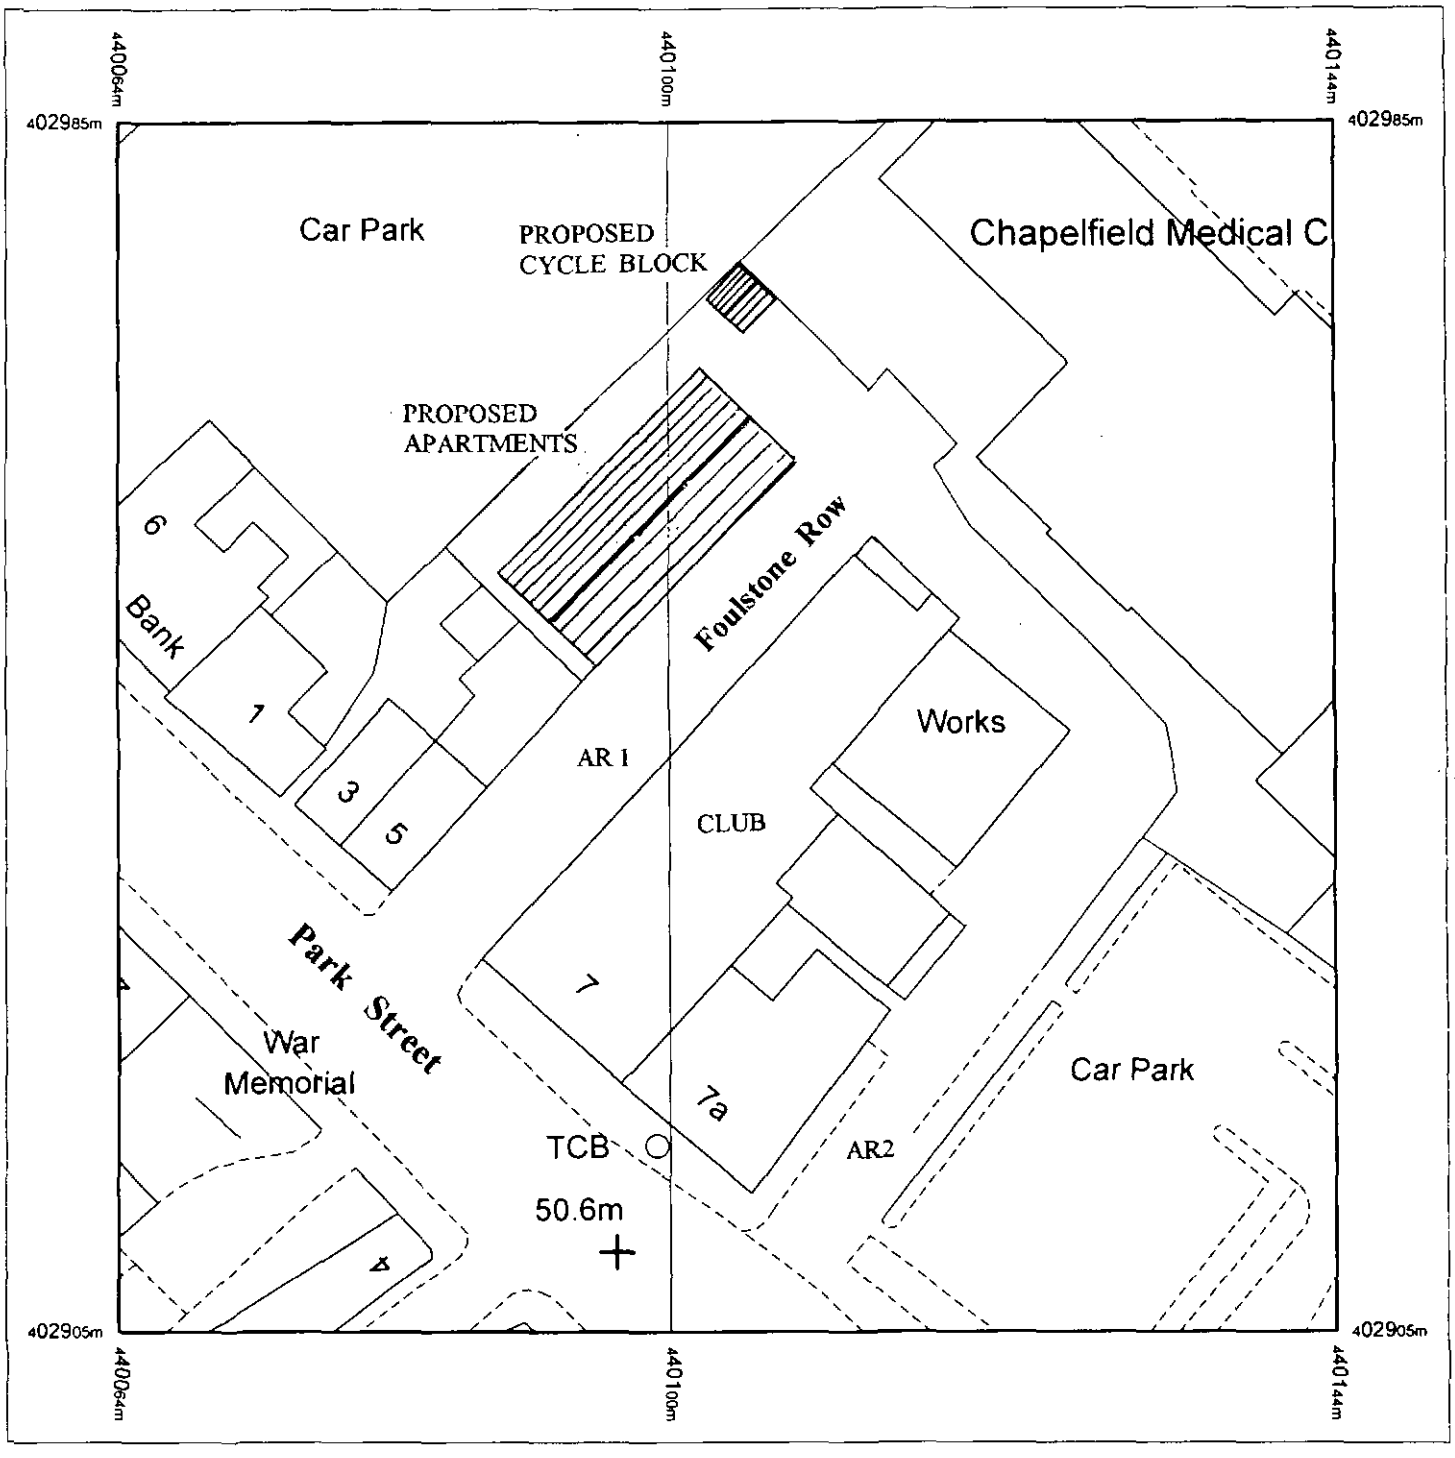

Produced 18.01.2010 from the Ordnance Survey National Geographic Database and incorporating surveyed revision available at this date. © Crown Copyright 2010.

Reproduction in whole or part is prohibited without the prior permission of Ordnance Survey.

Ordnance Survey, the OS Symbol and OS Sitemap are registered trademarks of Ordnance Survey, the national mapping agency of Great Britain.

The representation of a road, track or path is no evidence of a right of way.

The representation of features as lines is no evidence of a property boundary.

Part or all of this OS Sitemap is enlarged from mapping *produced at one or more of the following scales: 1:1250, 1:2500, 1:10000.*

Metres
0 5 10 15 20
Scale 1:500

Supplied by: **Blackwell M and D C**
Serial number: 02241100
Centre coordinates: 440104 402945


Further information can be found on the OS Sitemap Information leaflet or the *Ordnance Survey web site:* www.ordnancesurvey.co.uk

FOULSTONE FORGE

DO NOT SCALE DRAWING

ALL DIMENSIONS IN MILLIMETRES

IF IN DOUBT ASK

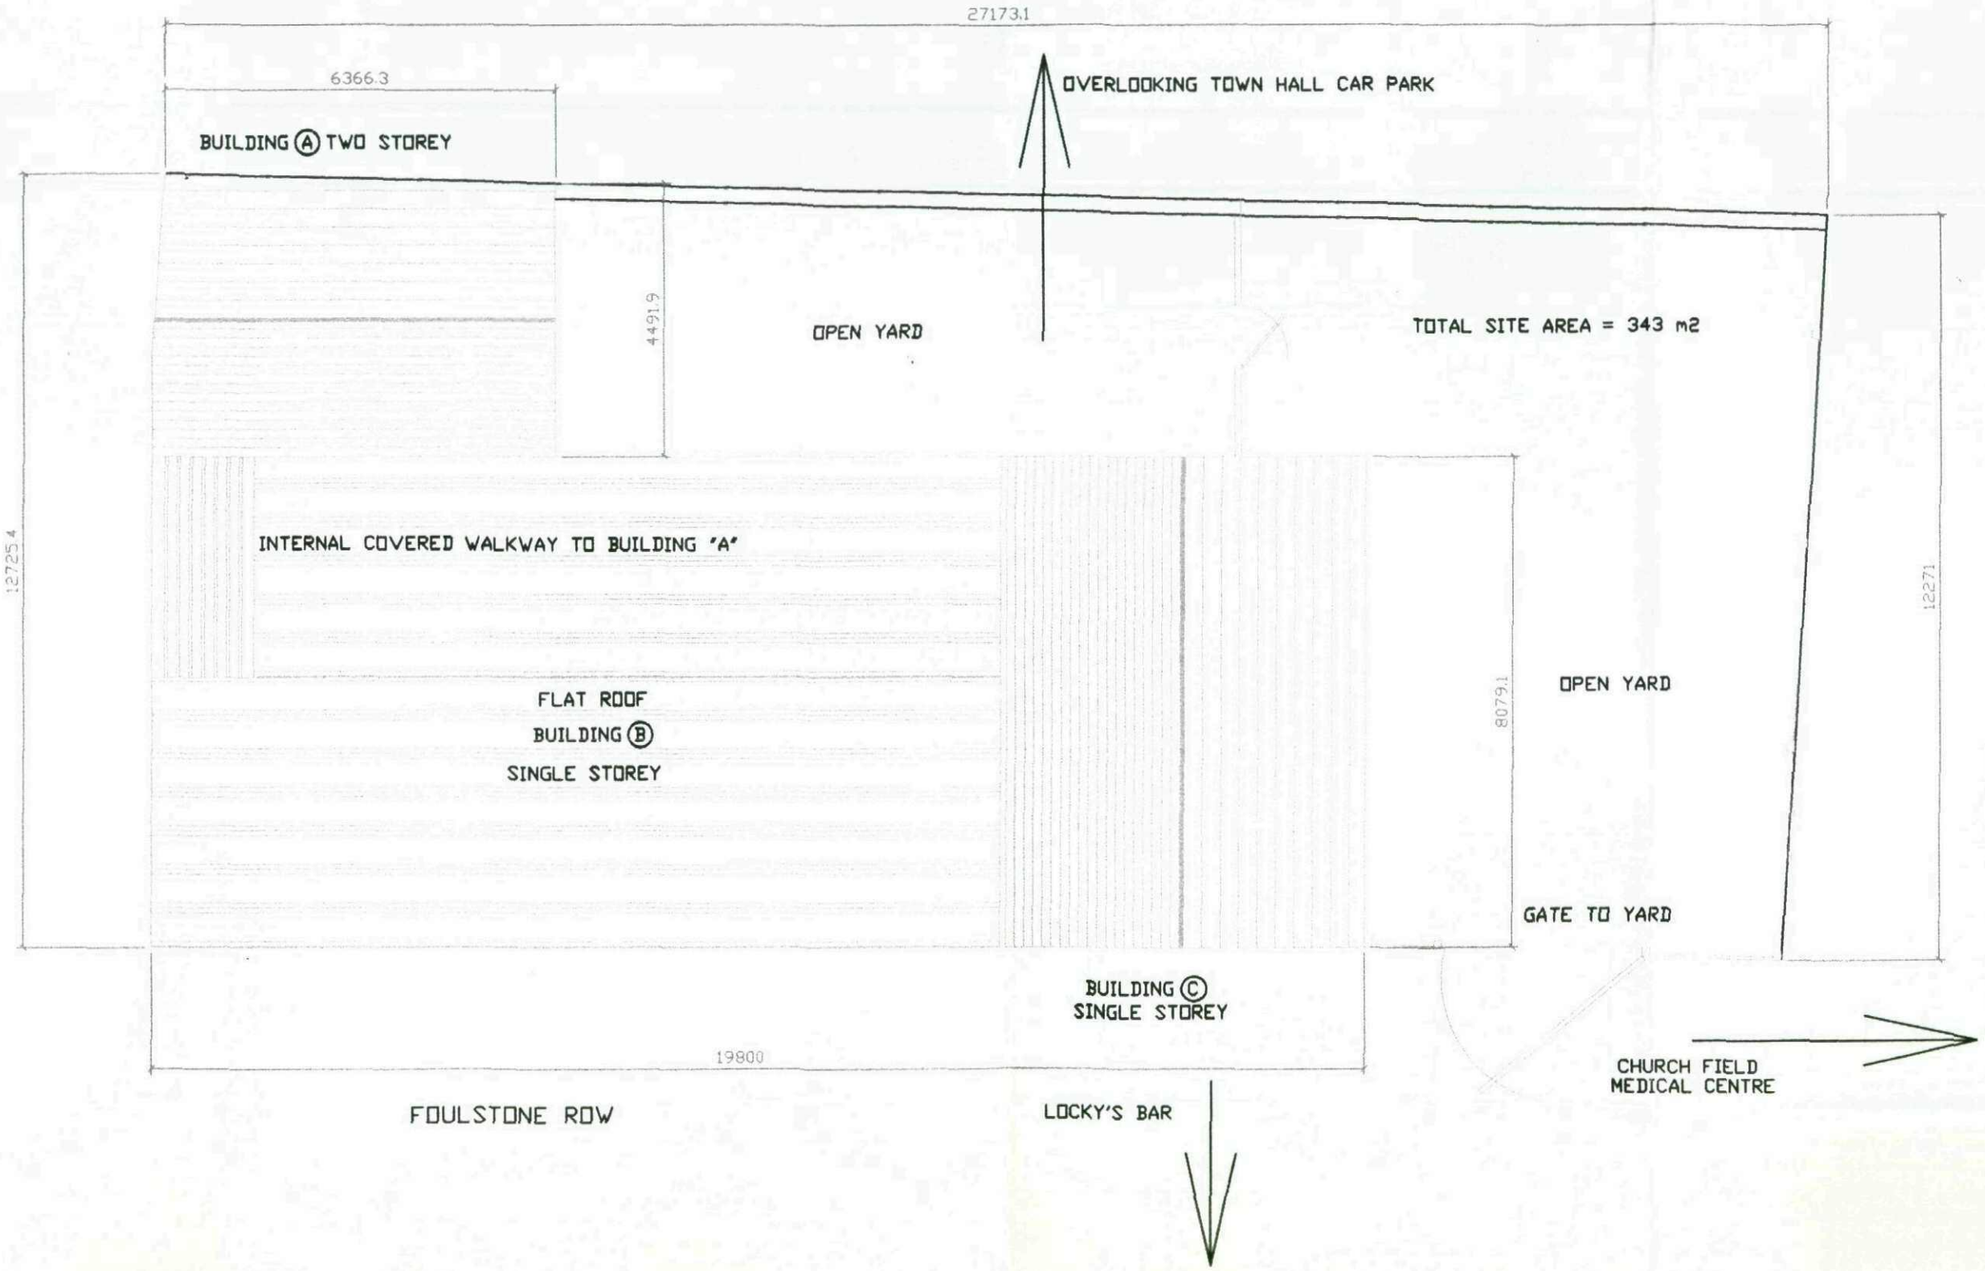


SITE FOULSTONE FORGE WOMBWELL BARNSLEY SOUTH YORKSHIRE	TITLE EXISTING SITE LAYOUT	Quill ARCHTECTURE ©	THIS DRAWING IS COPYRIGHT AND MUST NOT BE USED OR DISCLOSED IN ANY WAY EXCEPT WHERE AUTHORIZED IN WRITING BY QUILL ARCHITECTURE. TELEPHONE (01226) 755446 REG No 5210984	SCALE 1 : 100 DATE 09/02/10 DRG No CAD/QA/0101	DRAWN AD REV

DO NOT SCALE DRAWING

ALL DIMENSIONS IN MILLIMETRES

IF IN DOUBT ASK

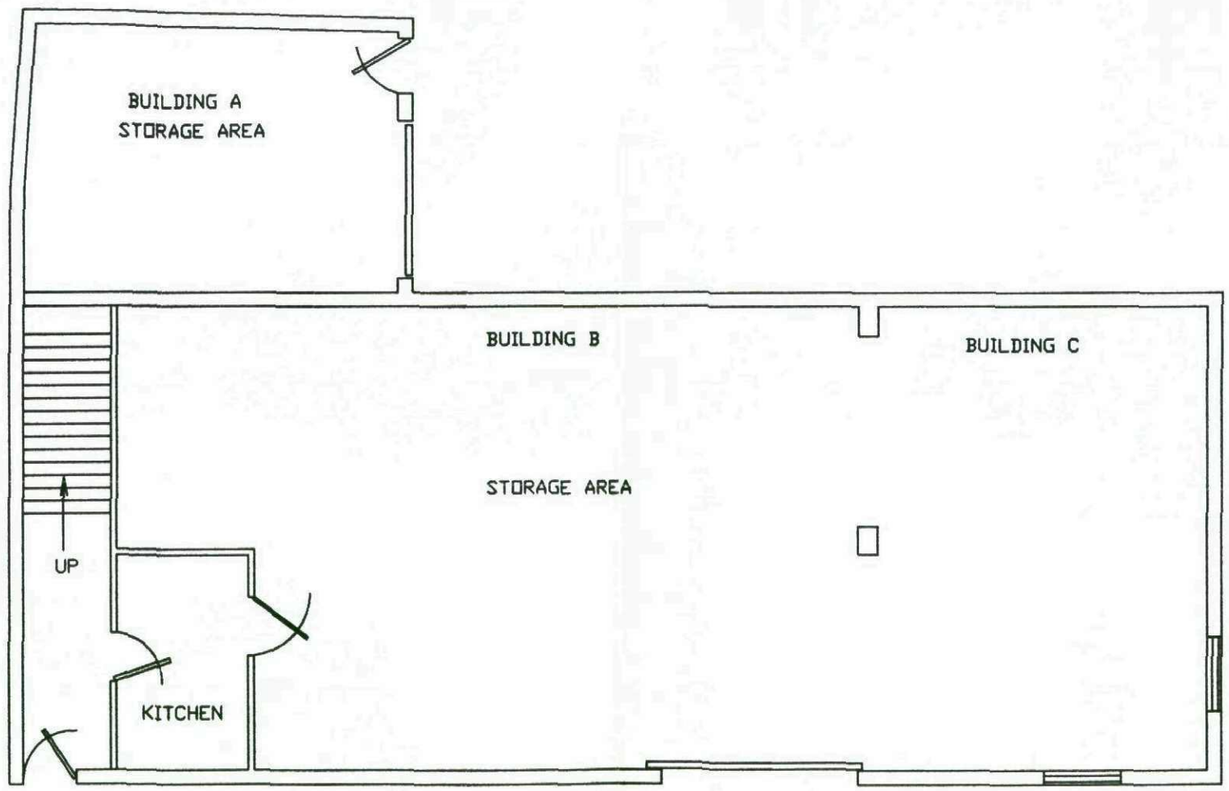


PLAN OF GROUND FLOOR

SITE FOULSTONE FORGE WOMBWELL BARNSLEY SOUTH YORKSHIRE	TITLE EXISTING GROUND FLOOR PLAN	Quill ARCHTECTURE ©	THIS DRAWING IS COPYRIGHT AND MUST NOT BE USED OR DISCLOSED IN ANY WAY EXCEPT WHERE AUTHORIZED IN WRITING BY QUILL ARCHITECTURE. TELEPHONE (01226) 755446 REG No 5210984	SCALE 1 : 100 DATE 09/02/10 DRG No CAD/QA/0102	DRAWN AD REV

DO NOT SCALE DRAWING

ALL DIMENSIONS IN MILLIMETRES


IF IN DOUBT ASK

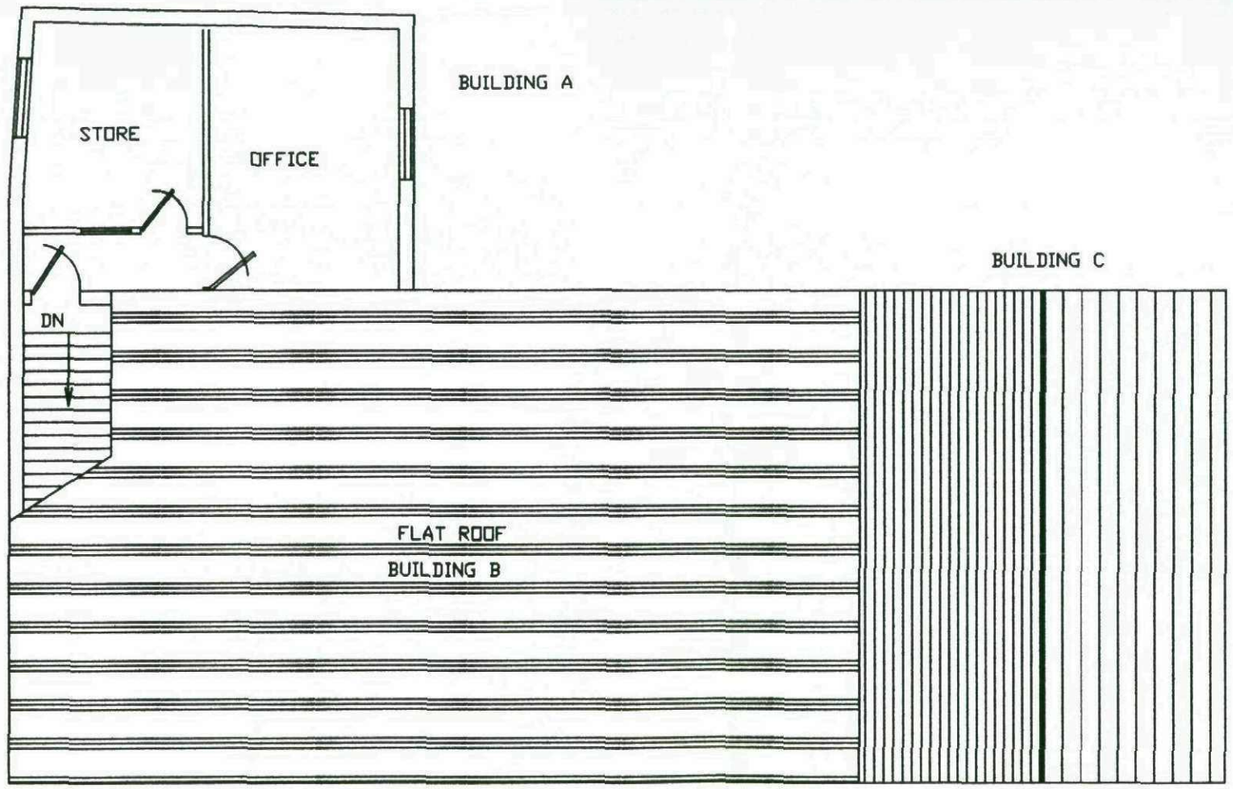


PLAN OF FIRST FLOOR

SITE FOULSTONE FORGE WOMBWELL BARNSLEY SOUTH YORKSHIRE	TITLE EXISTING FIRST FLOOR PLAN	Quill ARCHTECTURE ©	THIS DRAWING IS COPYRIGHT AND MUST NOT BE USED OR DISCLOSED IN ANY WAY EXCEPT WHERE AUTHORIZED IN WRITING BY QUILL ARCHITECTURE. TELEPHONE (01226) 755446 REG No 5210984	SCALE 1 : 100 DATE 09/02/10 DRG No CAD/QA/0103	DRAWN AD REV


DO NOT SCALE DRAWING | ALL DIMENSIONS IN MILLIMETRES | IF IN DOUBT ASK

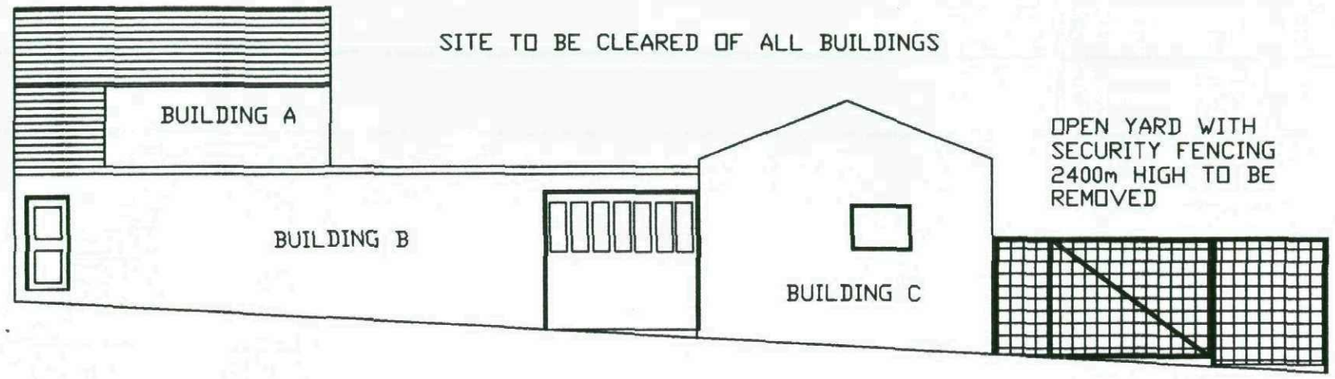


FRONT ELEVATION (FACING LOCKY'S BAR)

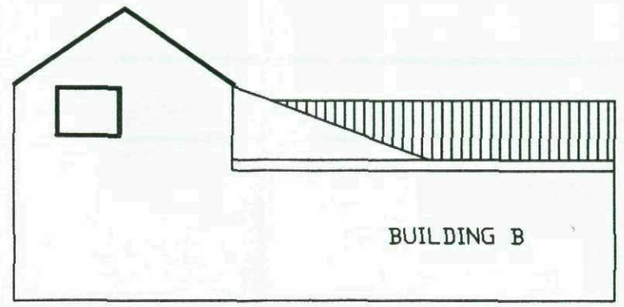

ELEVATION (FACING No3 & 5 PARK STREET)

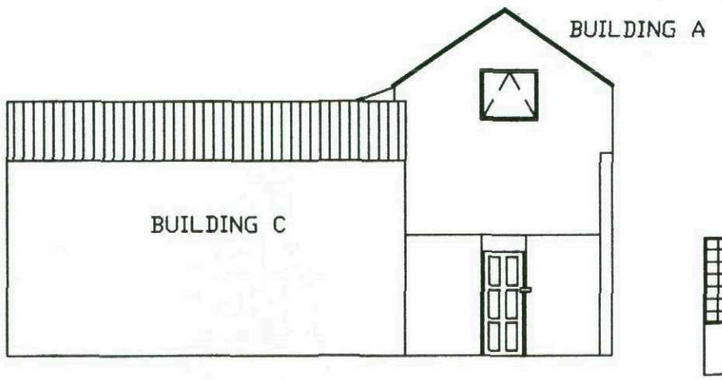

ELEVATION (FACING CHAPELFIELD MEDICAL CENTRE)

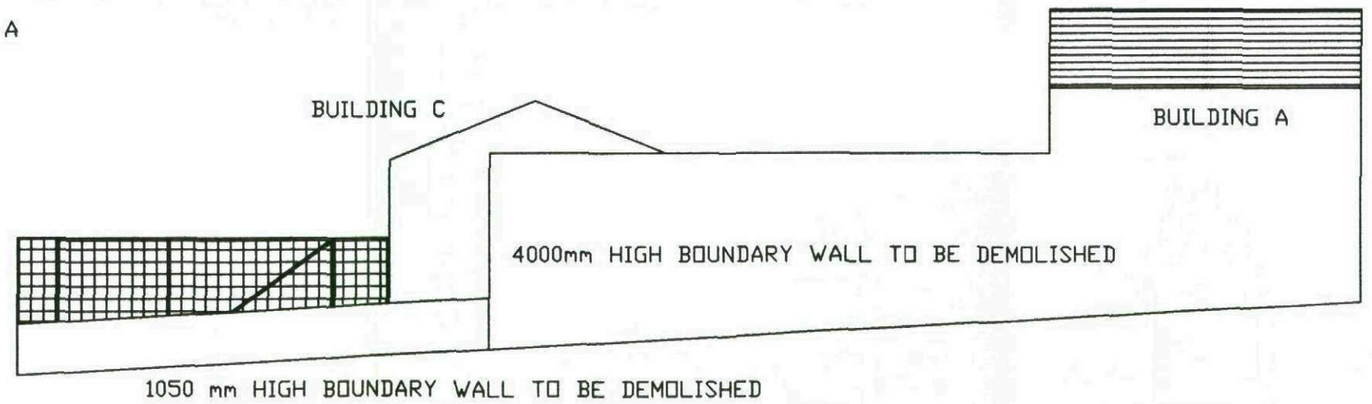

ELEVATION (FACING TOWN HALL CAR PARK)

SITE FOULSTONE FORGE WOMBWELL BARNSLEY SOUTH YORKSHIRE	TITLE EXISTING ELEVATIONS	Quill ARCHTECTURE ©	THIS DRAWING IS COPYRIGHT AND MUST NOT BE USED OR DISCLOSED IN ANY WAY EXCEPT WHERE AUTHORIZED IN WRITING BY QUILL ARCHITECTURE. TELEPHONE (01226) 755446 REG No 5210984	SCALE 1 : 125 DATE 09/02/10 DRG No CAD/QA/0104	DRAWN AD REV

DO NOT SCALE DRAWING

ALL DIMENSIONS IN MILLIMETRES

IF IN DOUBT ASK

ROOF COVERING TO BE MARLEY MODERN CONCRETE INTERLOCKING TILES TO MATCH THE SURROUNDING AREA COLOUR GREY

SUN TUBES TO PROVIDE NATURAL DAYLIGHT TO MASTER BEDROOM LANDING


UPVC DOORS AND WINDOWS TO FRONT ELEVATION COLOUR AND STYLE TO BE AGREED WITH LA PLANNING DEPT

PURPOSE MADE SECURE PEDAL CYCLE HOUSING



CANOPIES TO BE PROVIDED OVER ENTRANCE DOORS TO ALL ELEVATIONS


FRONT ELEVATION FACING LOCKY'S BAR

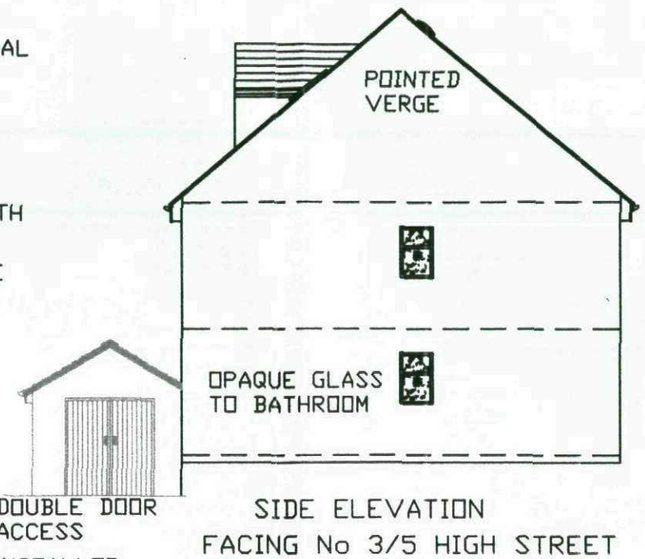

DOUBLE DOOR ACCESS

SIDE ELEVATION
FACING No 3/5 HIGH STREET

VELUX WINDOW TO BE INSTALLED TO REAR ELEVATION ROOF TO PROVIDE NATURAL DAYLIGHT IN EN-SUITE

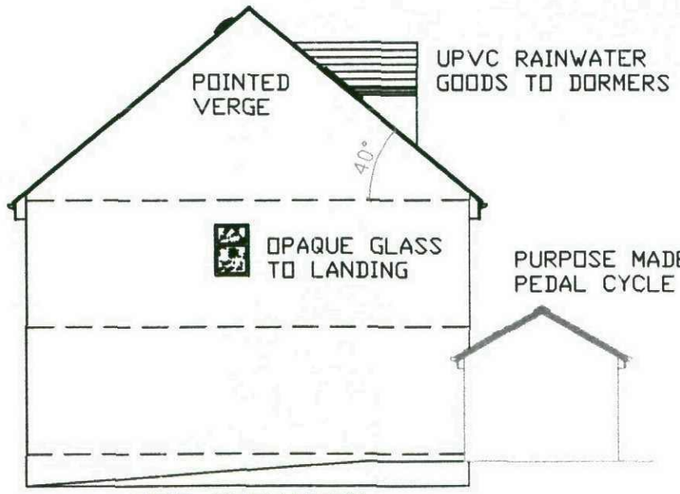


UPVC RAINWATER GOODS TO DORMERS

SIDE ELEVATION
FACING CHAPELFIELD MEDICAL CENTRE


UPVC WEATHER BOARDING TO CHEEKS AND CUT UP OF DORMERS

UPVC RAINWATER GOODS TO FRONT & REAR ELEVATIONS

PURPOSE MADE SECURE PEDAL CYCLE HOUSING

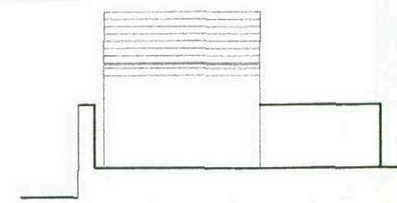

PURPOSE MADE SECURE PEDAL CYCLE HOUSING

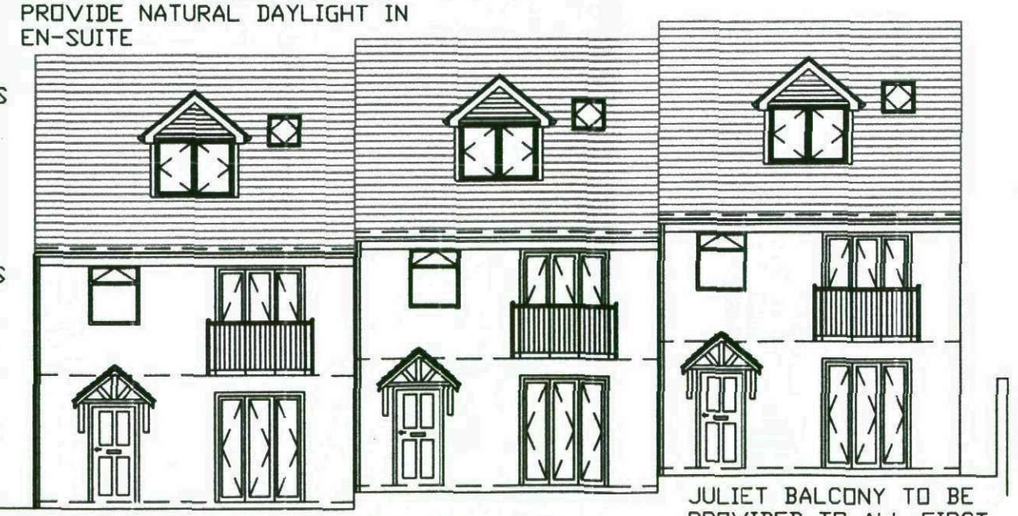

UPVC DOORS AND WINDOWS TO BE PROVIDED TO REAR ELEVATION

JULIET BALCONY TO BE PROVIDED TO ALL FIRST FLOOR APARTMENTS


REAR ELEVATION FACING CAR PARK

SITE FOULSTONE FORGE WOMBWELL BARNSLEY SOUTH YORKSHIRE	TITLE PROPOSED ELEVATIONS OF APARTMENTS	Quill ARCHTECTURE ©	THIS DRAWING IS COPYRIGHT AND MUST NOT BE USED OR DISCLOSED IN ANY WAY EXCEPT WHERE AUTHORIZED IN WRITING BY QUILL ARCHITECTURE. TELEPHONE (01226) 755446 REG No 5210984	SCALE 1 : 125 DATE 09/02/10 DRG No CAD/QA/0105	DRAWN AD REV

DO NOT SCALE DRAWING

ALL DIMENSIONS IN MILLIMETRES

IF IN DOUBT ASK

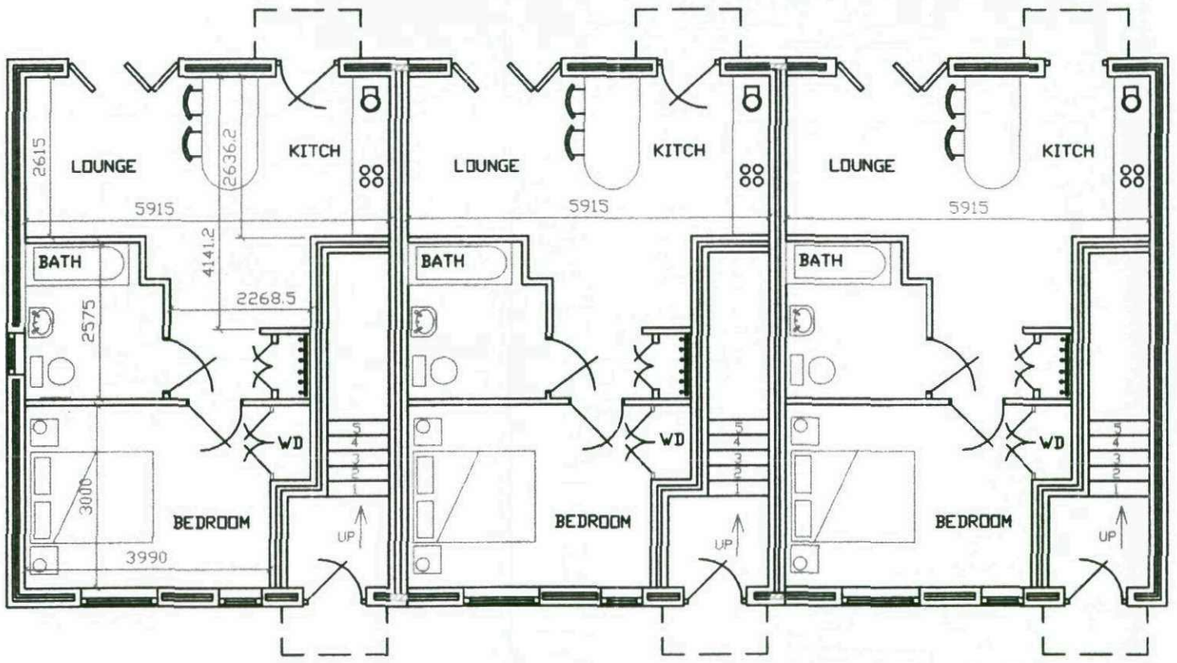


GROUND FLOOR PLAN LAYOUT

SITE FOULSTONE FORGE WOMBWELL BARNSLEY SOUTH YORKSHIRE	TITLE PROPOSED GROUND FLOOR PLAN OF APARTMENTS	Quill ARCHTECTURE ©	THIS DRAWING IS COPYRIGHT AND MUST NOT BE USED OR DISCLOSED IN ANY WAY EXCEPT WHERE AUTHORIZED IN WRITING BY QUILL ARCHITECTURE. TELEPHONE (01226) 755446 REG No 5210984	SCALE 1 : 100 DATE 09/02/10 DRG No CAD/QA/0106	DRAWN AD REV

DO NOT SCALE DRAWING

ALL DIMENSIONS IN MILLIMETRES

IF IN DOUBT ASK

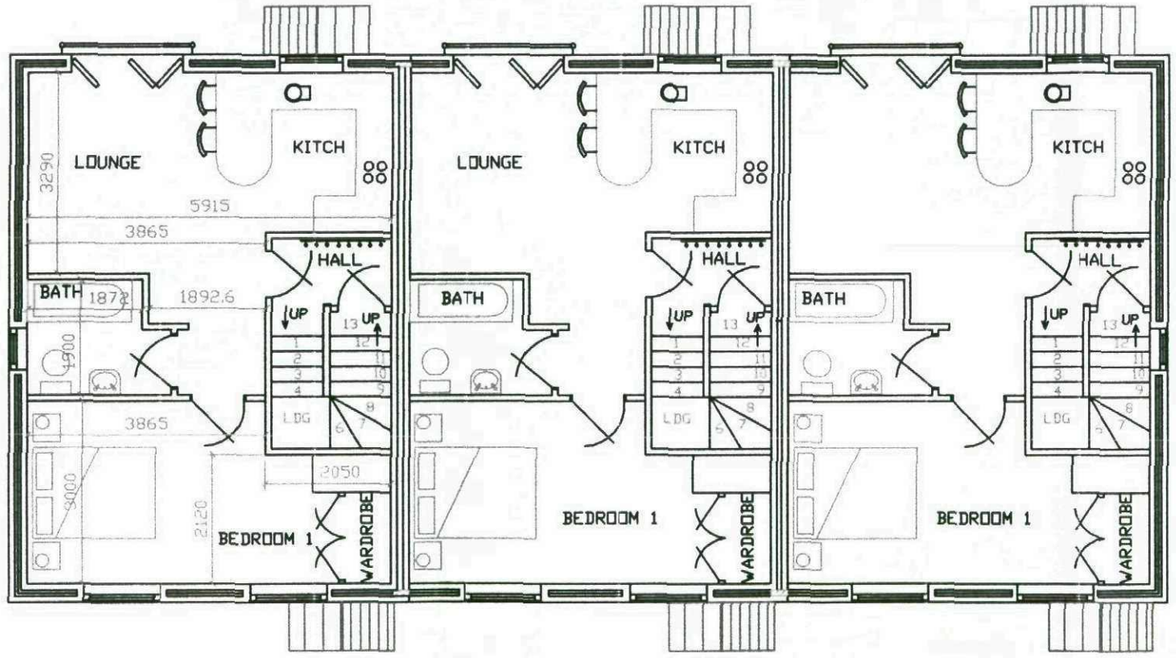


FIRST FLOOR PLAN LAYOUT

SITE FOULSTONE FORGE WOMBWELL BARNSLEY SOUTH YORKSHIRE	TITLE PROPOSED FIRST FLOOR PLAN OF APARTMENTS	Quill ARCHTECTURE ©	THIS DRAWING IS COPYRIGHT AND MUST NOT BE USED OR DISCLOSED IN ANY WAY EXCEPT WHERE AUTHORIZED IN WRITING BY QUILL ARCHITECTURE. TELEPHONE (01226) 755446 REG No 5210984	SCALE 1 : 100 DATE 09/02/10 DRG No CAD/QA/0107	DRAWN AD REV

DO NOT SCALE DRAWING

ALL DIMENSIONS IN MILLIMETRES

IF IN DOUBT ASK

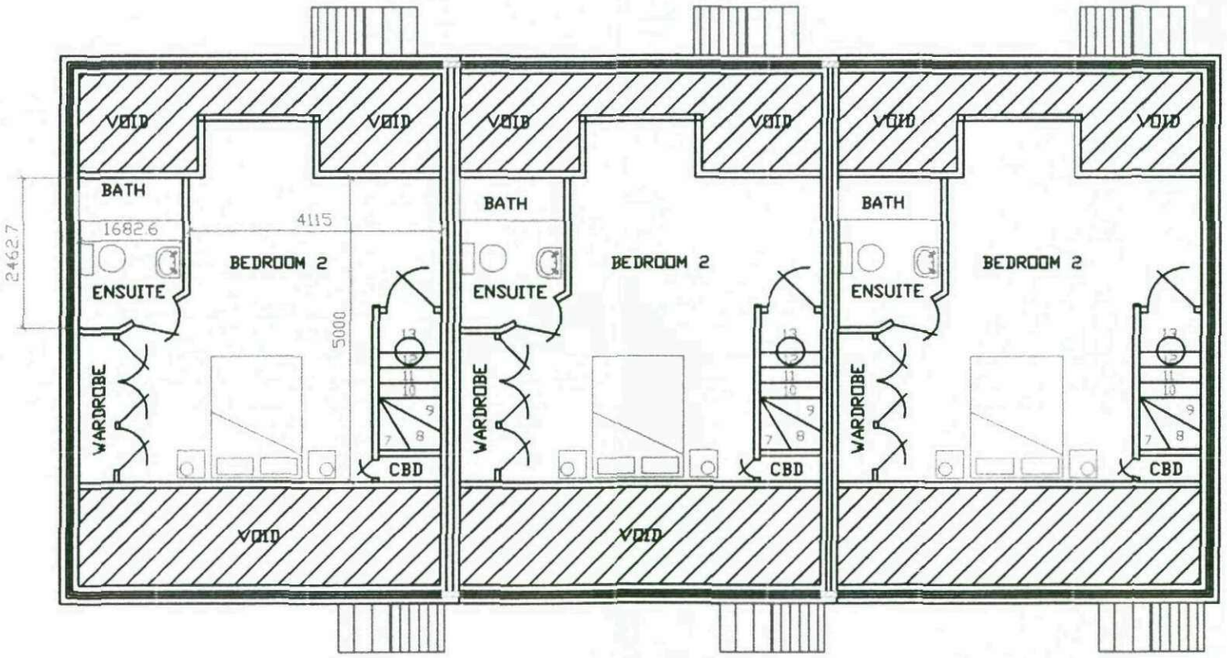

LOFT SPACE FLOOR PLAN LAYOUT

SITE FOULSTONE FORGE WOMBWELL BARNSLEY SOUTH YORKSHIRE	TITLE PROPOSED LOFT AREA OF APARTMENTS	Quill ARCHTECTURE ©	THIS DRAWING IS COPYRIGHT AND MUST NOT BE USED OR DISCLOSED IN ANY WAY EXCEPT WHERE AUTHORIZED IN WRITING BY QUILL ARCHITECTURE. TELEPHONE (01226) 755446 REG No 5210984	SCALE 1 : 100 / DATE 09/02/10 / DRG No CAD/QA/0108	DRAWN AD / REV


SITE
FOULSTONE FORGE WOMBWELL
BARNSLEY SOUTH YORKSHIRE

TITLE
PROPOSED LAYOUT OF SITE SHOWING CYCLE SHED
AND POSITION OF BINS WITH DIMENSIONS

Quill ARCHITECTURE ©
TELEPHONE (01226) 755446 REG No 5210984

THIS DRAWING IS COPYRIGHT AND MUST NOT BE USED OR
DISCLOSED IN ANY WAY EXCEPT WHERE AUTHORIZED IN
WRITING BY QUILL ARCHITECTURE.

SCALE 1 : 150	DRAWN AD
DATE 09/02/10	REV
DRG No CAD/QA/0109	

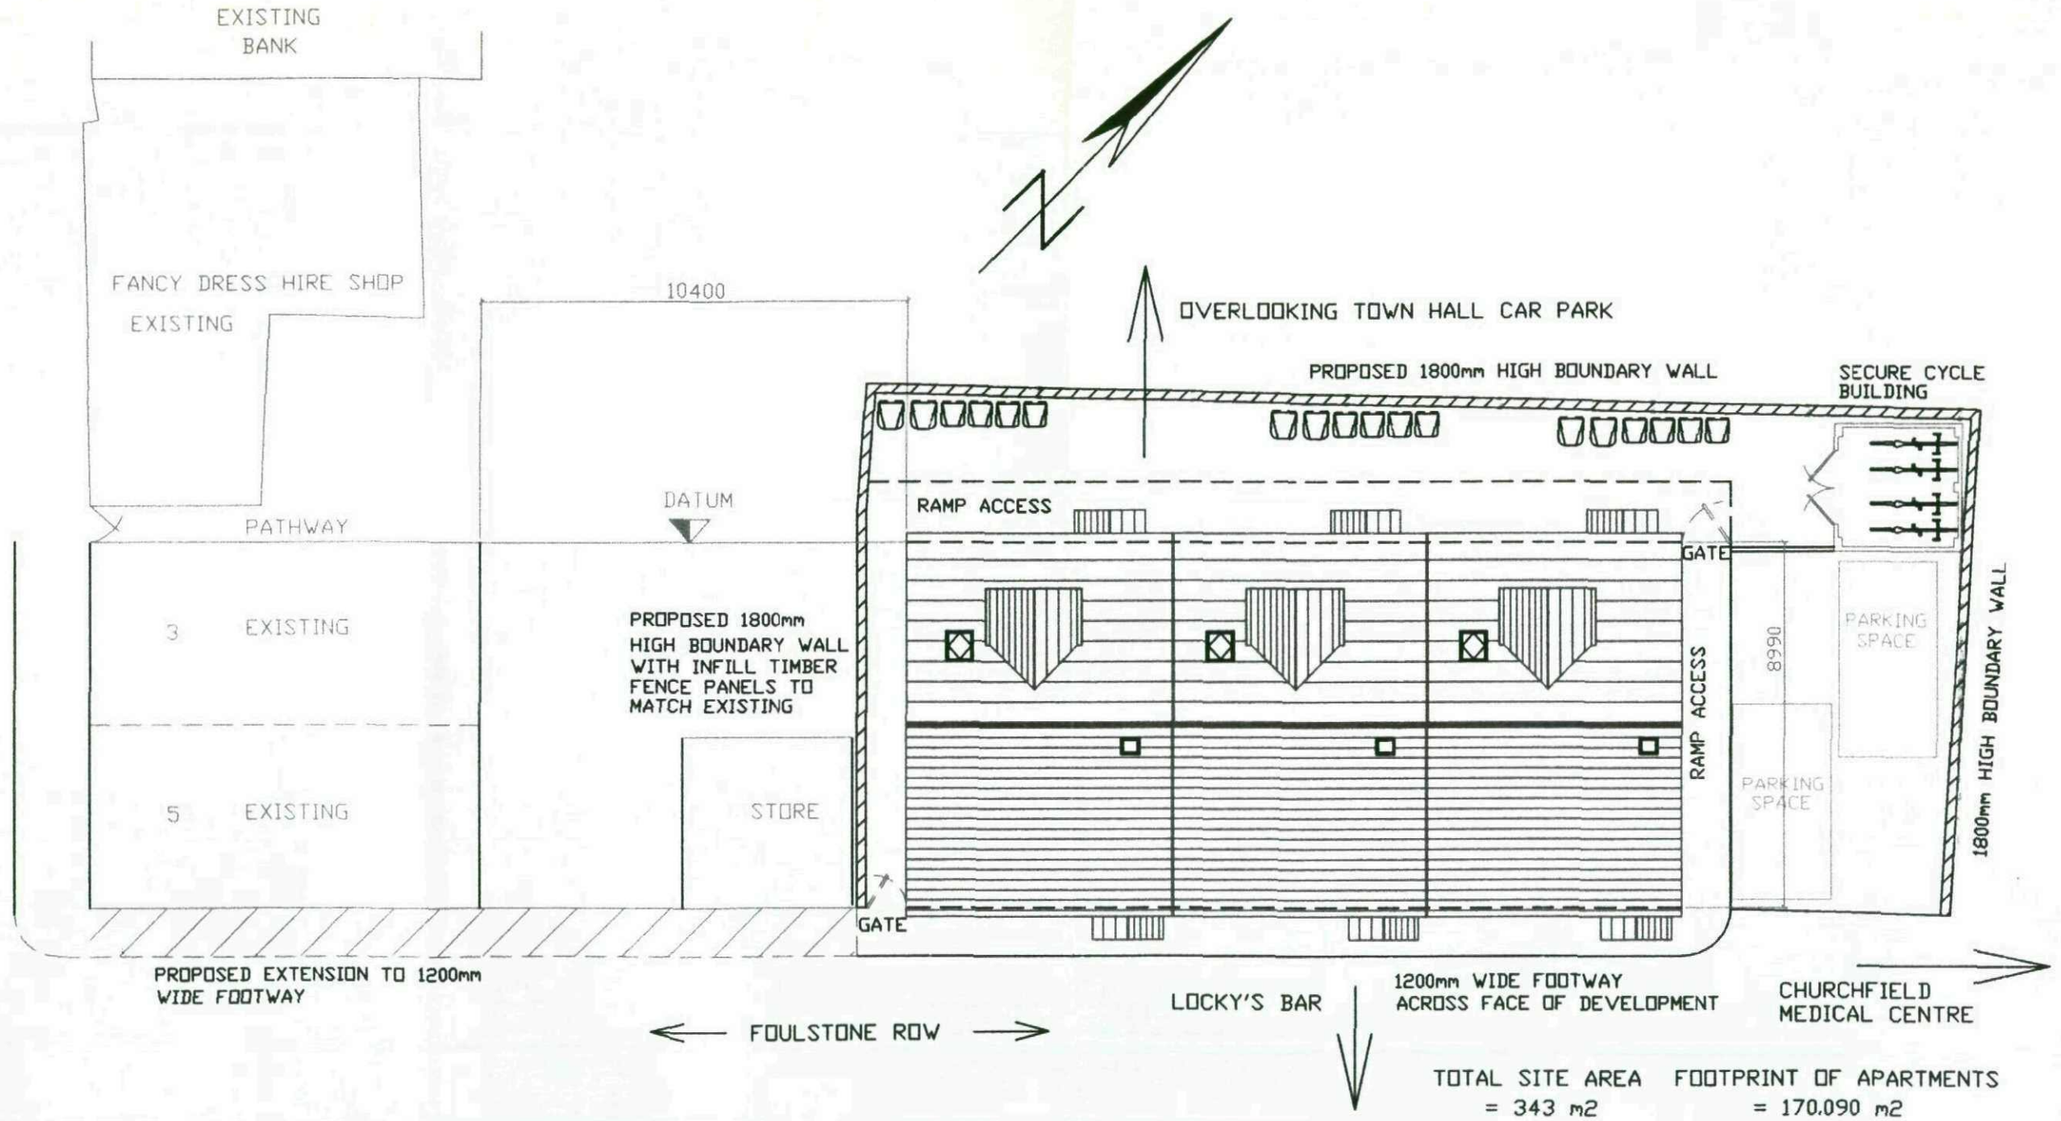

TOTAL SITE AREA = 343 m2

FOOTPRINT OF APARTMENTS = 170.090 m2


PLAN OF EXISTING DWELLINGS IN RELATION TO THE PROPOSED NEW APARTMENTS

DO NOT SCALE DRAWING ALL DIMENSIONS IN MILLIMETRES IF IN DOUBT ASK

DO NOT SCALE DRAWING

ALL DIMENSIONS IN MILLIMETRES

IF IN DOUBT ASK

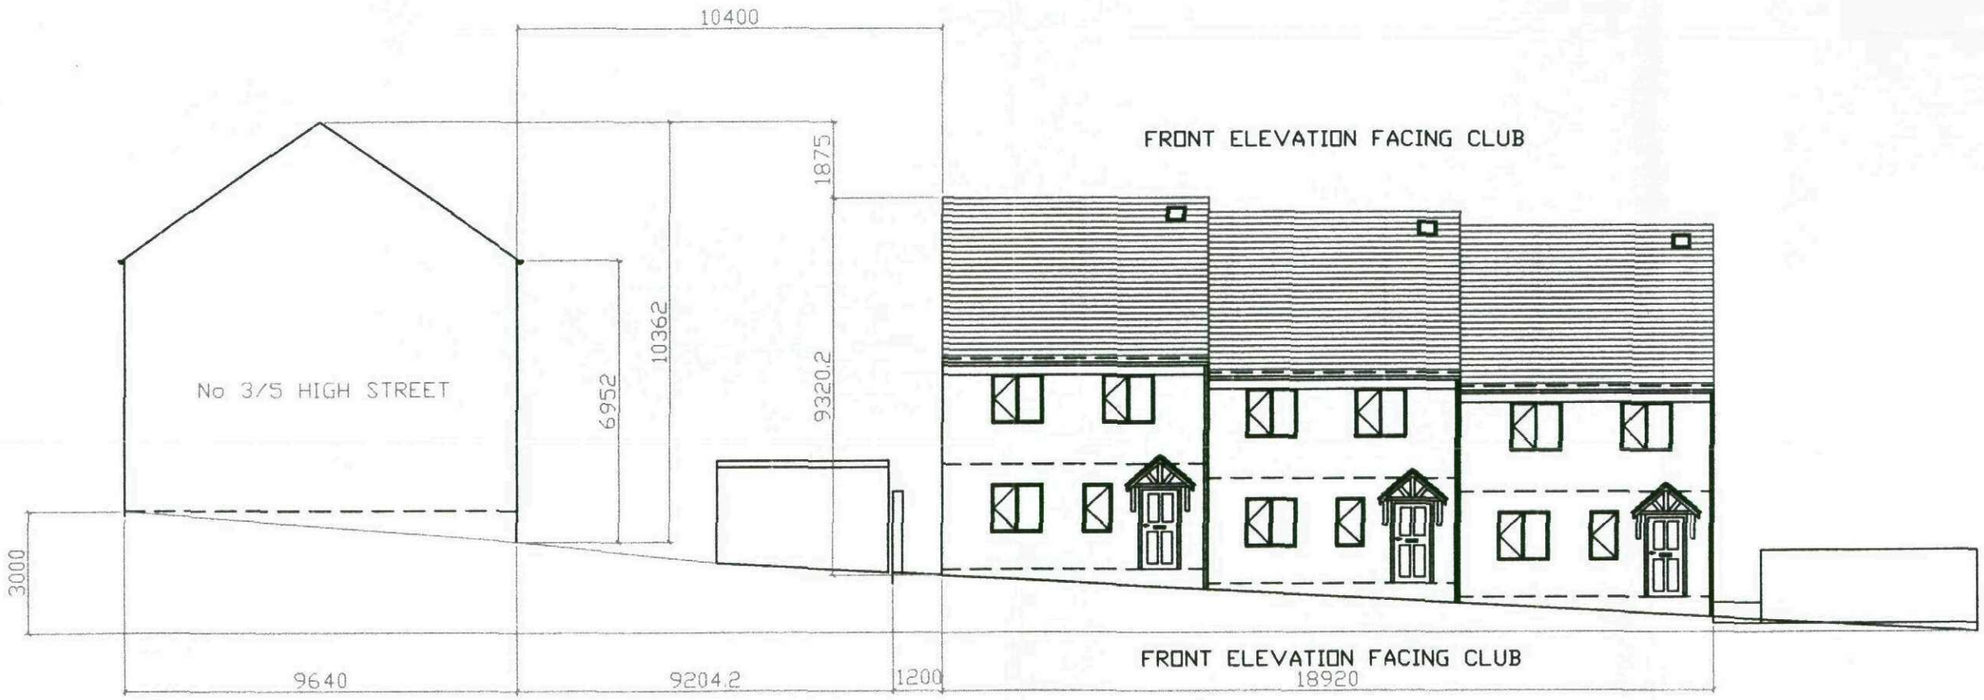


SIDE ELEVATION OF EXISTING DWELLINGS IN RELATION TO THE PROPOSED NEW APARTMENTS

SITE FOULSTONE FORGE WOMBWELL BARNSLEY SOUTH YORKSHIRE	TITLE PROPOSED LAYOUT SHOWING FRONT ELEVATION WITH DIMENSIONS TO ADJACENT DWELLING	Quill ARCHTECTURE ©	THIS DRAWING IS COPYRIGHT AND MUST NOT BE USED OR DISCLOSED IN ANY WAY EXCEPT WHERE AUTHORIZED IN WRITING BY QUILL ARCHITECTURE. TELEPHONE (01226) 755446 REG No 5210984	SCALE 1 : 150 DATE 09/02/10 DRG No CAD/QA/0110	DRAWN AD REV

DO NOT SCALE DRAWING

ALL DIMENSIONS IN MILLIMETRES

IF IN DOUBT ASK

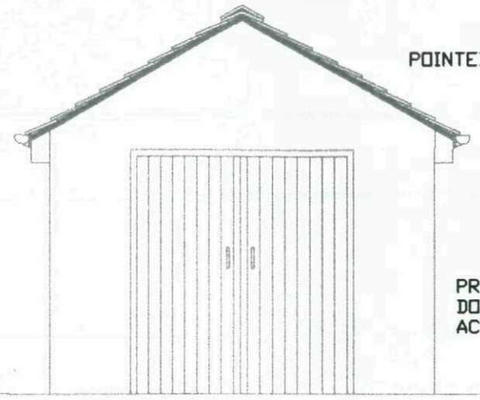


POINTED VERGE AS MAIN DWELLINGS

ALL RAINWATER GOODS TO BE UPVC TO MATCH THE MAIN APARTMENTS

PROVIDE DOUBLE OPENING DOORS TO FRONT FOR EASY ACCESS

FRONT ELEVATION FACING NEW DWELLINGS

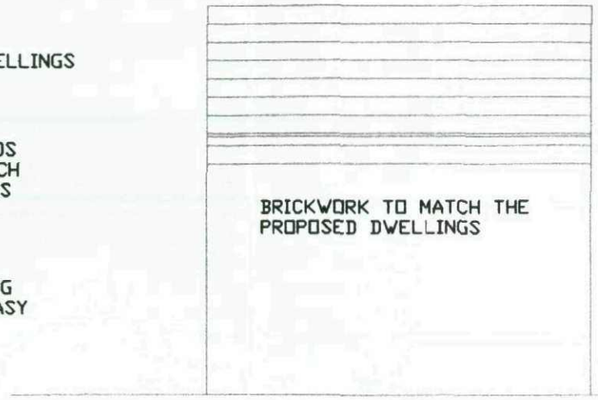


BRICKWORK TO MATCH THE PROPOSED DWELLINGS

ELEVATION FACING TOWN HALL CAR PARK


ROOF COVERING TO BE AS APARTMENT BLOCK MARLEY MODERN TILES IN GREY



ELEVATION FACING FOULSTONE ROW

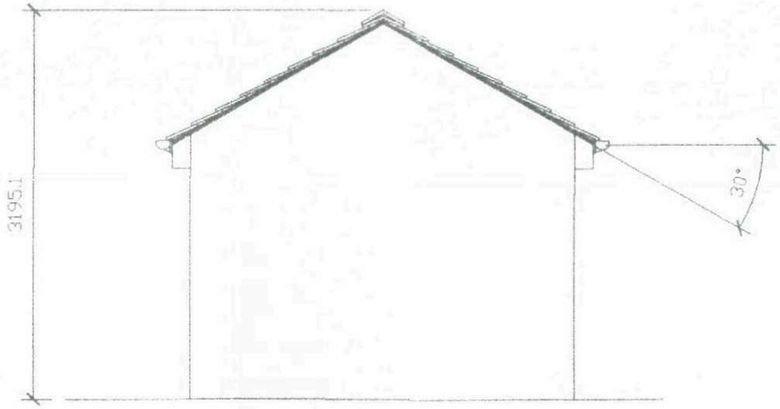

REAR ELEVATION FACING CHAPELFIELD MEDICAL CENTRE

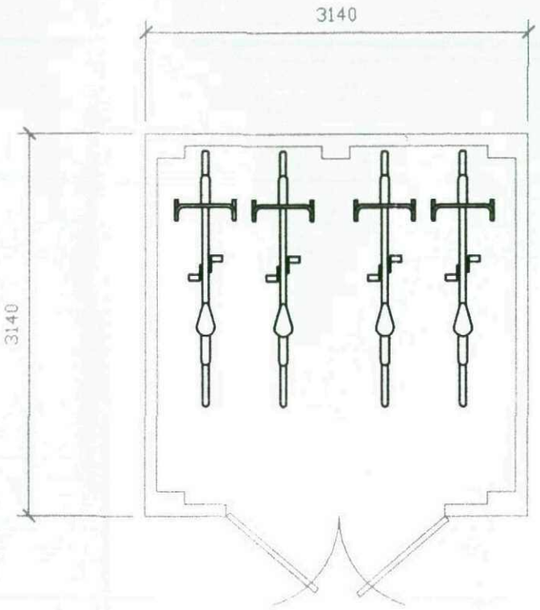

PLAN LAYOUT

SITE FOULSTONE FORGE WOMBWELL BARNSLEY SOUTH YORKSHIRE	TITLE PROPOSED ELEVATIONS OF SECURE PEDAL CYCLE BUILDING ADJACENT TO THE APARTMENTS	Quill ARCHTECTURE ©	THIS DRAWING IS COPYRIGHT AND MUST NOT BE USED OR DISCLOSED IN ANY WAY EXCEPT WHERE AUTHORIZED IN WRITING BY QUILL ARCHITECTURE. TELEPHONE (01226) 755446 REG No 5210984	SCALE 1 : 50 DATE 09/02/10 DRG No CAD/QA/0111	DRAWN AD REV