


SUBJECT TO PLANNING APPROVAL

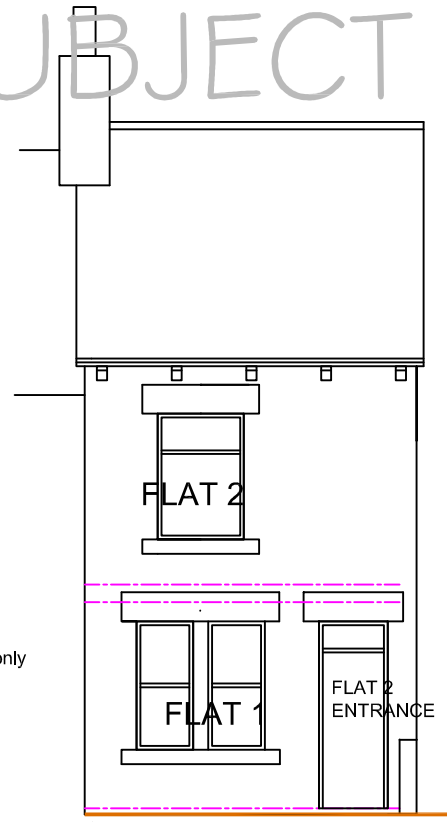


front elevation

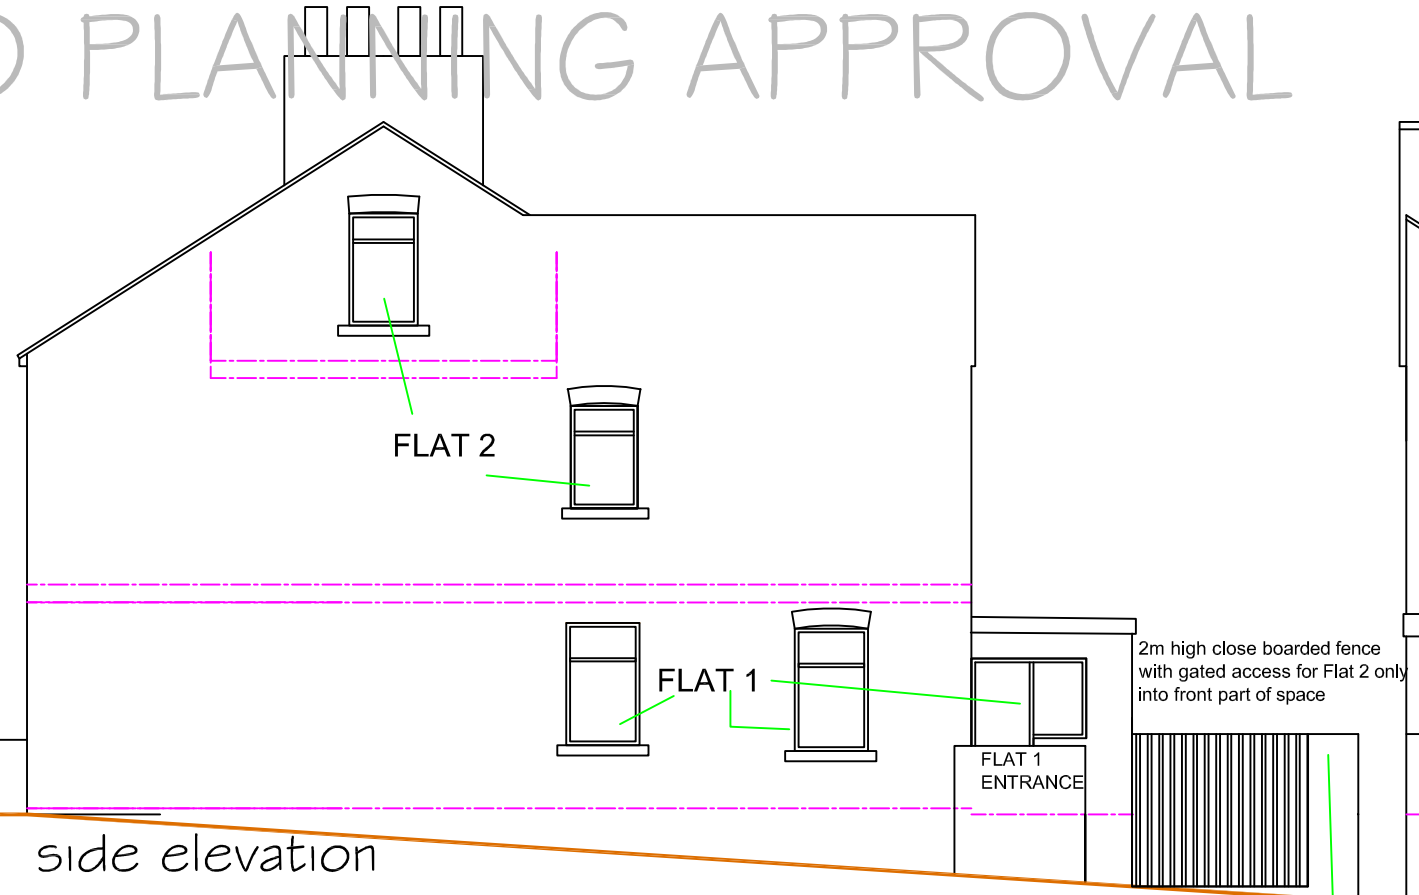


side elevation

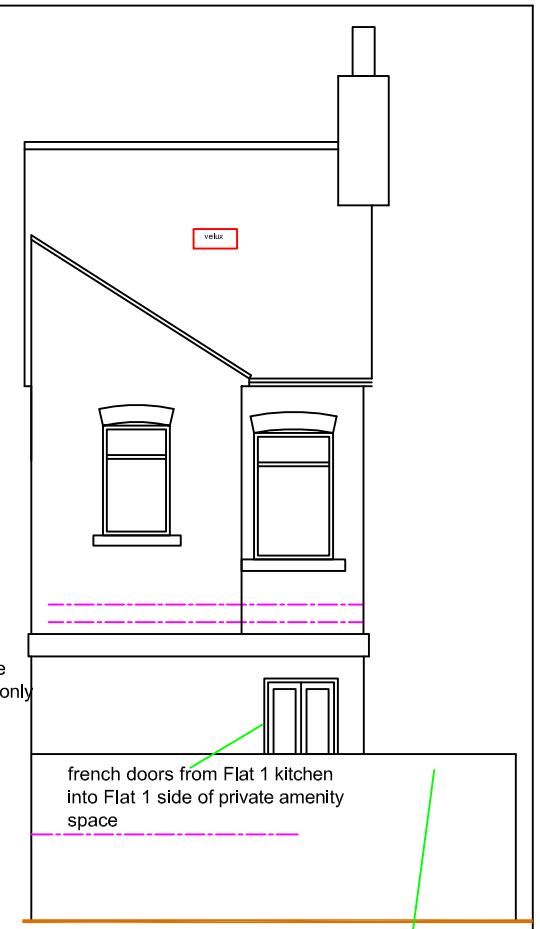


rear elevation

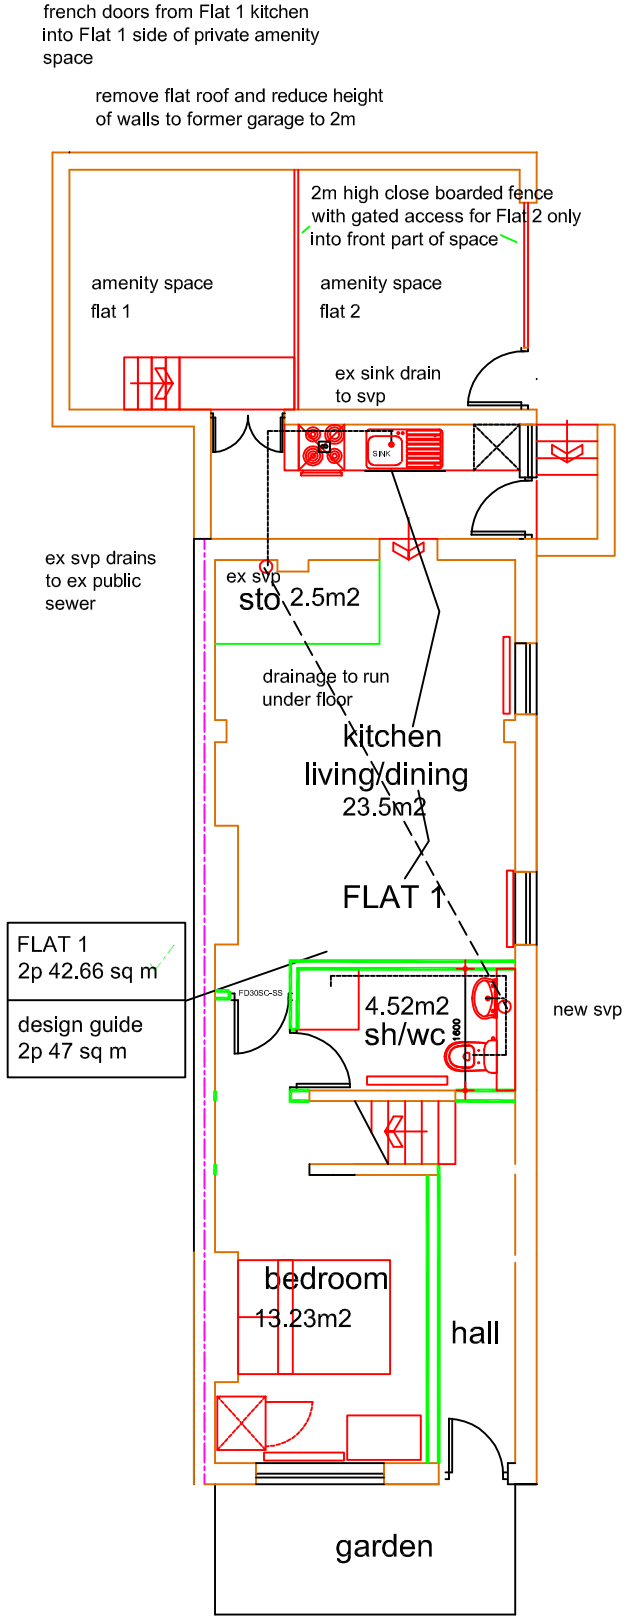


ground floor plan

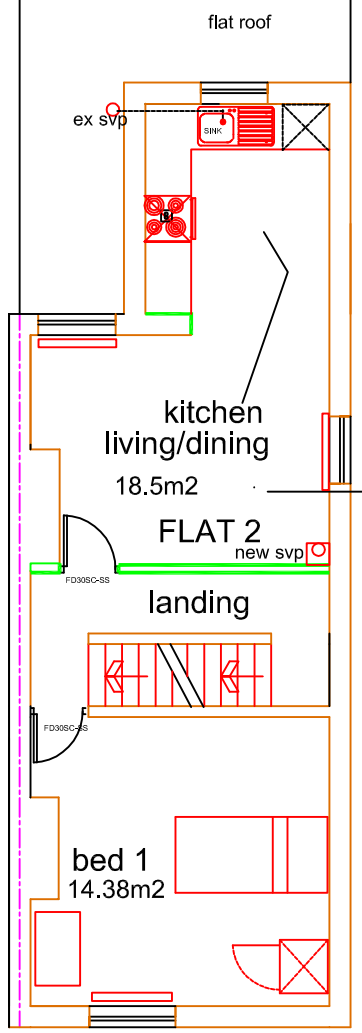


first floor plan

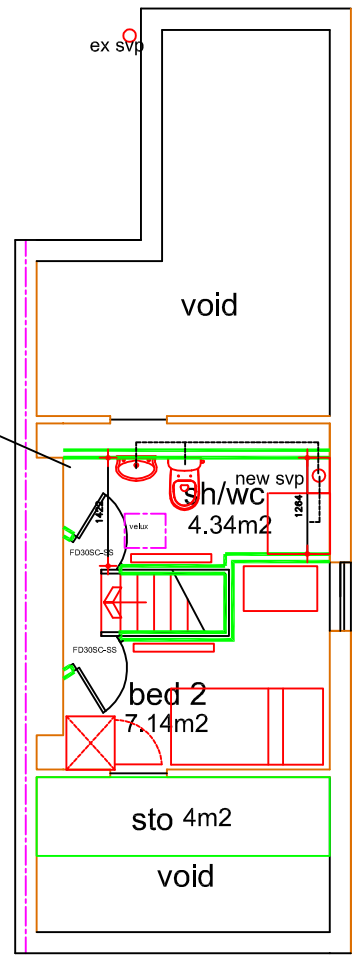

second floor plan

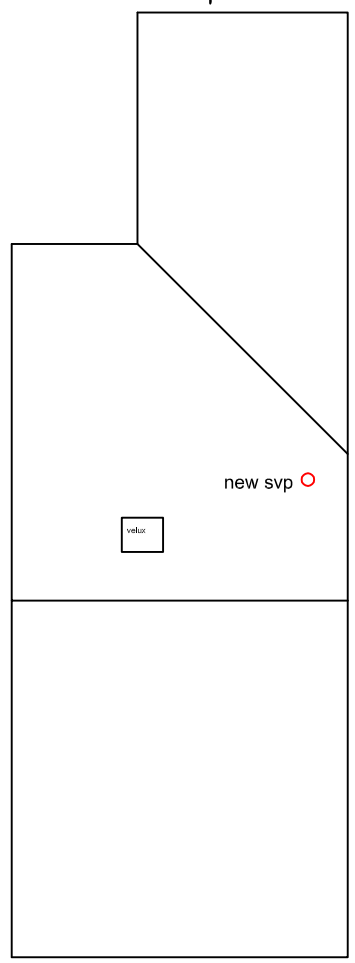

roof plan

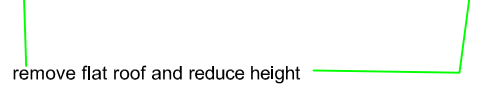

bed 1

plans as proposed

Scale 1 to 100 @A3

0 1 5 10

Do not scale, work only to figured dimensions. All work to be carried out in accordance with the Building Regulations and to the satisfaction of the District Building Surveyor. THis drawing prepared for Local Authority Building/ Planning Approvals only. Contractor MUST cost fully from a full site survey.

J MURRAY
4 BROOKSIDE CLOSE, HACKENTHORPE
SHEFFIELD S12 4LE 0114 247 0602

TITLE
conversion to 2 apartments
142 High Street
Worsborough

CLIENT KEYSTONE asset management ltd

plans as proposed

DATE 20/12/2013 SCALE 1:100

DRAWING No.
g/13/02

REVISION a, b, c

ISSUED TO LPA