

DO NOT SCALE
All dimensions in Millimetres unless specified otherwise and subject to verification on site

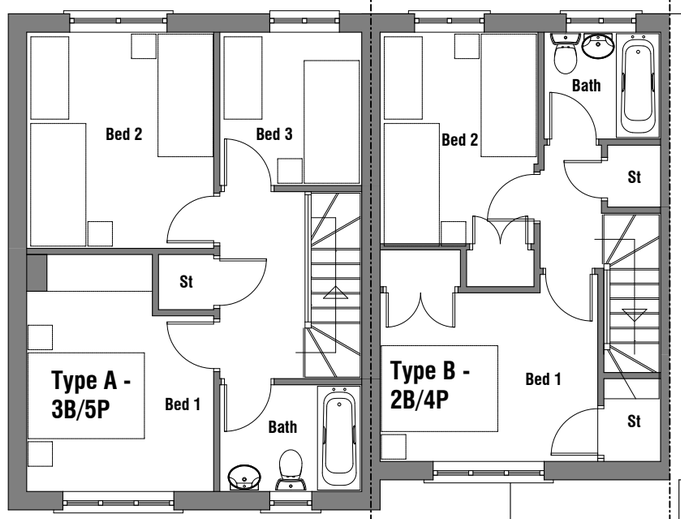

FIRST FLOOR PLANS

FIRST FLOOR PLAN
PLOT A16-A20
NEW BUILD (AFFORDABLE)

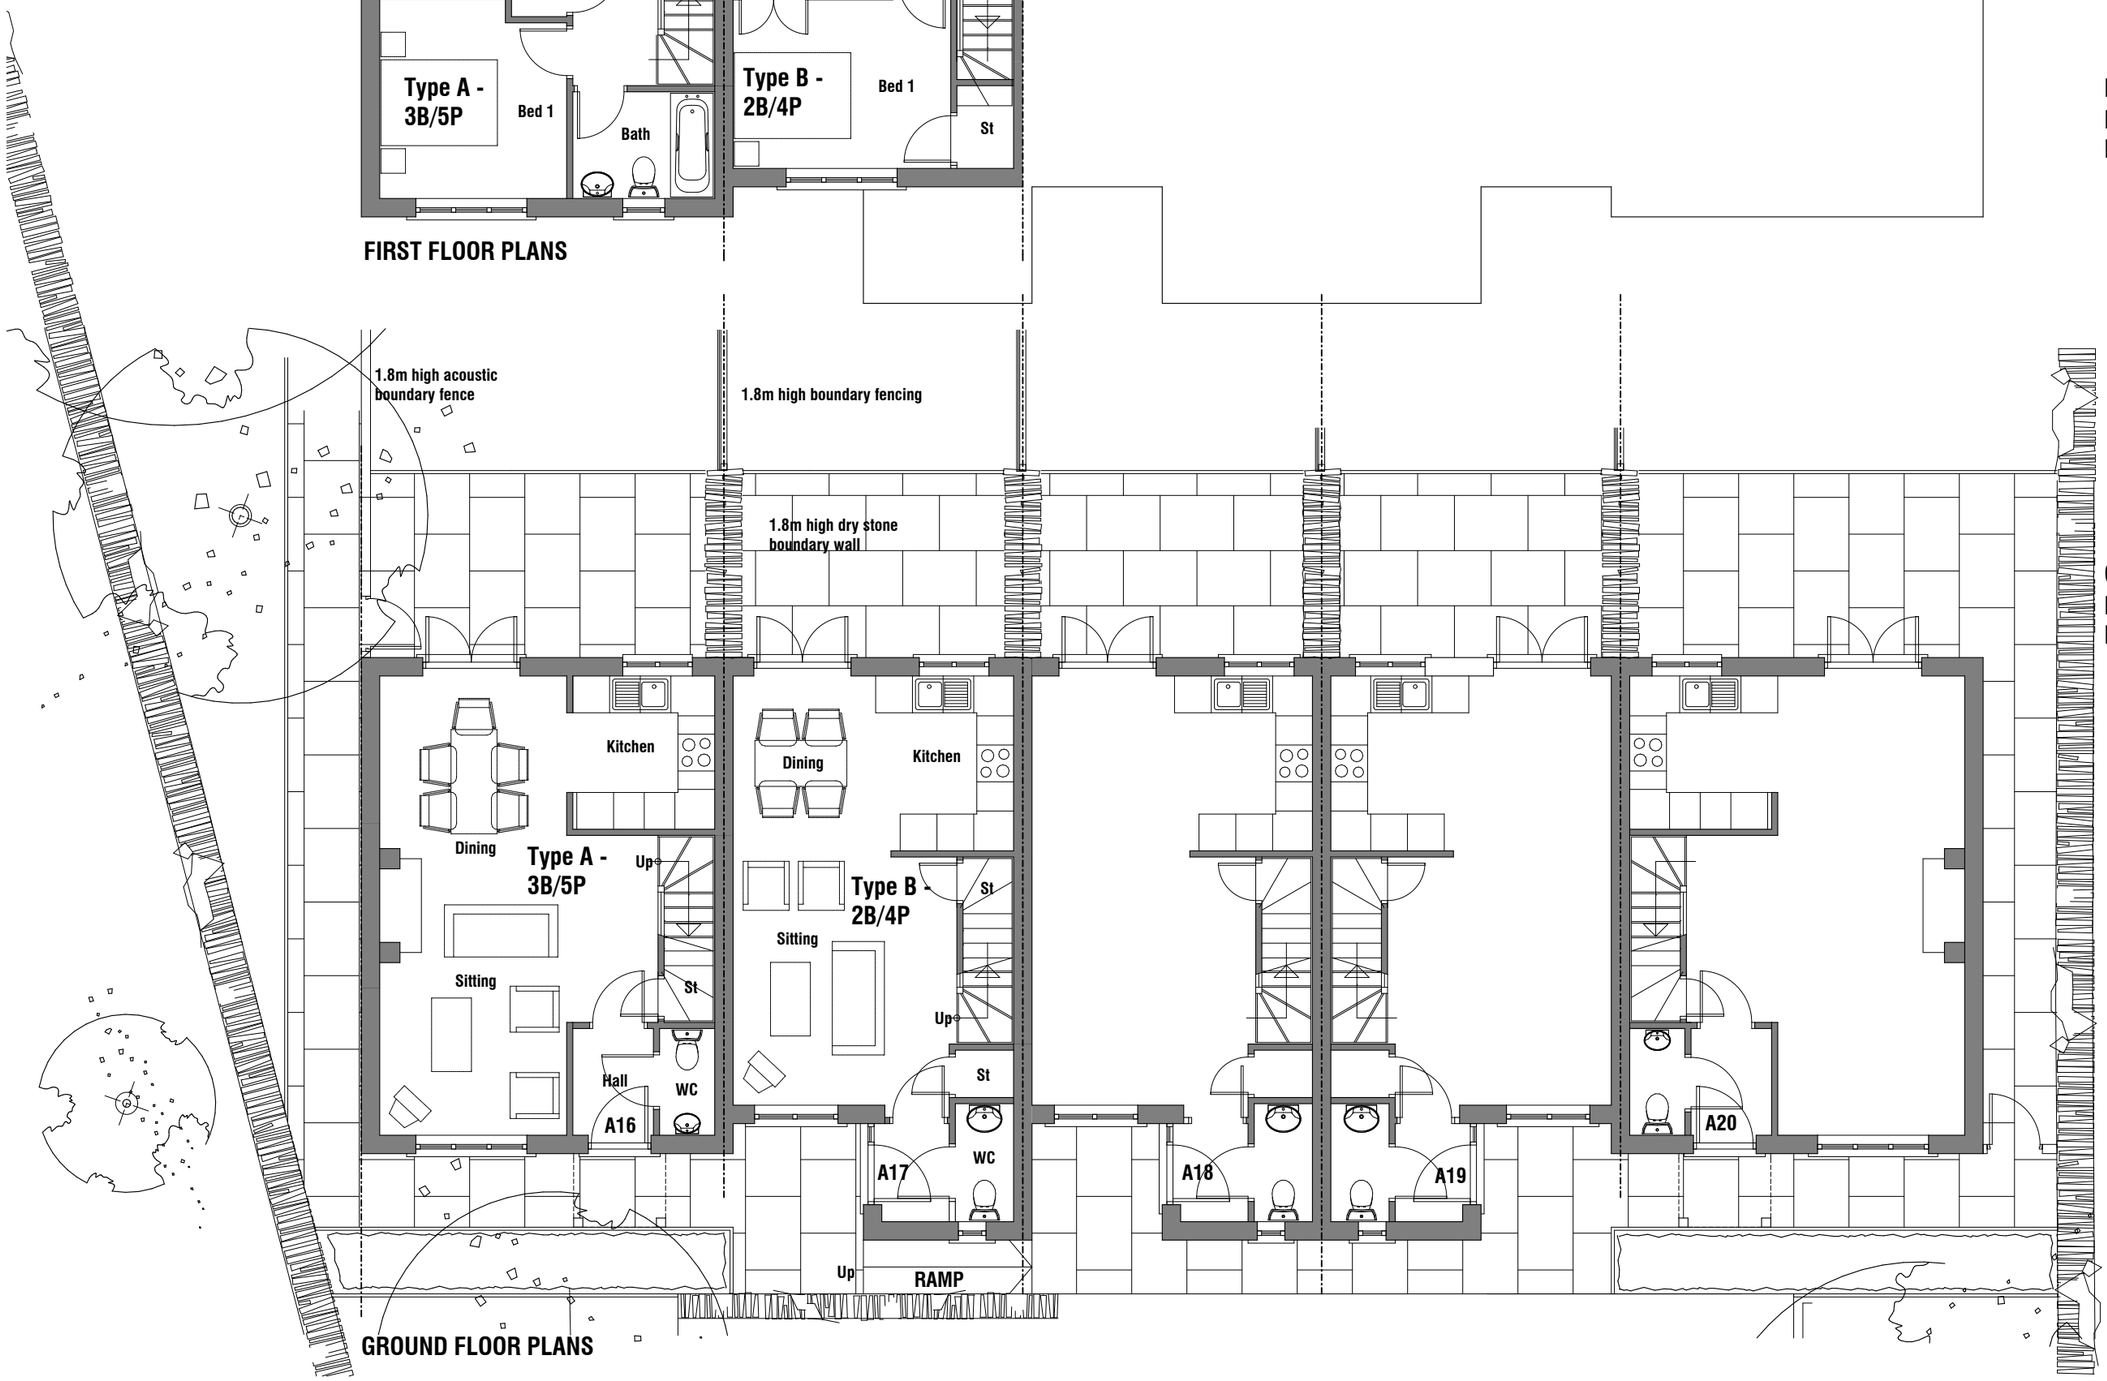

GROUND FLOOR PLANS

GROUND FLOOR PLAN
PLOT A16-A20
NEW BUILD (AFFORDABLE)

PLANNING

PROPOSED RESIDENTIAL DEVELOPMENT
NETHER MILL FARM
PENISTONE
SOUTH YORKSHIRE

PLOT A16-A20 (AFFORDABLE)
PROPOSED FLOOR PLANS

CHRIS CARR
ARCHITECTS

Orchard Farm, Goathland,
Whitby, YO22 5JX
Tel: (01947) 896051 Fax: (01947) 896001
email: chris@cca-arch.co.uk

Scale.	1:100 @ A3	Drawn.	
Date.	07.03.13	Ref. No.	11.050
DWG. No.	059	Rev.	

0 cm 2 cm 4 cm 6 cm

This drawing and the copyright is the Architects property and maybe used or reproduced only by agreement. All Dimensions in Millimetres Unless specified otherwise and subject to verification on site.