




FRONT ELEVATION

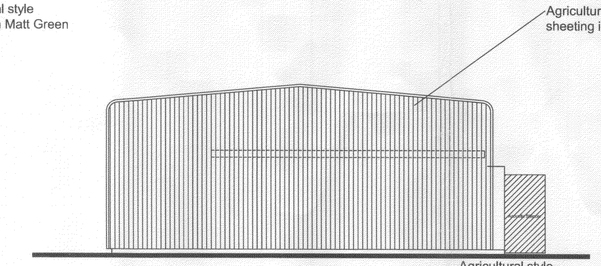


SIDE ELEVATION

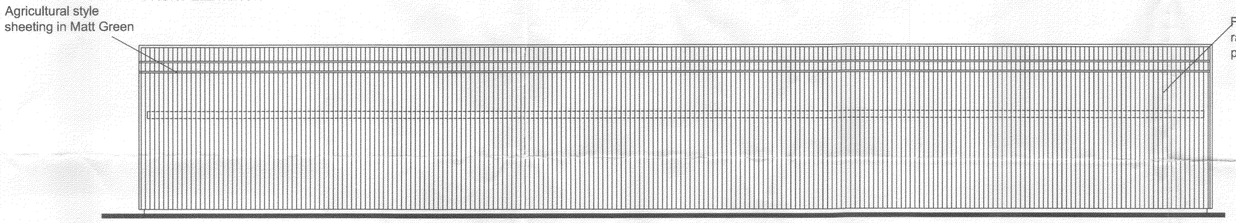

REAR ELEVATION

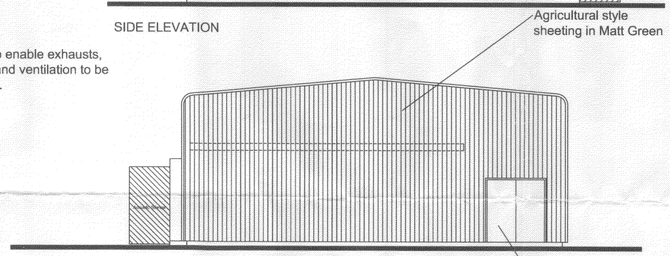

SIDE ELEVATION

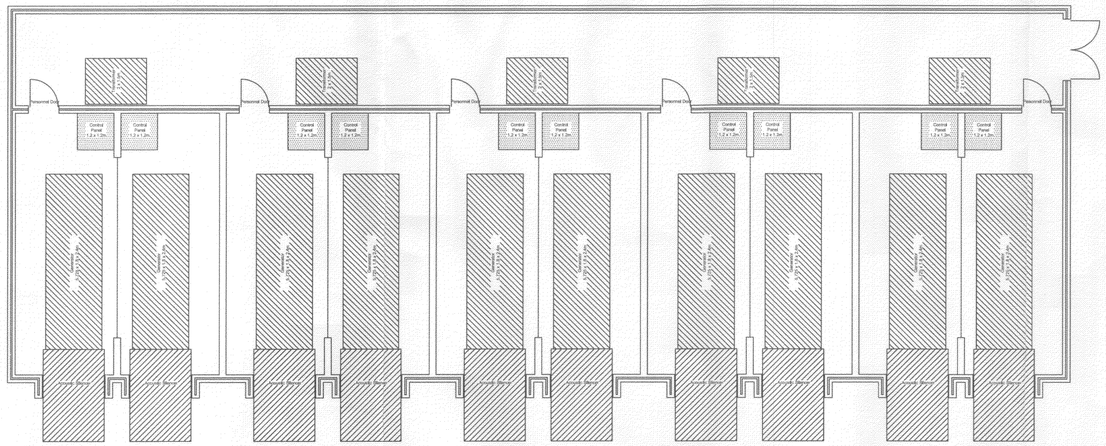

GreenFrog Power Ltd
Unit 4 Trillennium
Gorsey Lane
Coleshill
Birmingham.
B46 1JU

Tel: 0845 0044739

Design ○
Planning ●
Tender ○
Construction ○

Rev	Ammendment	Date

Site : Tofts Lane, Hunshelf

Dwg Title : Proposed Generating Equipment Building

Date : May 2010

Scale : 1:100 at A1

Drawn by : DMS

Drawing No : HUNS/005

Revision : -