



PROPOSED FRONT ELEVATION
SCALE 1:100

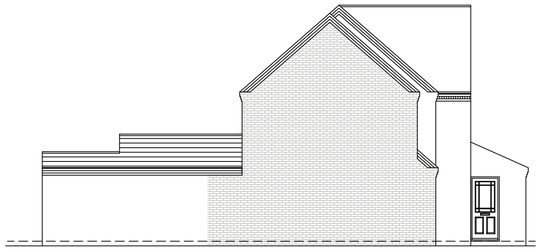

PROPOSED SIDE ELEVATION
SCALE 1:100

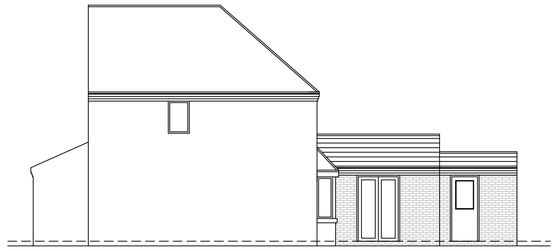


PROPOSED SIDE ELEVATION
SCALE 1:100




PROPOSED REAR ELEVATION
SCALE 1:100



EXISTING FRONT ELEVATION
SCALE 1:100

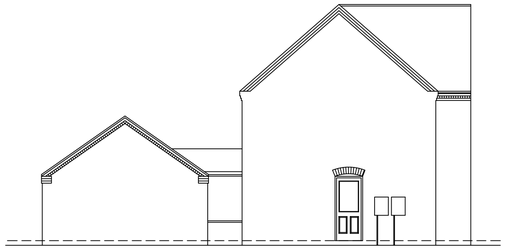


EXISTING SIDE ELEVATION
SCALE 1:100

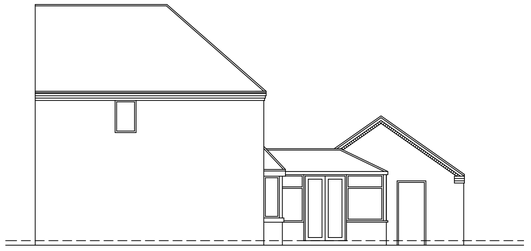

EXISTING SIDE ELEVATION
SCALE 1:100




EXISTING REAR ELEVATION
SCALE 1:100

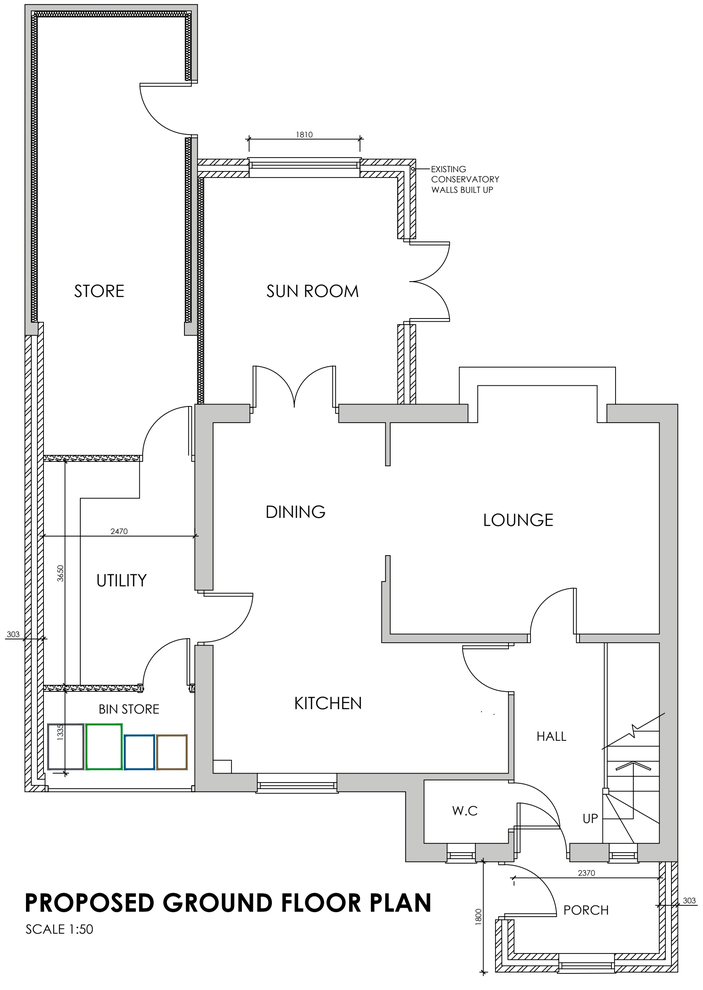


PROPOSED GROUND FLOOR PLAN
SCALE 1:50



LOCATION PLAN
SCALE 1:1250

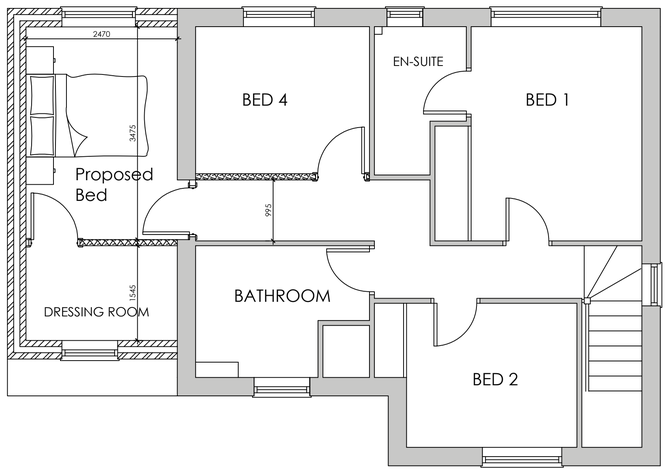

PROPOSED FIRST FLOOR PLAN
SCALE 1:50

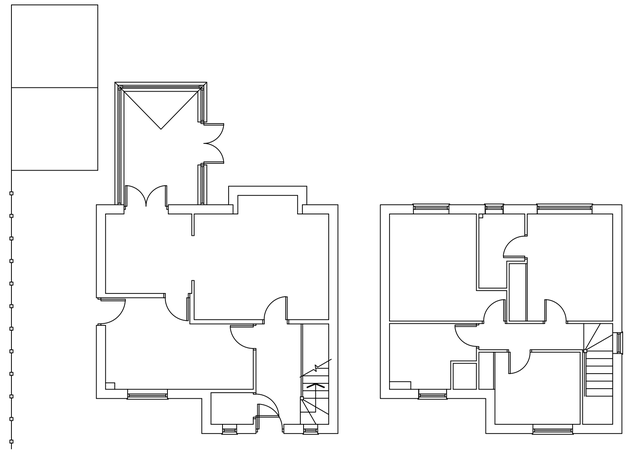

EXISTING FLOOR PLANS
SCALE 1:100

White Agus PARTNERSHIP
ARCHITECTURAL SERVICES AND SURVEYORS
8 MORSTON BUSINESS PARK, WHALEY ROAD, BARUGH GREEN, BARNSLEY. S75 1HQ
Phone: 01226 208482
Fax: 01226 283030
Email: info@whiteaguspartnership.co.uk
Web: www.whiteaguspartnership.co.uk

Project.	Client.
PROPOSED EXTENSION AT 9 BRETTAS PARK, MONK BRETTON BARNSLEY, S71 1XU	MR S. HASHEMI
Drawing Title. PLANS & ELEVATIONS	Date. MAY 2015 / Scale. 1:50 @ A1
	Ref. 14-146 / Dwg. No. 01 / Rev. B

Date	Suffix	Description
01/06/2015	A	REVISED TO CLIENTS REQUIREMENTS
04/06/2015	B	PORCH REVISED