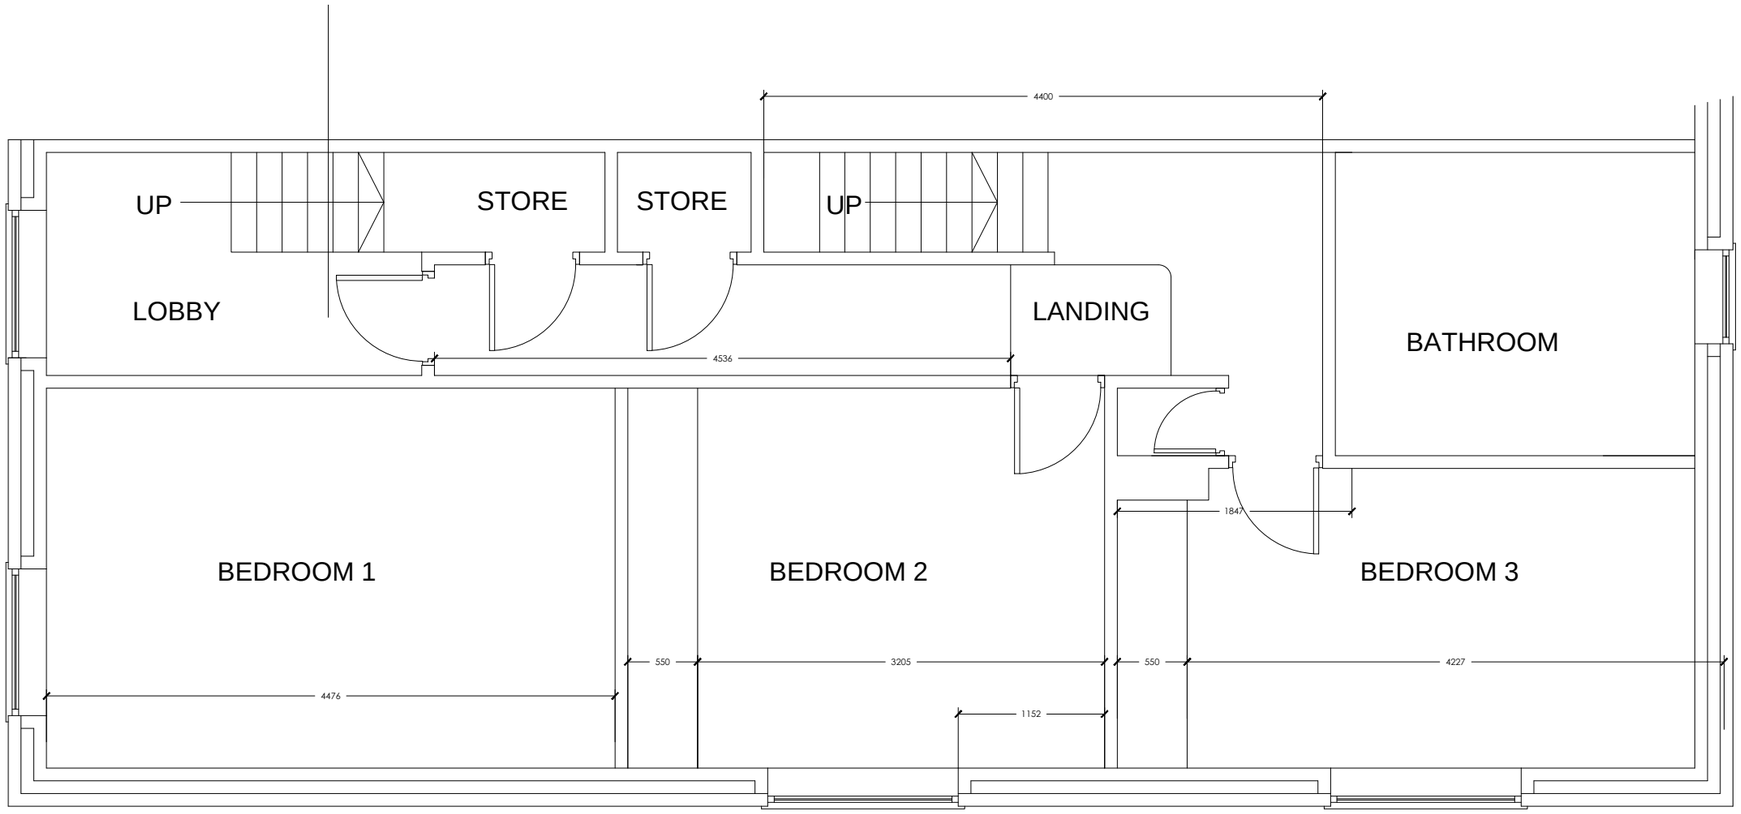


First Floor Plan as Existing

PROPOSED EXTENSION

Mr Jamie Attwood
164 Midland Road,
Royston, Barnsley
S71 4PX

Drawing Title
EXISTING FIRST FLOOR

Scale 1:50 @ A3	Date	
Drawn by ARN		Revision -
Drawing no. 2016-01-03		