Drawing No.	Rev No.
MAD001 -001	

N


W E

S

INDICATIVE ONLY



LOACATION PLAN
SCALE 1:1250 AT A3

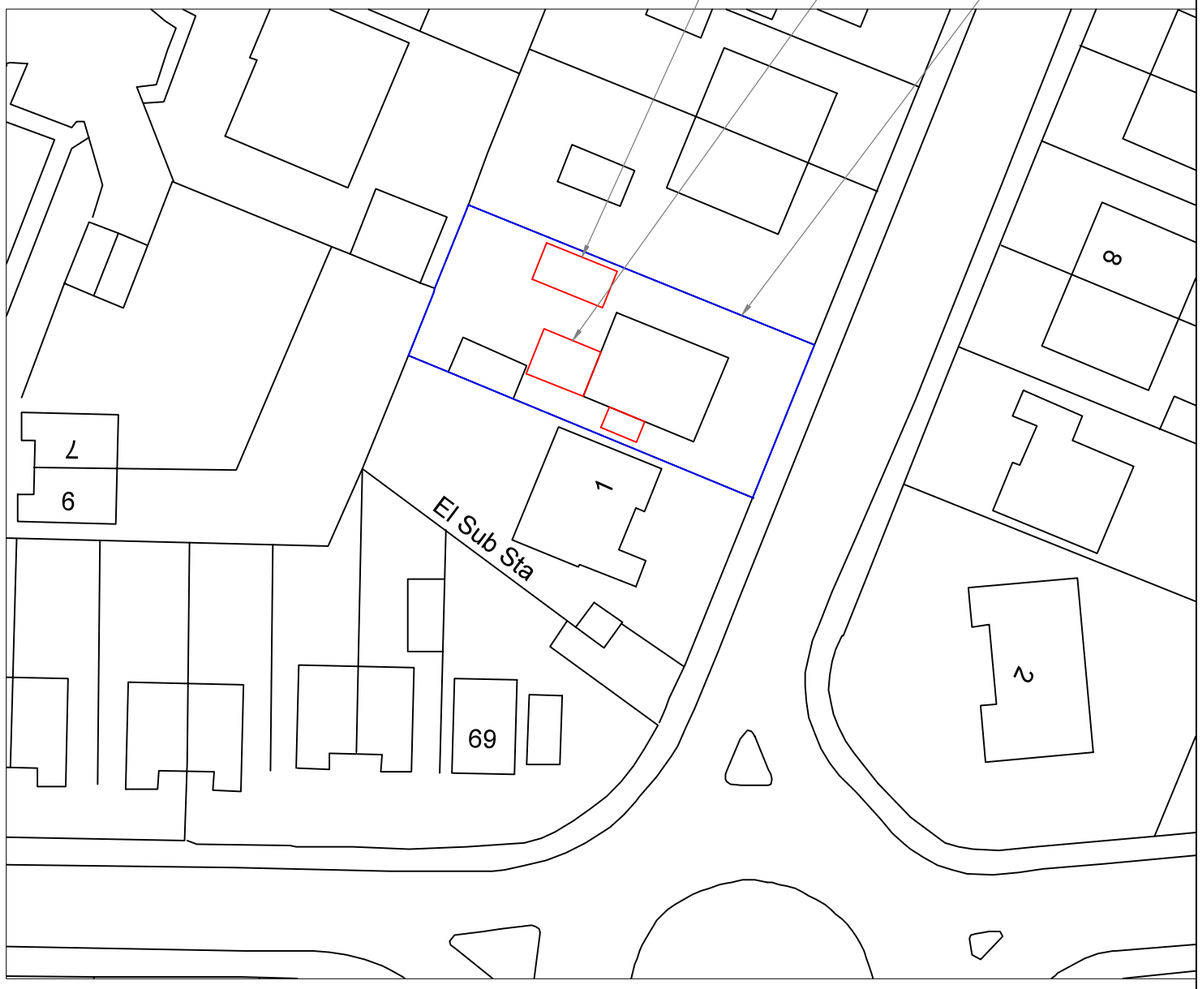

SITE PLAN
SCALE 1:500 AT A3

DO NOT SCALE: Contractor to check all dimensions and report any omissions or errors

NOTES

Rev	Description	By	Chk	App	Date

JRB DESIGNS Ltd
1 Saville Road
Cudworth
Barnsley
S72 8LT
Tel: 01226 383542
Fax: 01226 380078
Mob: 07970 541192
Email: john@jrbdesigns.co.uk

This drawing is copyright. © jrbdesigns Ltd.

Client
MR A DRINKWATER

Drawing Title
SITE PLANS

Address
3 PENRHYN WALK
ARDSLEY
BARNSLEY
S71 5DR

Project Title:
SINGLE STOREY SIDE & REAR EXTENSION & DET GARAGE

Purpose of Issue:
PLANNING

Drawing Status
FIRST ISSUE

Scale at A3	Drawn By	Date
AS SHOWN	JRB	03/12/2014
Checked By	Date	Approved By / Date
	03/12/2014	03/12/2014
Project No.	Drawing No.	Revision
MAD001	001	-

APPROVAL [X] INFORMATION [ ] TENDER [ ] CONTRACT [ ] CONSTRUCTION [ ]