



REAR ELEVATION

SIDE


SIDE

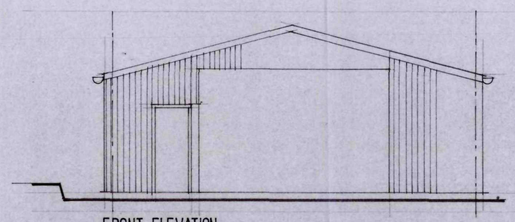

FRONT ELEVATION

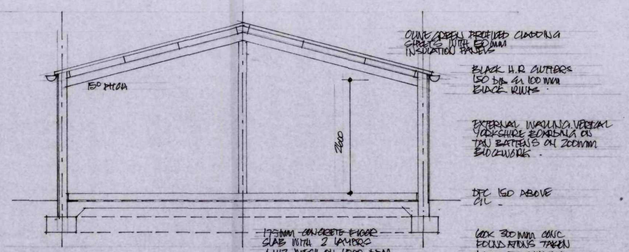


SECTION A A

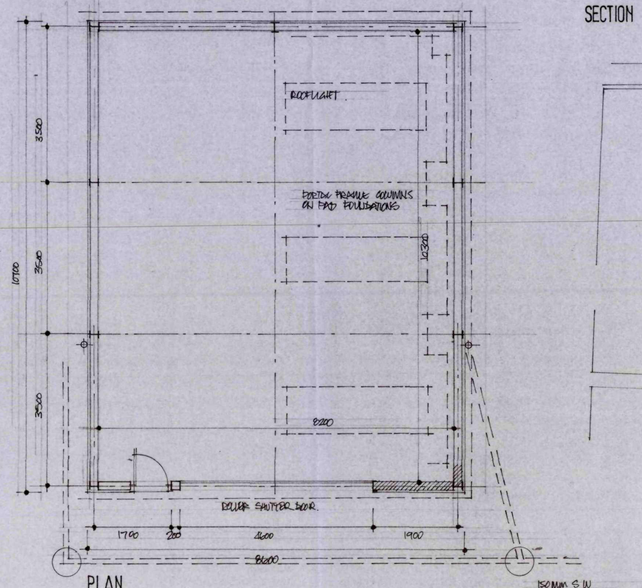


PLAN

150mm S.W. DRAIN TO SOAKAWAY

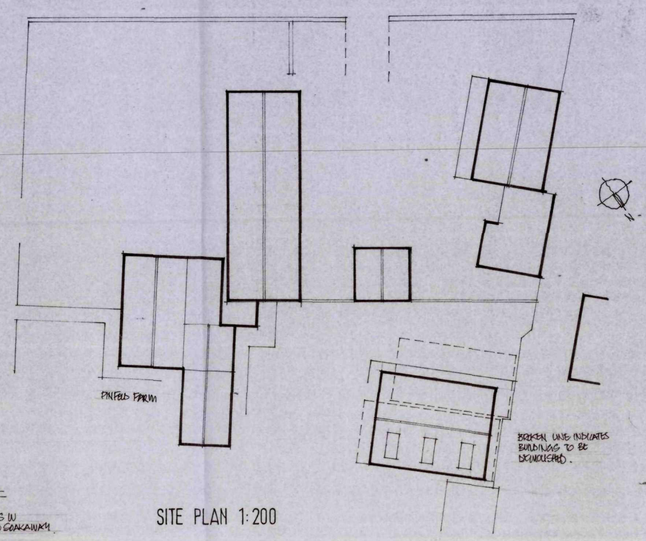

SITE PLAN 1:200

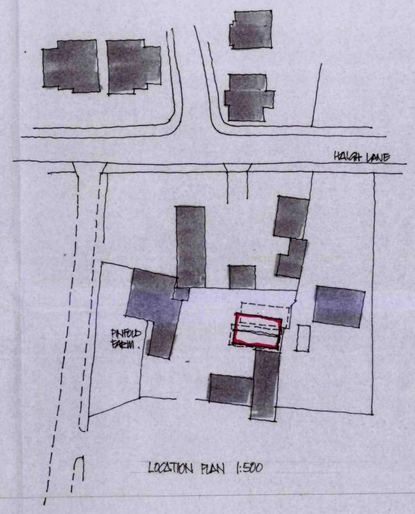

LOCATION PLAN 1:500

Ref.	Revision	Date

Client
MR R FIELD

Project
PINFOLD FARM
HAIGH LANE
HOYLANDSWAINE

Title
GENERAL PURPOSE AGRICULTURAL BUILDING

Scale: 1:50 Drawn: SL

Date: JUNE 202 Drawing No: S/B/2

BDS

BUILDING DESIGN SERVICES
15 Hunters Avenue Barnsley S70 6PL
TEL: 01226 733224