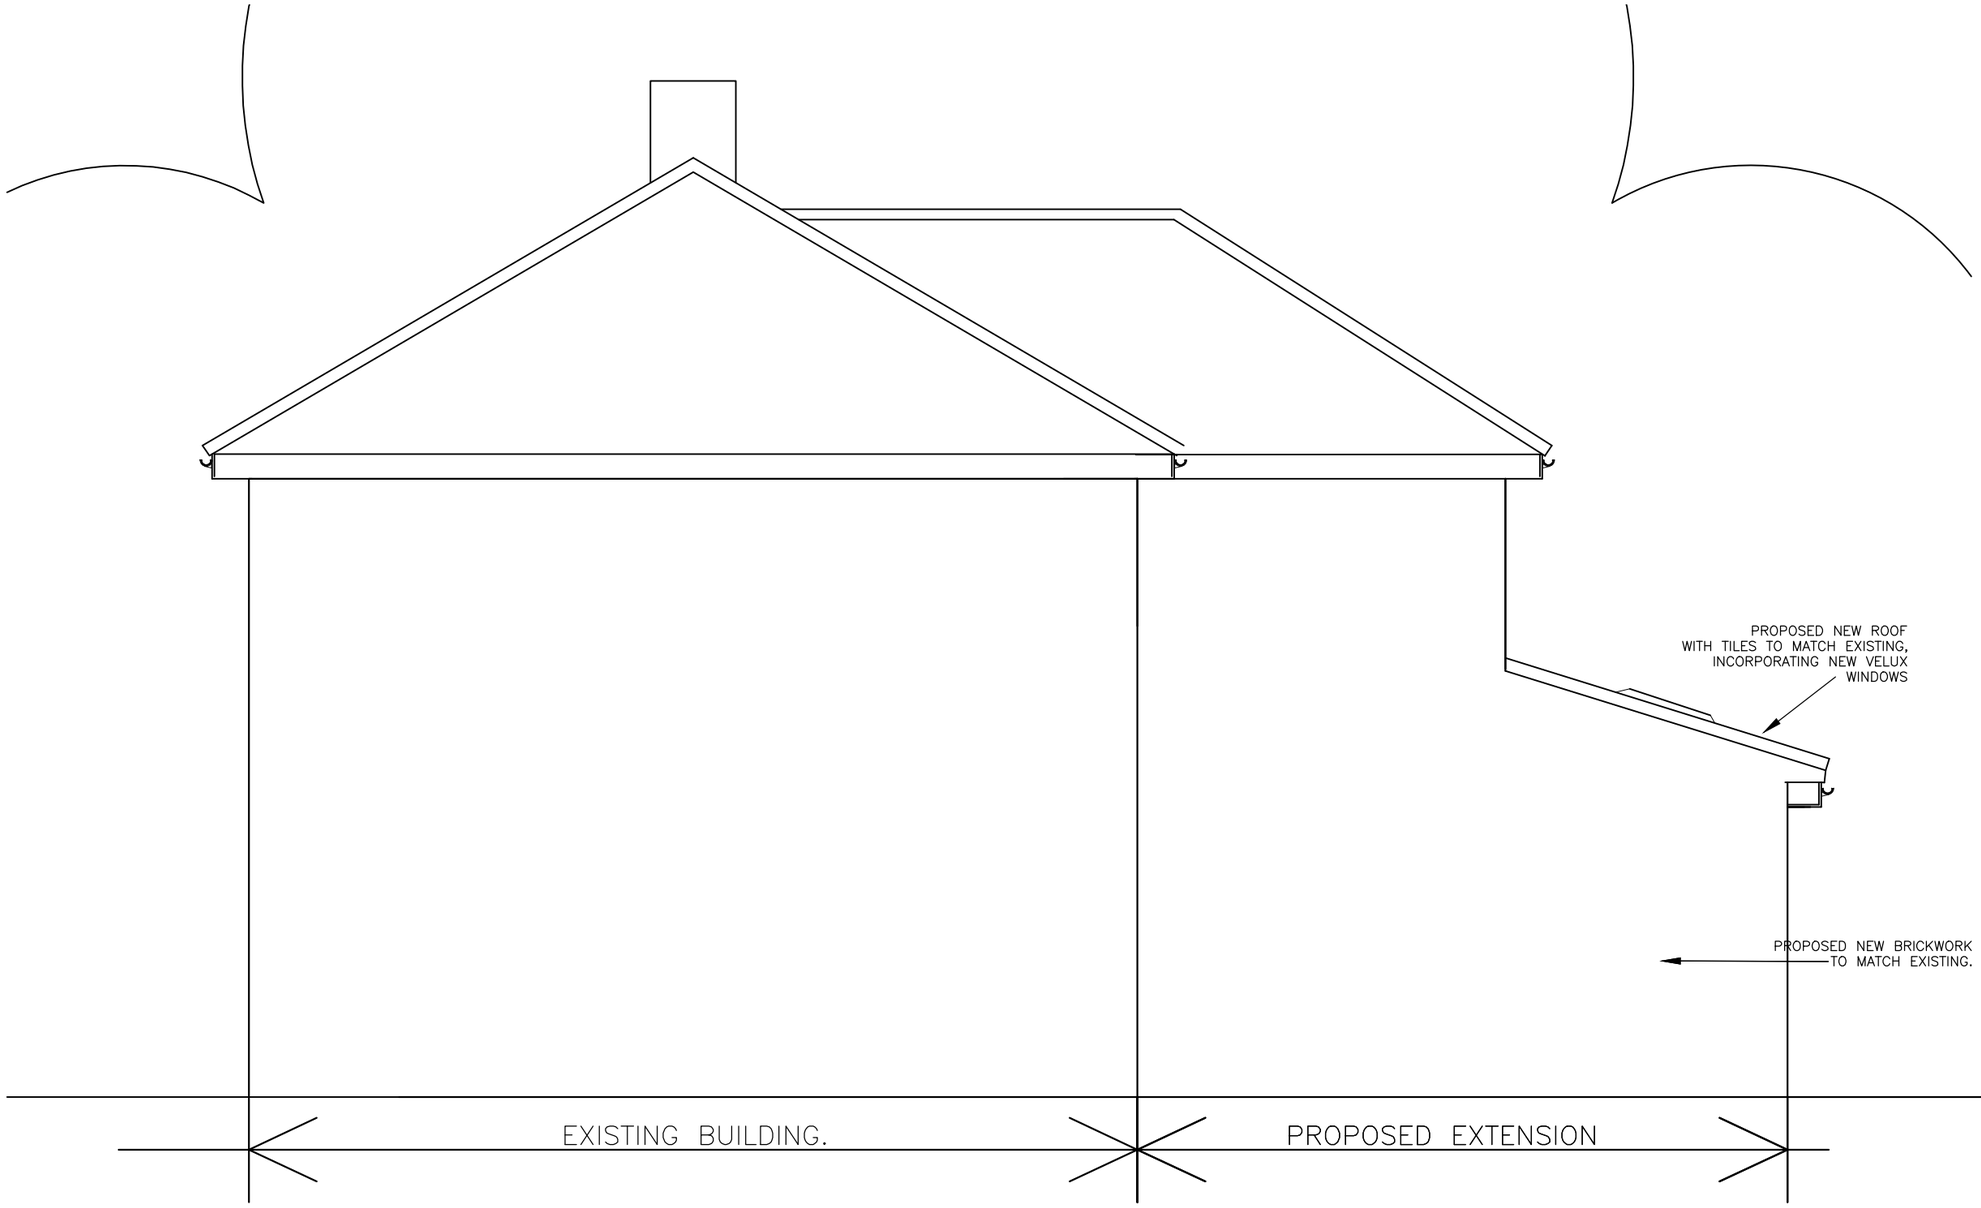


- PROPOSED REAR ELEVATION @1:50

CLIENT
MR M SPIVAK

LOCATION
44 CALDER AVENUE, ROYSTON
S71 4AS

TITLE
PROPOSED ELEVATIONS
PLANNING PURPOSES.

JOB NO.	1015
SCALE	1:50 @A3
DRAWN BY	
DATE	12.11.2015.
DRAWING NO.	1015.006.
REVISION	REV A

Please Note:
All dimensions to be checked on site prior to any ordering of materials or construction works.