
Drawing No.	Rev No.
MNP001 -003	



BRICK TO MATCH EXISTING


PROPOSED REAR ELEVATION
SCALE 1:100 AT A3

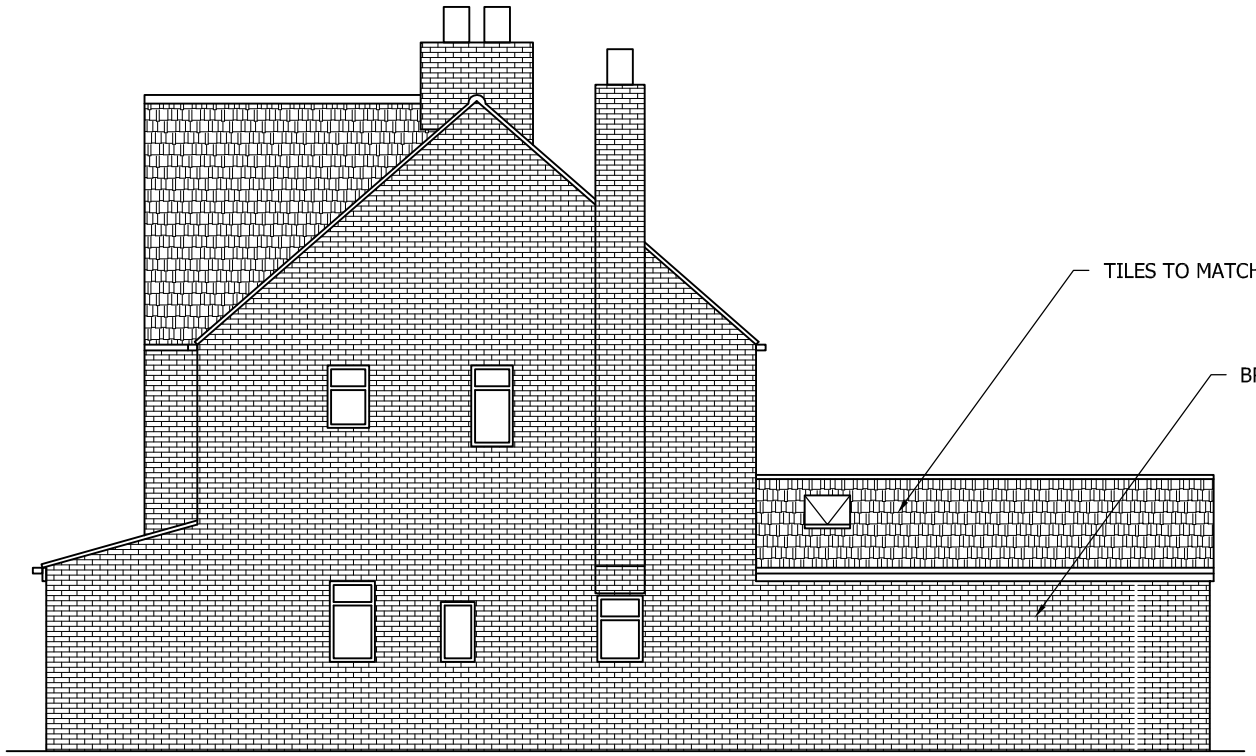

TILES TO MATCH EXISTING

BRICK TO MATCH EXISTING

PROPOSED END ELEVATION
SCALE 1:100 AT A3

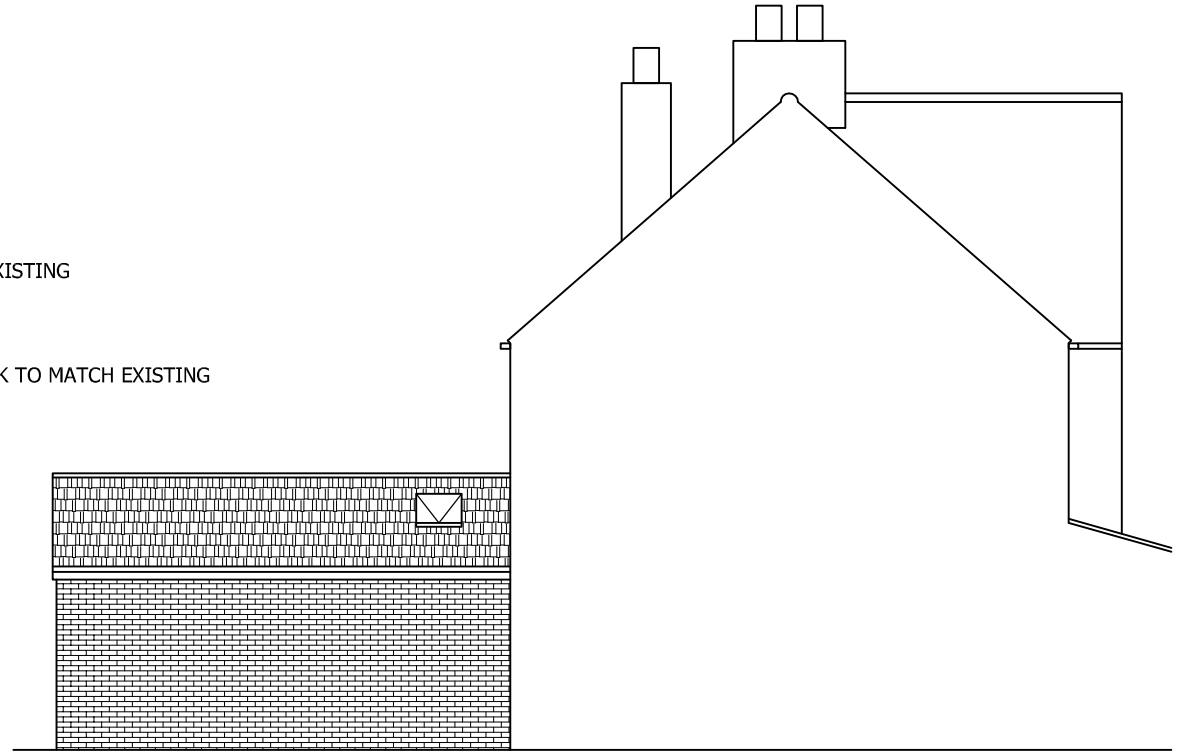

PROPOSED END ELEVATION
SCALE 1:100 AT A3

DO NOT SCALE: Contractor to check all dimensions and report any omissions or errors

NOTES

Rev	Description	By	Chk	App	Date

JRB DESIGNS Ltd
1 Saville Road
Cudworth
Barnsley
S72 8LT
Tel: 01226 383542
Fax: 01226 380078
Mob: 07970 541192
Email: john@jrbdesigns.co.uk

This drawing is copyright. © jrbdesigns Ltd.

Client
MR N PLATTS

Drawing Title
PROPOSED ELEVATIONS

Address
425 ROTHERHAM ROAD
SMITHIES
BARNSLEY
S71 1UX

Project Title:
PROPOSED SINGLE STOREY REAR EXTENSION

Purpose of Issue:
PLANNING

Drawing Status
FIRST ISSUE

Scale at A3	Drawn By	Date	
AS SHOWN	JRB	14/09/2012	
Checked By	Date	Approved By	Date
	14/09/2012		14/09/2012
Project No.	Drawing No.		Revision
MNP001	003		-

APPROVAL [X] INFORMATION [ ] TENDER [ ] CONTRACT [ ] CONSTRUCTION [ ]