

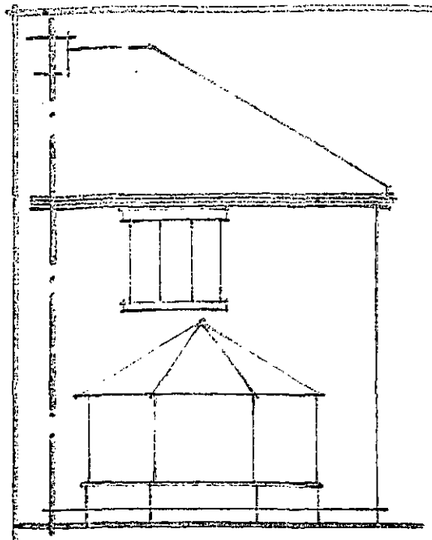



EXISTING REAR

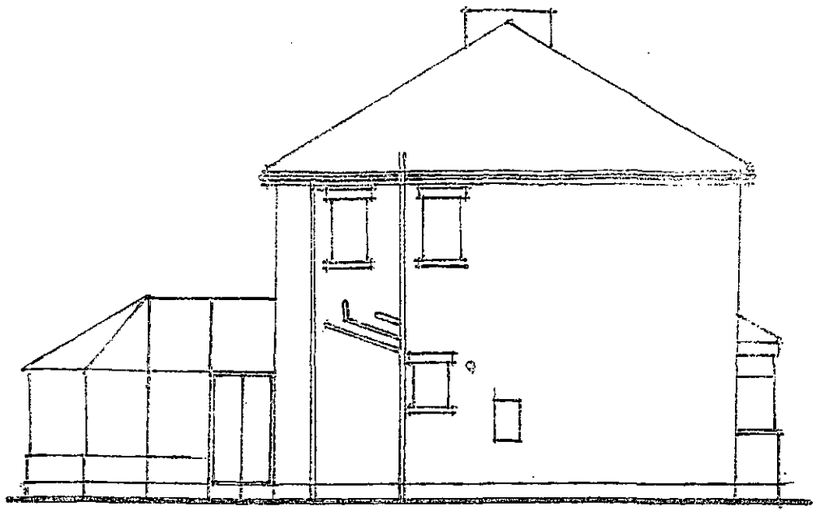


EXISTING SIDE

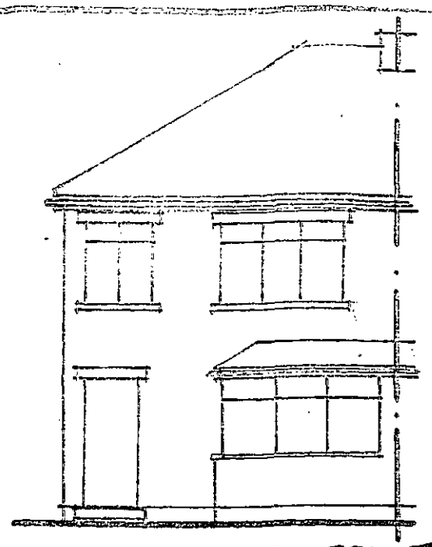


EXISTING FRONT

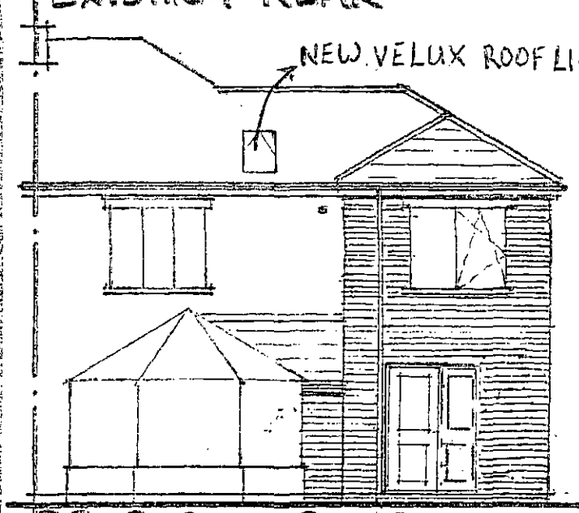


PROPOSED REAR

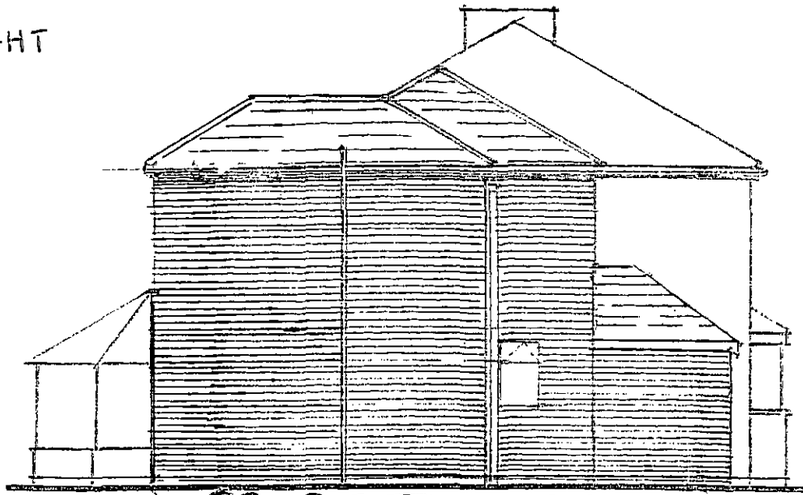


PROPOSED SIDE

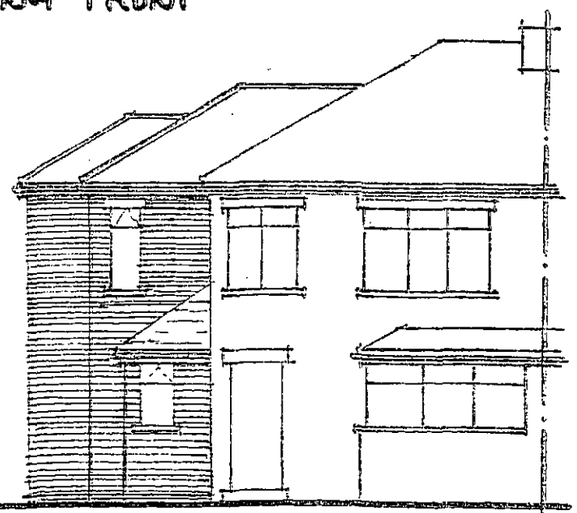

PROPOSED FRONT

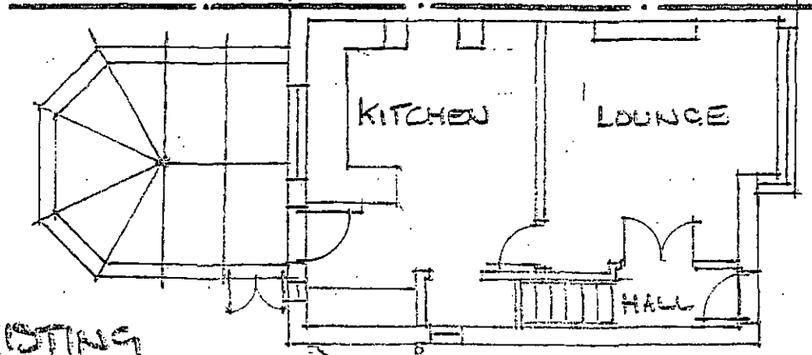

EXISTING GROUND FLOOR

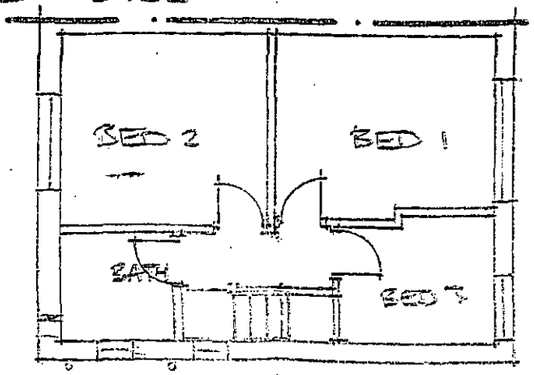

FIRST FLOOR

DC NO CHO

Barnsley Metropolitan Borough Council


29 AUG 2008

PROPOSED TWO STOREY EXTENSION AT 25 HOWARD ST DARFIELD BARNSLEY


SCALE 1:100

Application 2008/1131

DRG. 2. Amended 29/8/08

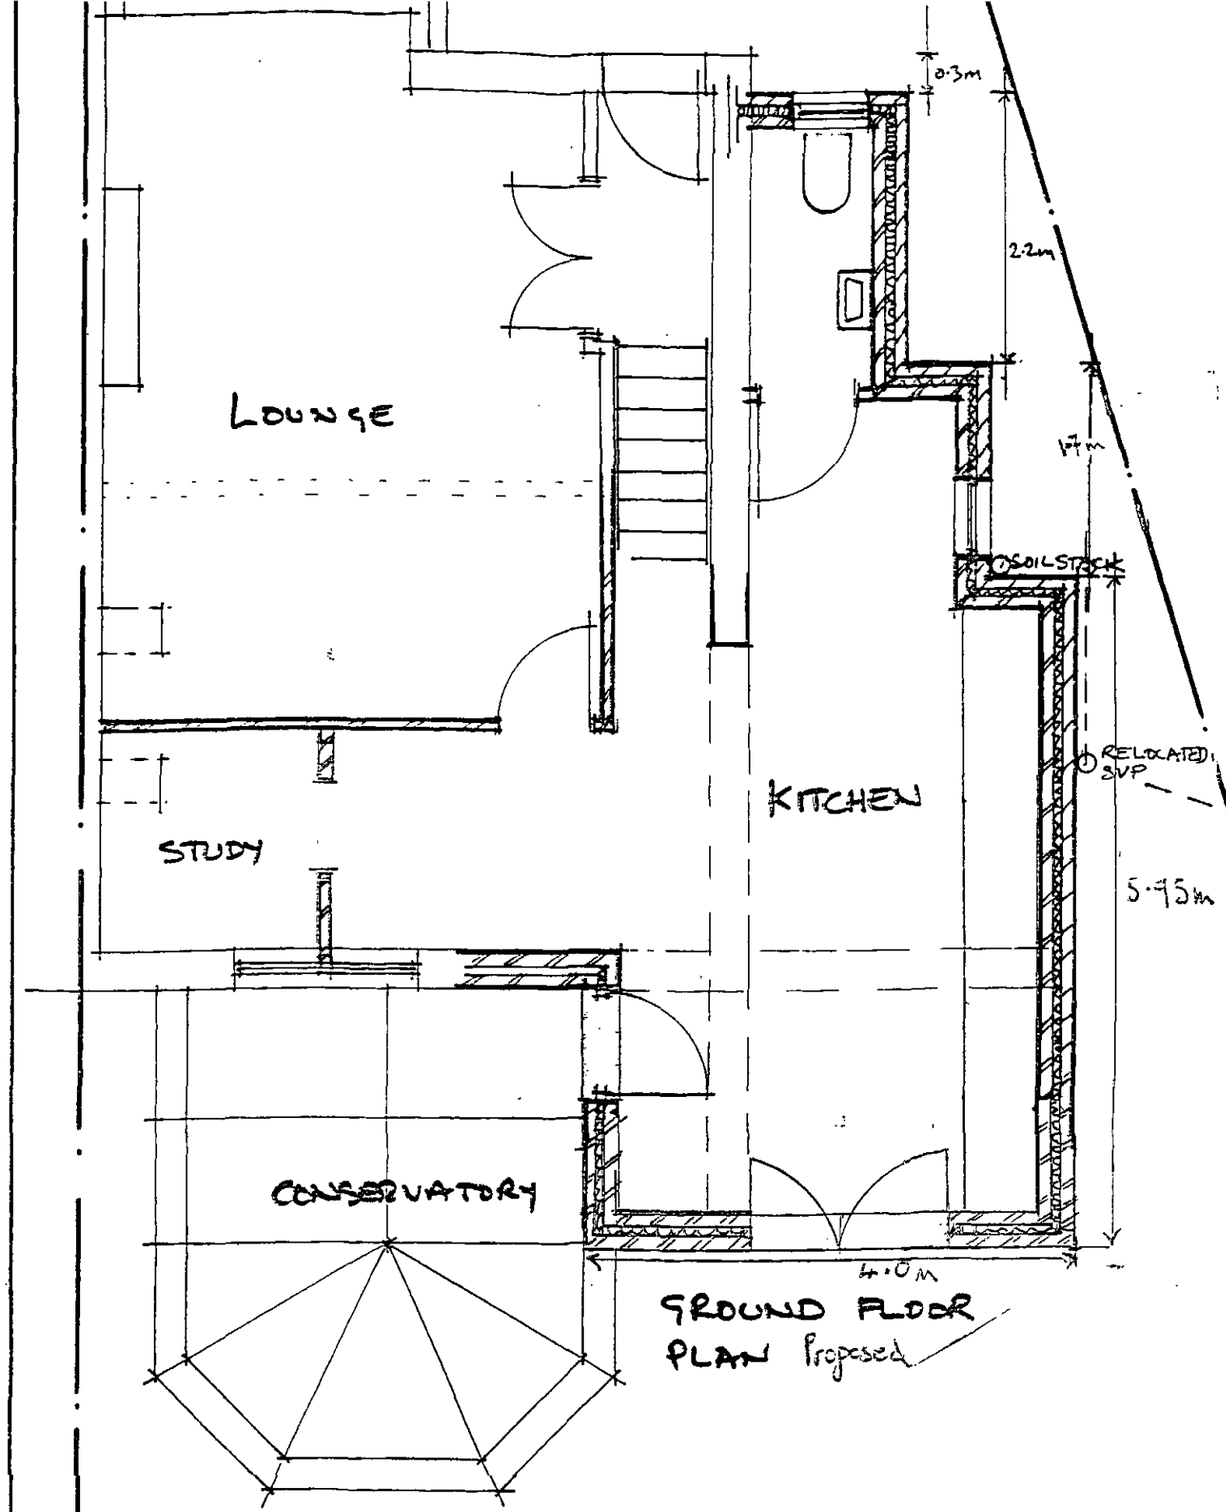

GROUND FLOOR PLAN Proposed

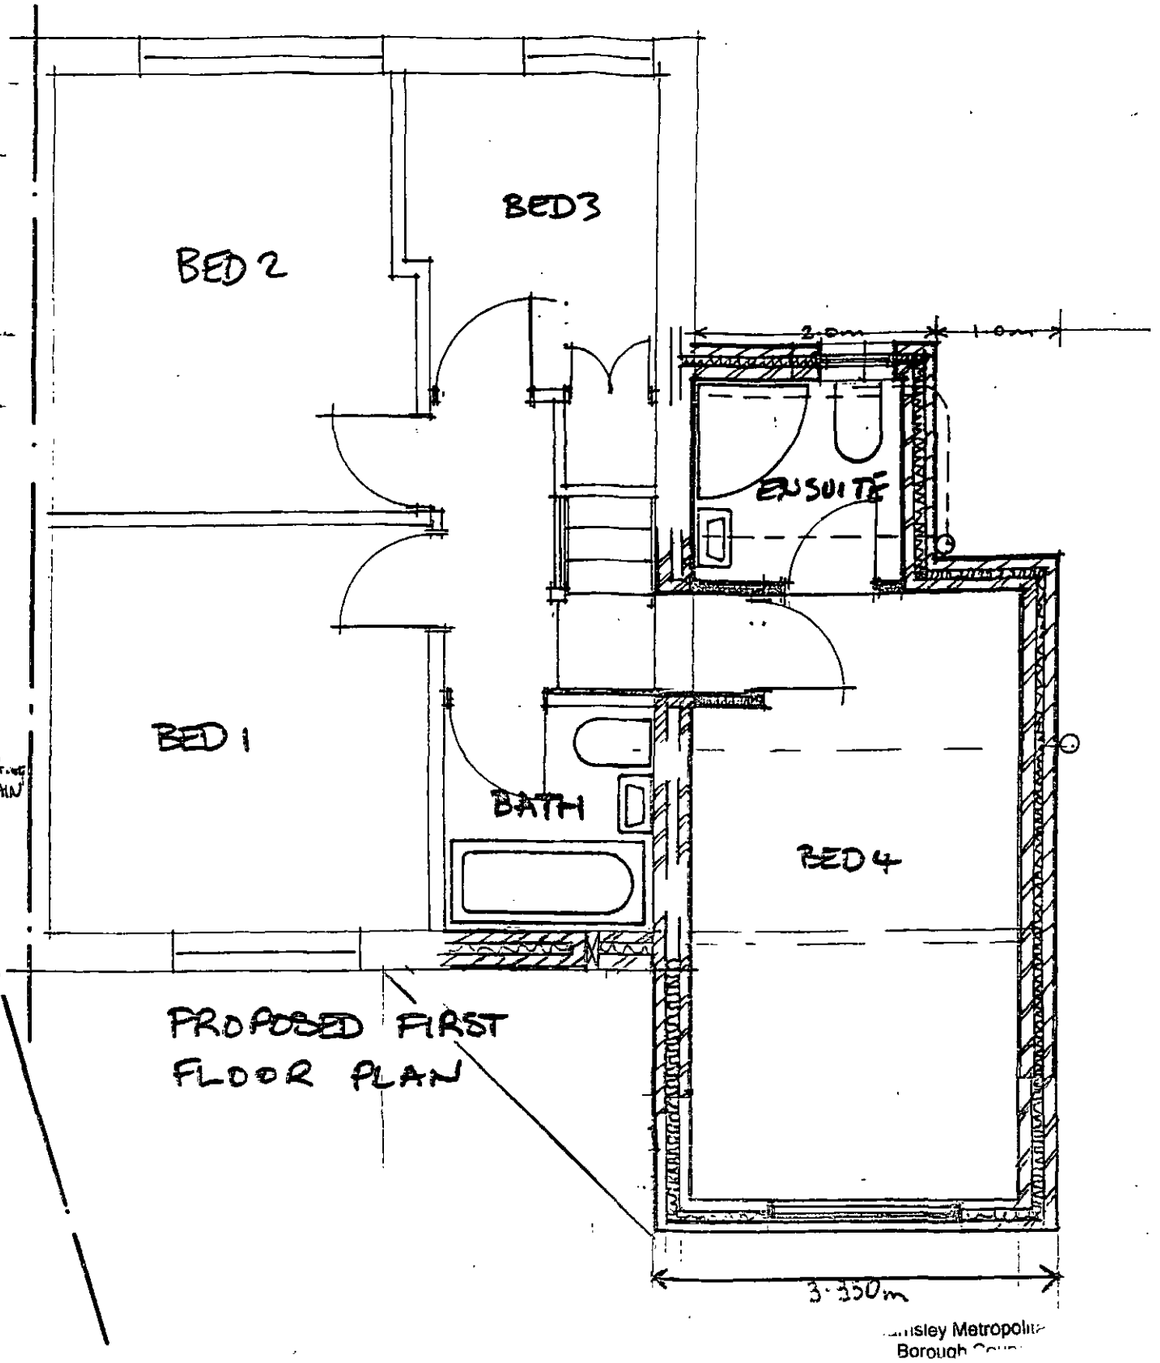

PROPOSED FIRST FLOOR PLAN

...nsley Metropolit...
Borough Cou...

29 AUG 2008

Application 2008/1131