
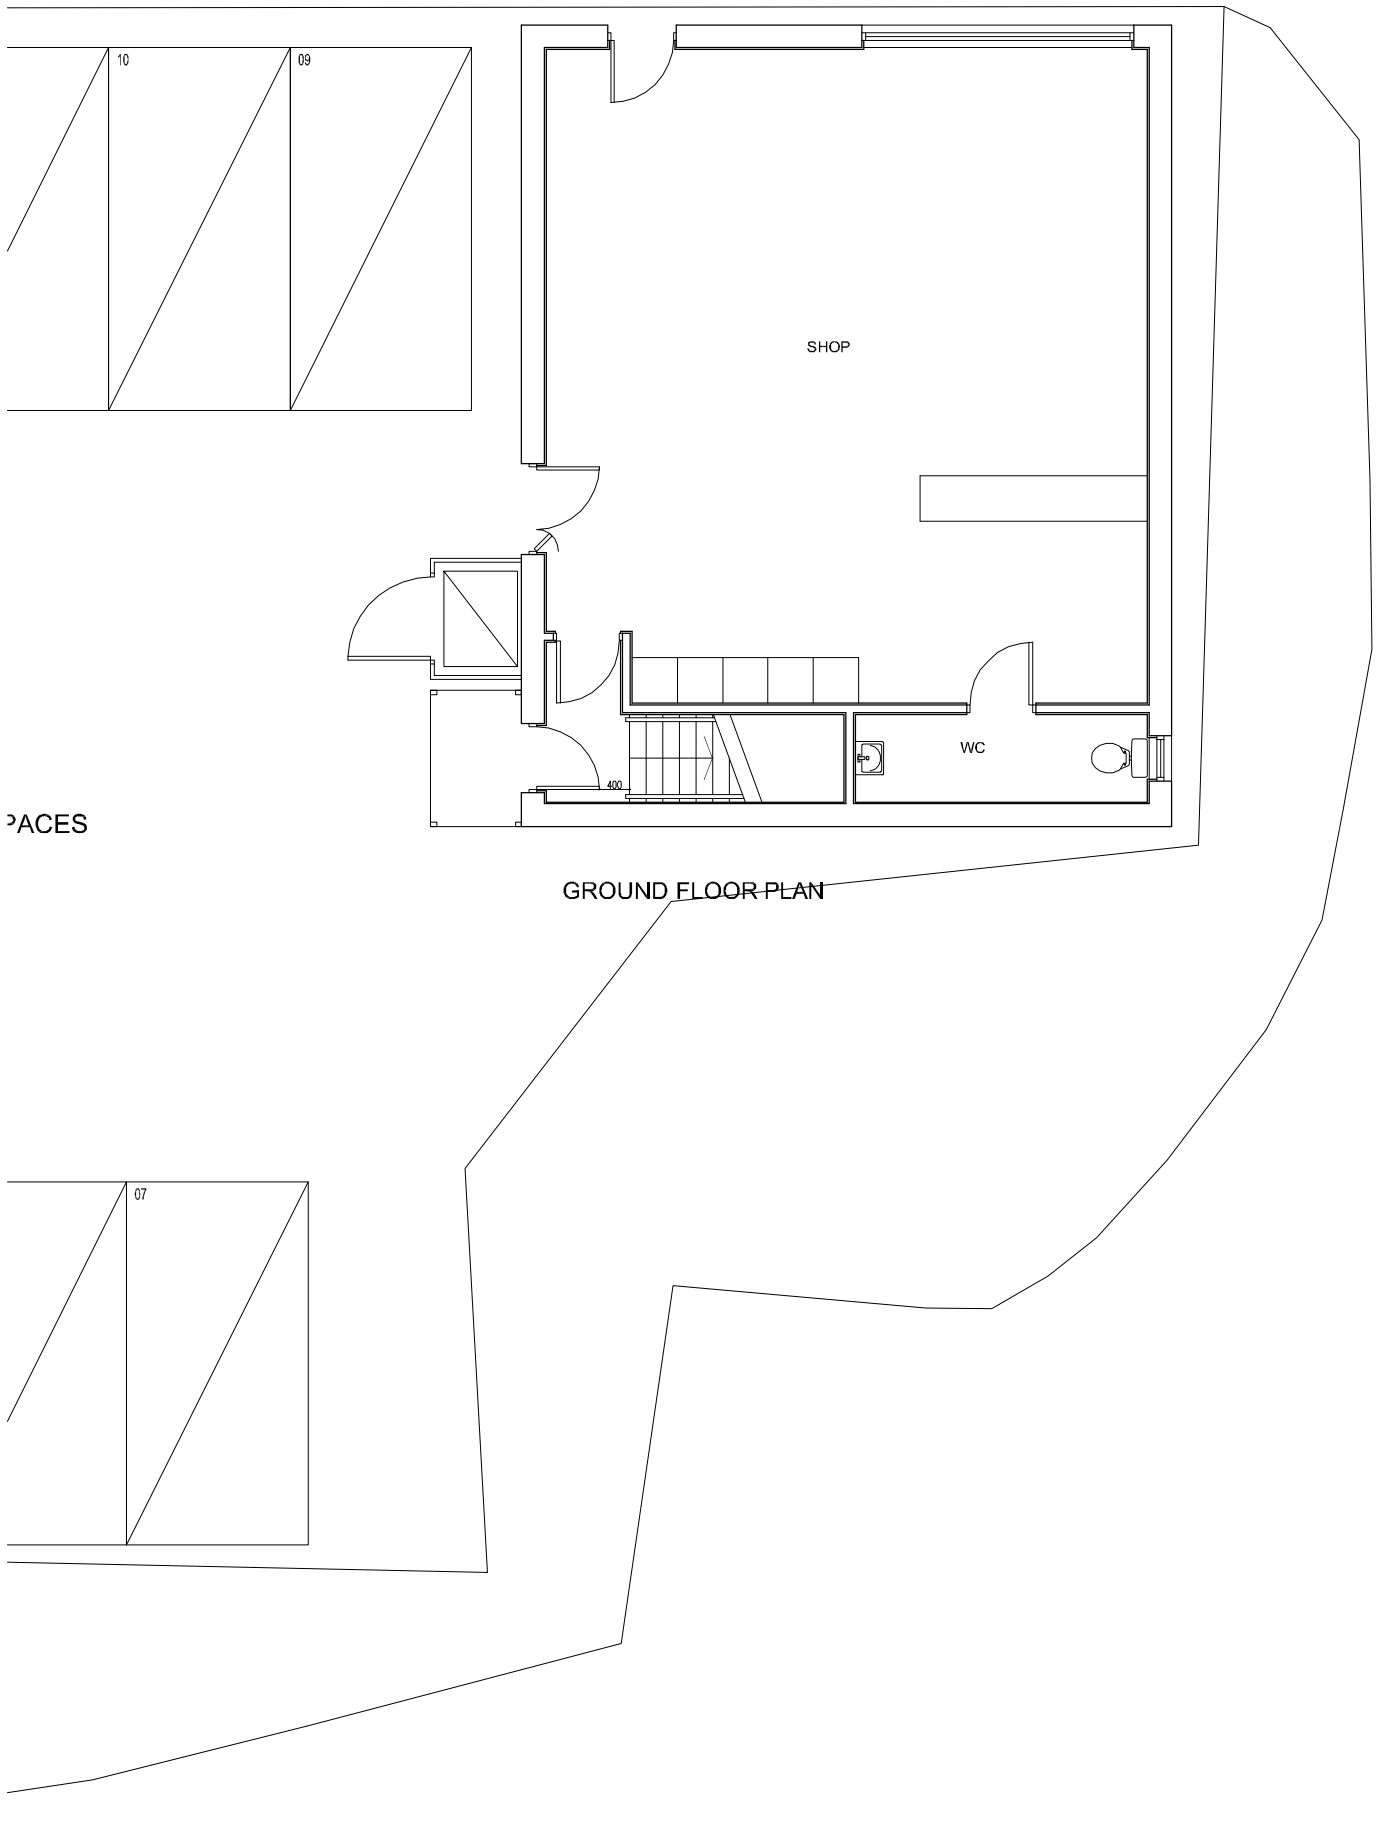


GROUND FLOOR PLAN

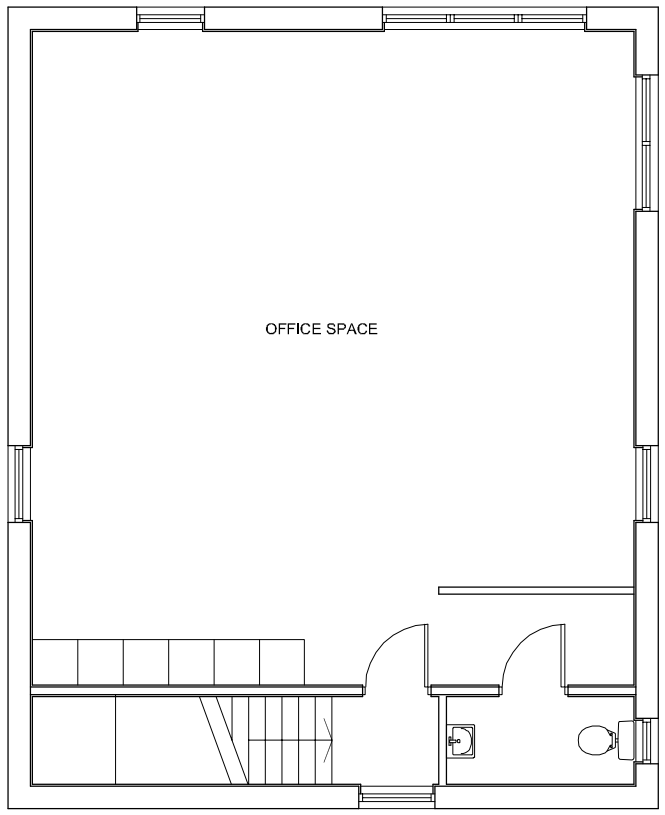

FIRST FLOOR PLAN

PACES

Coda Studios Ltd
Hope Works, 25 Mowbray St, Sheffield, S3 8EL
t:0114 279 6003 f: 0114 279 6004
e:information@codastudios.co.uk

DRAWN	CHECKED	DATE	SCALE	REVISION
JaL	DBC	06/11	1.100	-

Client	BARNES GREEN 2006 TRUST
Job	ANNEX BUILDING; LAND IN THE GROUNDS OF ROSE & CROWN
Title	FLOOR PLANS
Dwg. No.	1825 010

© COPYRIGHT EXISTS ON THE DESIGNS AND INFORMATION SHOWN ON THIS DRAWING
The Contractor must verify all dimensions on site before making shop drawings or commencing work of any kind. No dimensions to be scaled from this drawing. Architect to be notified of any discrepancies in dimensions immediately.