


proposed side elevation
scale1:50

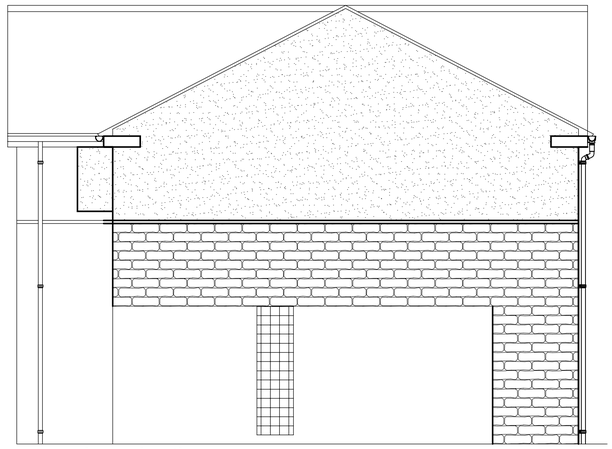


proposed rear elevation
scale1:50




proposed Side elevation
scale1:50


EXISTING
BRK WRK
BLK WRK
140 BLK WRK
STUD WORK
INSULATION
REMOVED
Denotes opening light
Denotes dummy opening light
(F) Denotes fire escape window
* Denotes toughened glazing
(OB) Denotes obscure glazing

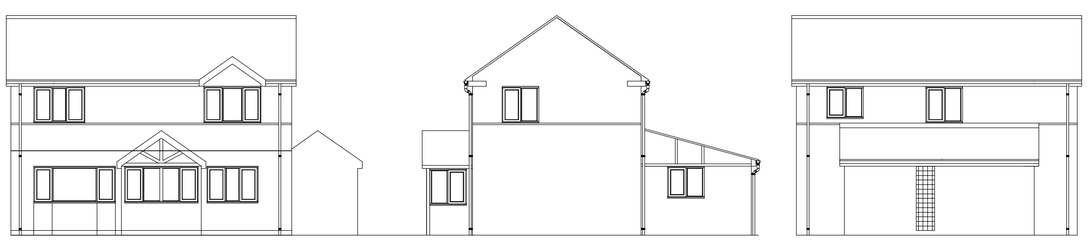


existing elevations
scale1:100

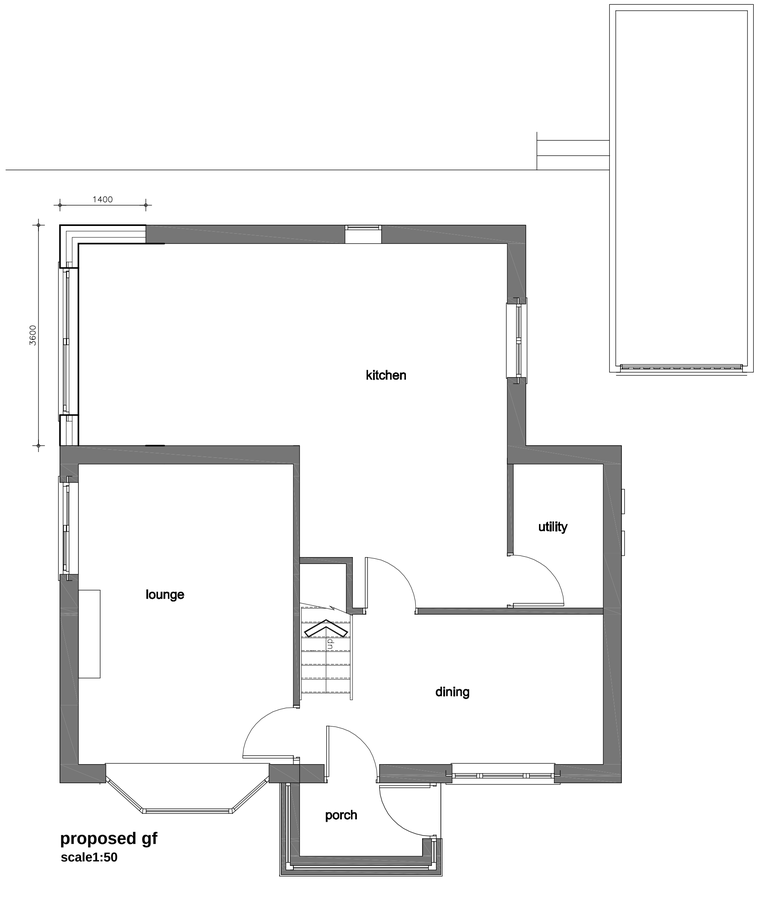


proposed gf
scale1:50

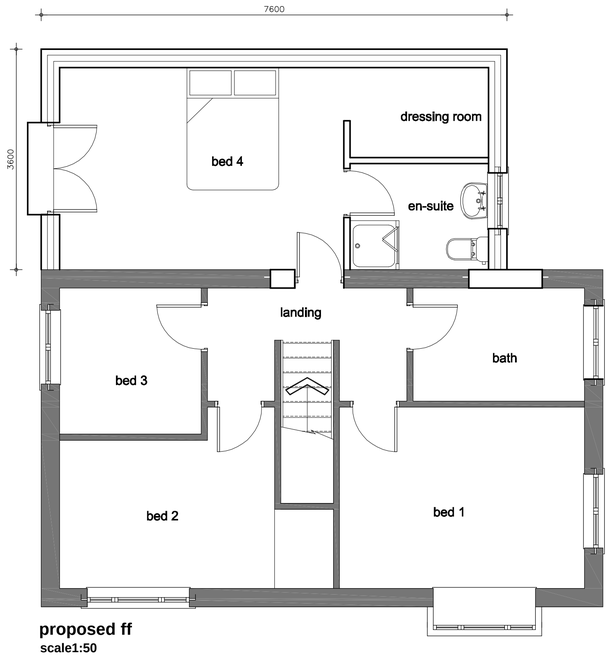

proposed ff
scale1:50

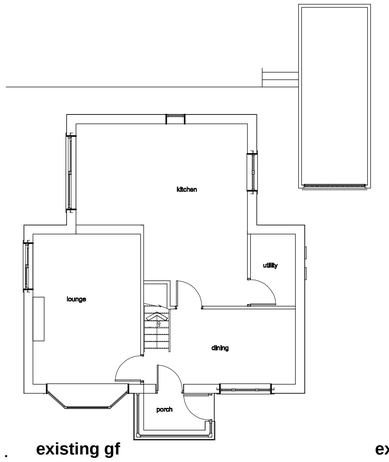

existing gf
scale1:100

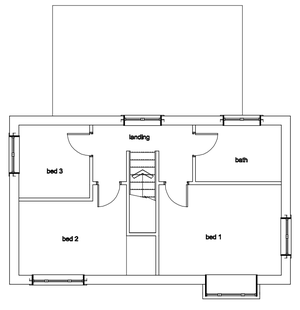

existing ff
scale1:100

Materials

Walls:-
Facing brickwork to match existing elevations. Sample to be approved by planning authority prior to work commencing.Render as exisitng.

Roof:-
Roof tiles to match existing roof slopes.

Windows and doors:-
UPVC, profile to match existing double glazed units.

TITLE
Planning

APPROX NORTH

PROJECT
Side Extension to GF and FF

AT
12 Church Lea Road
Hoyland
Barnsley

FOR
MR & MRS Reekie

SCALE (A1)	*DATE*	*DRAWN*
SaS	July 2010	MCM

PROJECT NO	*DRAWING NO*	*REVISION*
00314	**P-314/1**	**-**

CARLM Design
email: carlmdesign@btinternet.com
mobile: 07941593630
fax: 01142874757

© COPYRIGHT EXISTS ON THE DESIGNS AND INFORMATION SHOWN ON THIS DRAWING
All dimensions to be verified on site prior to commencing any work DO NOT SCALE FROM DRAWING