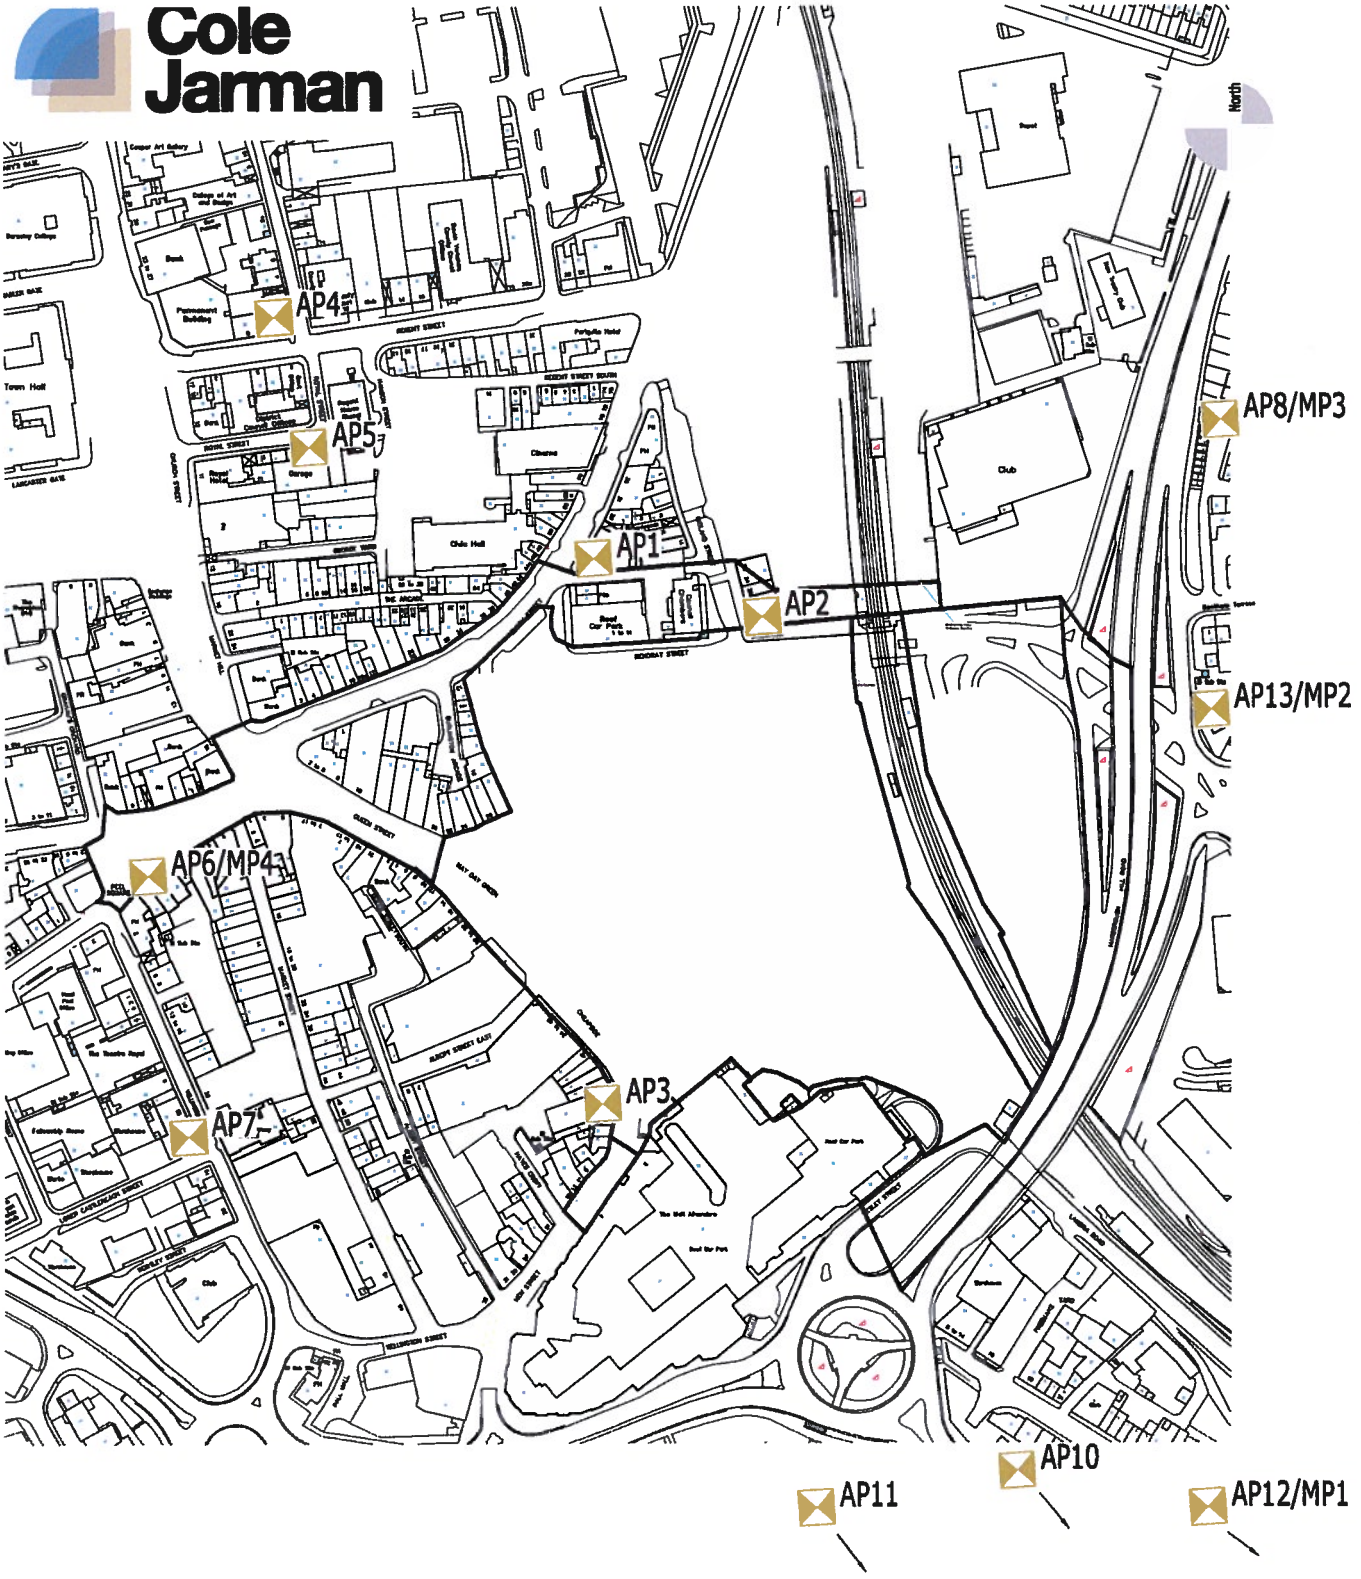


Title: Site plan showing noise assessment and measurement positions

Figure 9.1

Project: Barnsley Market

Date: May 2011 Revision: -

Scale: Not to scale

Cole Jarman Limited
t +44 (0)1932 829007 f +44 (0)1932 829003

John Cree House, 24B High Street, Addlestone, Surrey KT15 1TN
e info@colejarman.com w www.colejarman.com