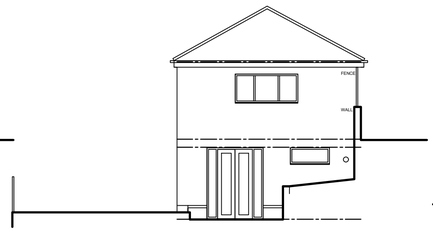
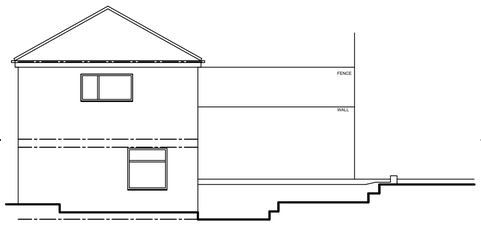


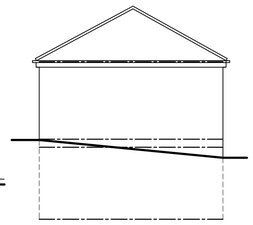

FRONT ELEVATION
SCALE 1:100



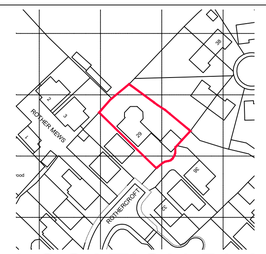

SIDE ELEVATION 1
SCALE 1:100



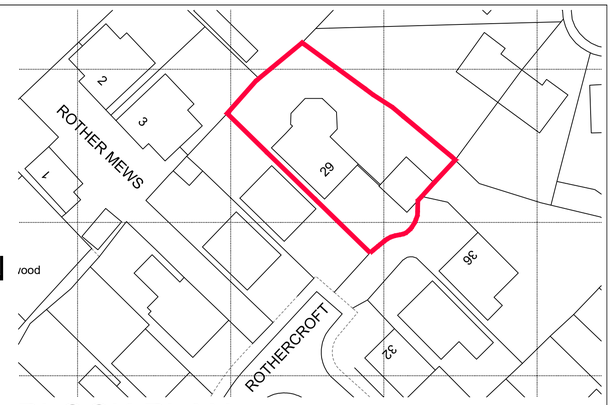

REAR ELEVATION
SCALE 1:100



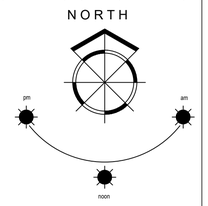
SIDE ELEVATION 2
SCALE 1:100

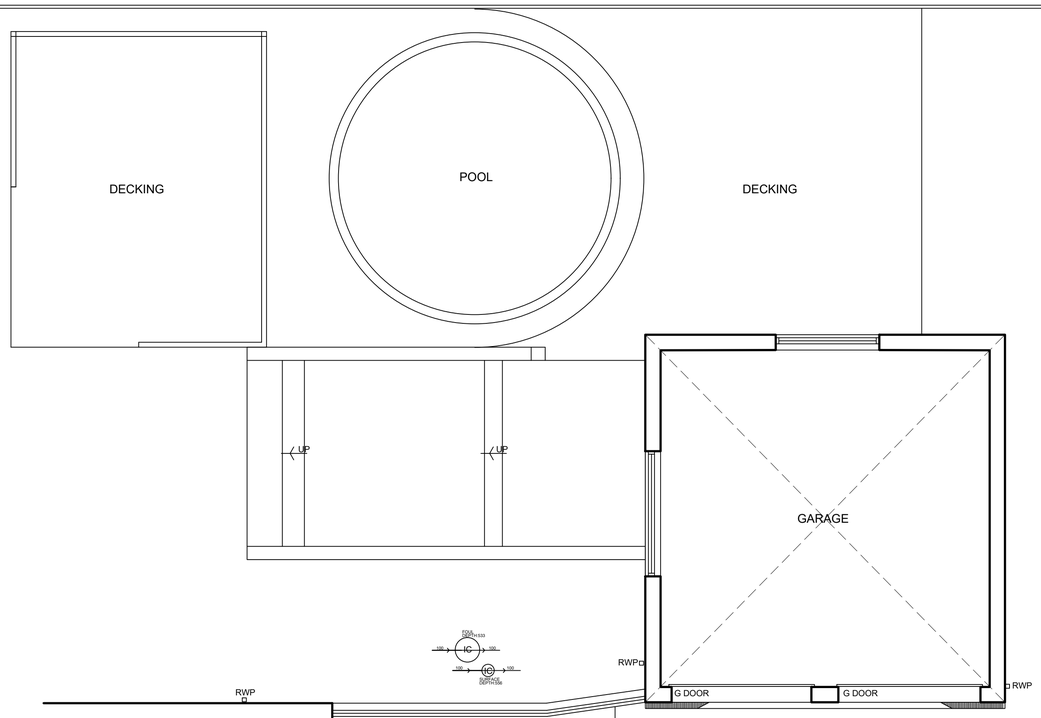



LOCATION PLAN
SCALE 1:1250



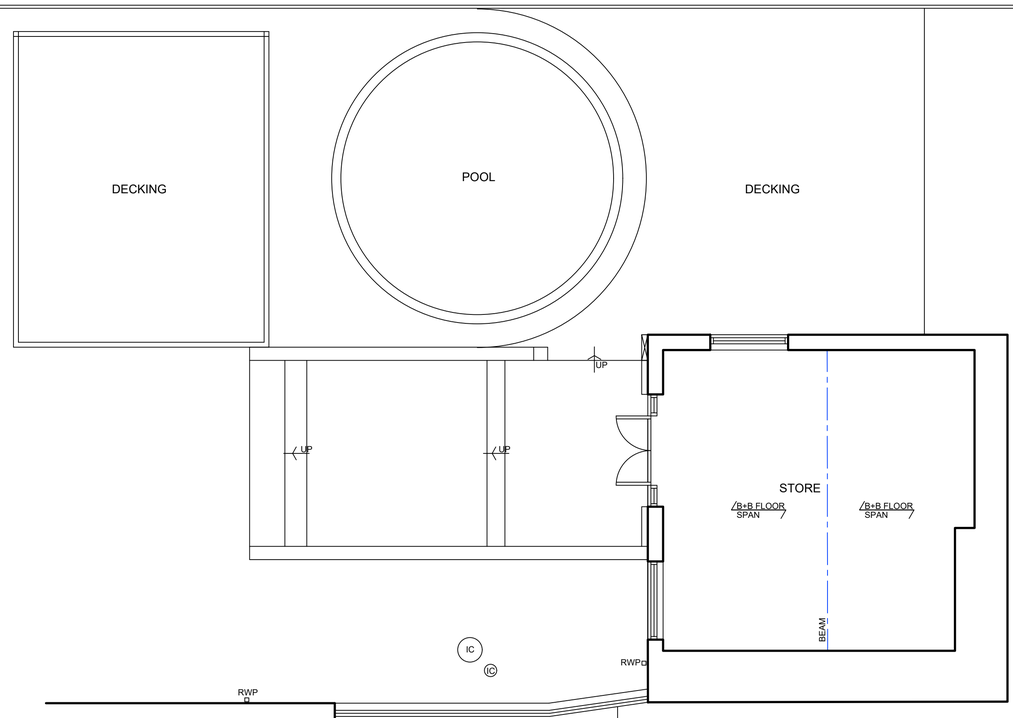

BLOCK PLAN SCALE 1:500




29

UPPER LEVEL FLOOR PLAN
SCALE 1:100




29

LOWER LEVEL FLOOR PLAN
SCALE 1:100

NYP

Chartered Institute of Architectural Technologists
Registered Practice

1. THIS DRAWING AND THE COPYRIGHTS AND PATENTS THEREIN ARE THE PROPERTY OF NYP ARCHITECTURAL SERVICES LLP REGISTERED IN ENGLAND AND WALES No. 4631338 AND MAY BE USED OR REPRODUCED ONLY UNDER CONTRACT.

2. CONTRACTORS AND SUB-CONTRACTORS MUST CHECK AND AGREE ALL DIMENSIONS BEFORE PREPARING SHOP DRAWINGS OR COMMENCING WORK ON SITE.

3. CONTRACTORS ARE RESPONSIBLE FOR INFORMING THE DESIGNER OF ANY DISCREPANCY DISCOVERED ON THIS DRAWING OR BETWEEN THIS DRAWING AND ANY OTHER RELATED DOCUMENT ISSUED UNDER THE STANDARD FORM OF CONTRACT IN RESPECT OF THE WORK.

4. WRITTEN DIMENSIONS ONLY ARE TO BE USED FROM THIS DRAWING. IF IN ANY DOUBT ASK FOR CLARIFICATION.

Notes.

registered LABC
Partner Authority Scheme

Revisions.

| Date | Suffix | Description | Date | Suffix | Description |
|---|---|---|---|---|---|
| | | | | | |

NYP ARCHITECTURAL SERVICES
The Grove, High Street, Dodworth, Barnsley, S75 3RQ. Tel: 01226 200989. E-mail : scott@nypas.co.uk / stephen@nypas.co.uk

| | | | |
|---|---|---|---|
| Project. GARAGE EXTENSION & ALTERATIONS<br>29 ROTHERCROFT , HOYLAND<br>BARNSLEY, S74 0AF | Client. NIGEL GREEN | | |
| Drawing Title. SURVEY DRAWING | Date. MARCH 2019 | Scale. AS INDICATED | |
| | Ref. 05/101 | Dwg. No. 01 | Rev. A |

SHEET SIZE A1