



SITE ELEVATION - FRONT - 1: 100 @ A1



SITE SECTION 02 - 1: 100 @ A1

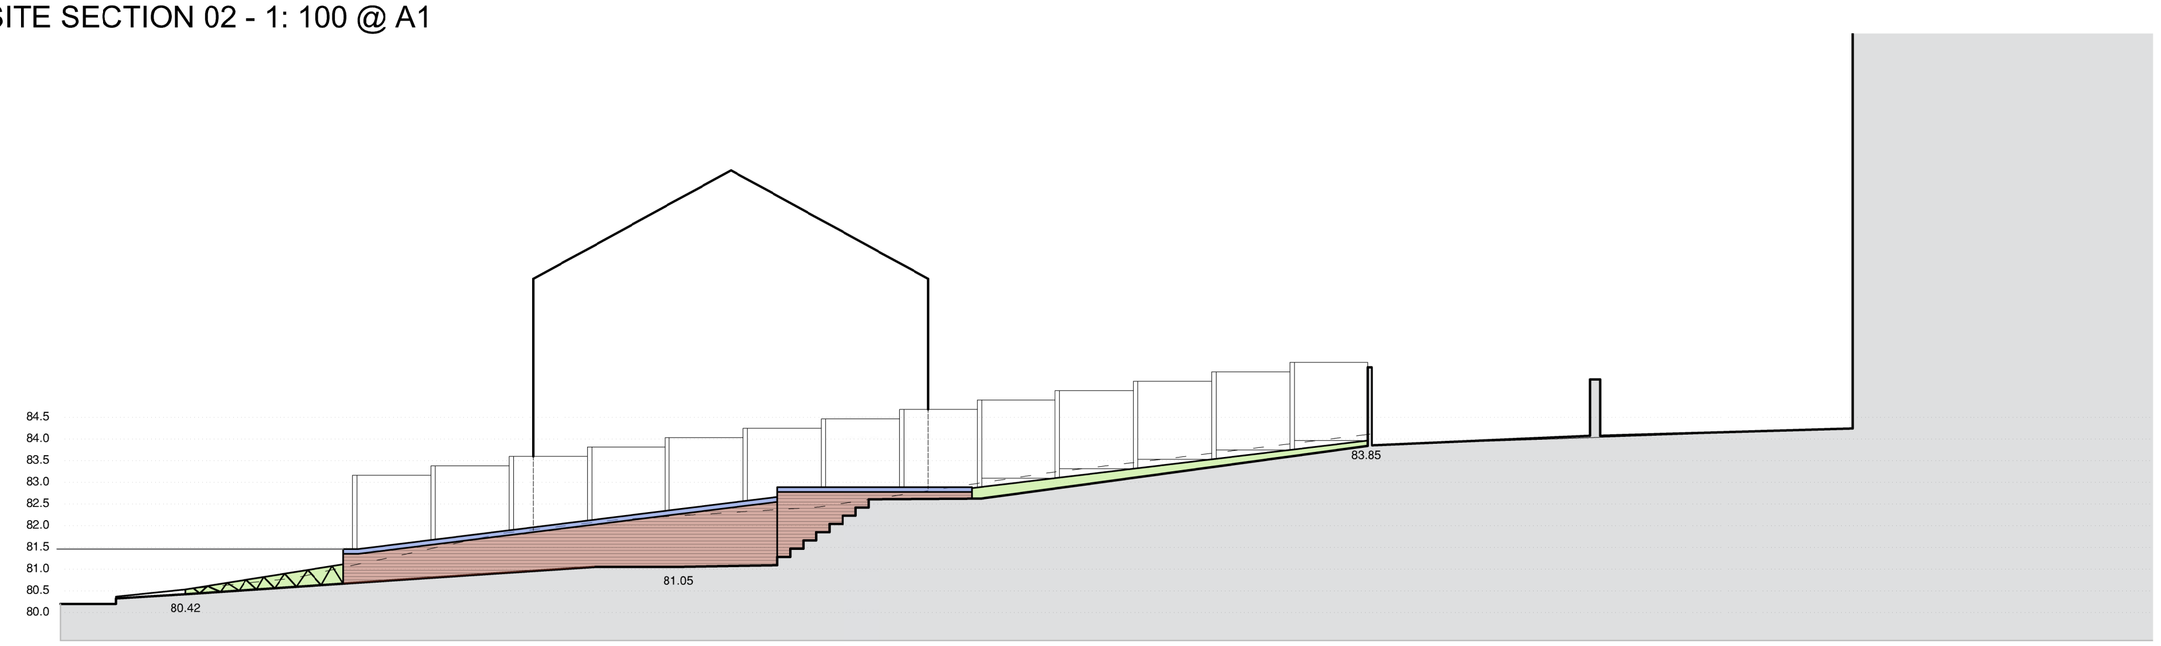

SITE SECTION 01 - 1: 100 @ A1

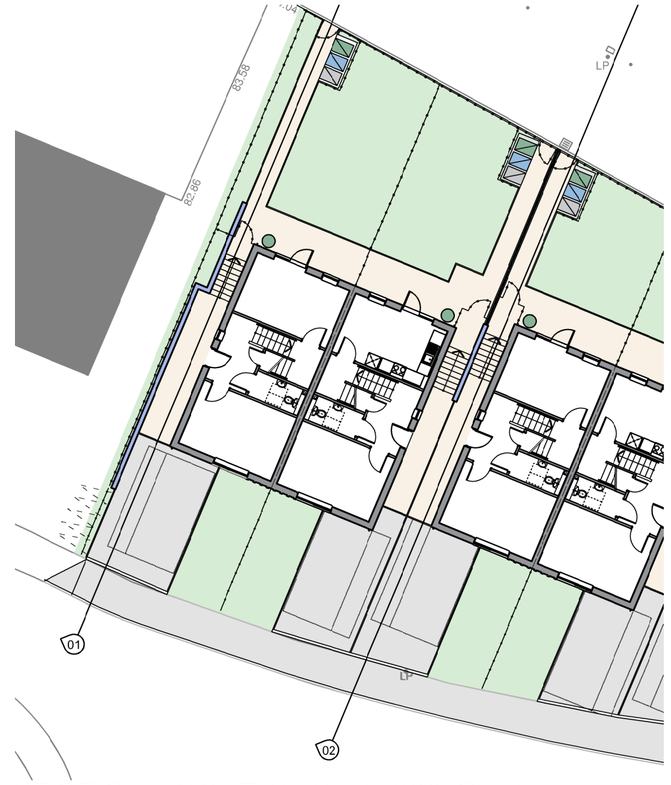

SECTION LOCATIONS - 1: 200 @ A1

Notes;

Materials;

Facing Brick - Hanson / Clumber Red
Pattern brick (Front elevation) / projecting brick (side elevation) - Hanson / Blue Smooth
Mortar - Mortar to be weather struck and light grey in colour
Retaining walls - Hanson Clumber Red and coping course (row lock) Blue smooth
Roof tiles - Weinerberger Sandtoft Britlock interlocking slate tile
Dormer Cladding - Marley Eternit / Equitone pictura / Bright green / Autumn green
Render - through colour render / off white
Windows & rear door - UPVC Grey external / white internal
Front dr - Composite Black dr / Grey frame
RW goods - Black UPvc
Fascia & Soffits - UPvc Grey
Entrance canopy - Stainless steel & Glass. 1400x 800mm
Fencing as drawing 15-1-1163-NPS-DR-00-800-P1


RESPONSIBILITY IS NOT ACCEPTED FOR OTHERS SCALING DIRECTLY FROM THIS DRAWING. DO NOT SCALE FROM THIS DRAWING, USE WRITTEN DIMENSIONS ONLY.

0m 1 2 3 6m

1:100

ORIGINAL SHEET SIZE A1

KEY PLAN

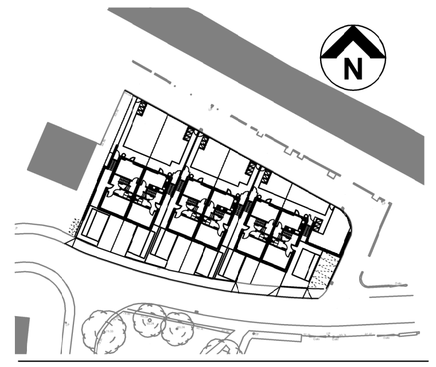

THIS DRAWING IS PRODUCED FOR USE IN THIS PROJECT ONLY AND MAY NOT BE USED FOR ANY OTHER PURPOSE. NPS PROPERTY CONSULTANTS LTD ACCEPT NO LIABILITY FOR THE USE OF THIS DRAWING OTHER THAN THE PURPOSE FOR WHICH IT WAS INTENDED IN CONNECTION WITH THIS PROJECT AS RECORDED IN THE 'PURPOSE FOR ISSUE' AND 'FILE STATUS CODE'.

THIS DRAWING MAY NOT BE REPRODUCED IN ANY FORM WITHOUT PRIOR WRITTEN AGREEMENT OF NPS PROPERTY CONSULTANTS LTD.

© CROWN COPYRIGHT AND DATABASE RIGHTS 2015 ORDNANCE SURVEY LICENCE NUMBER 100022264

Notes:

PLANNING APPROVAL FIRST ISSUE						
P1						
COMMENT						
REV	DRAWN	DATE	CHECKED	DATE	APPROVED	DATE

nps group

NPS Barnsley Ltd
Gateway Plaza, Sackville St, Barnsley, South Yorkshire, S70 2RD.
Tel: 01226 774605, **Email**: barnsley@nps.co.uk, **web**:www.nps.co.uk

CLIENT

BERNESLAI HOMES

PROJECT

GREEN STREET, WORSBOROUGH, BARNSLEY

TITLE

PROPOSED SITE ELEVATIONS

SCALES	DISCIPLINE	PROJECT NUMBER
1:100	ARCHITECT	15-1-1163

DRAWING NUMBER	REV CODE
NPS- DR-A-(00) -101	P1

STATUS CODE	PURPOSE OF ISSUE	DRAWN BY
S2	PLANNING APPROVAL	LJK

© COPYRIGHT NPS GROUP 2015

File Path: G:\Design and Procurement\C2 Project Folder\2015_Projects\07-1\7-15-1-1163_Green Street Housing Pre & Post\2.0_Design Folder\2.02_Drawings\1.8_Architects\04_Sheet\15-1-1163-NPS-DR-A-00-101-P1_Site Elevations.dwg, Saved: 03 July 2015 17:58:33, By: Kellock , Lloyd

Date Plotted: 06 July 2015 11:30:20