

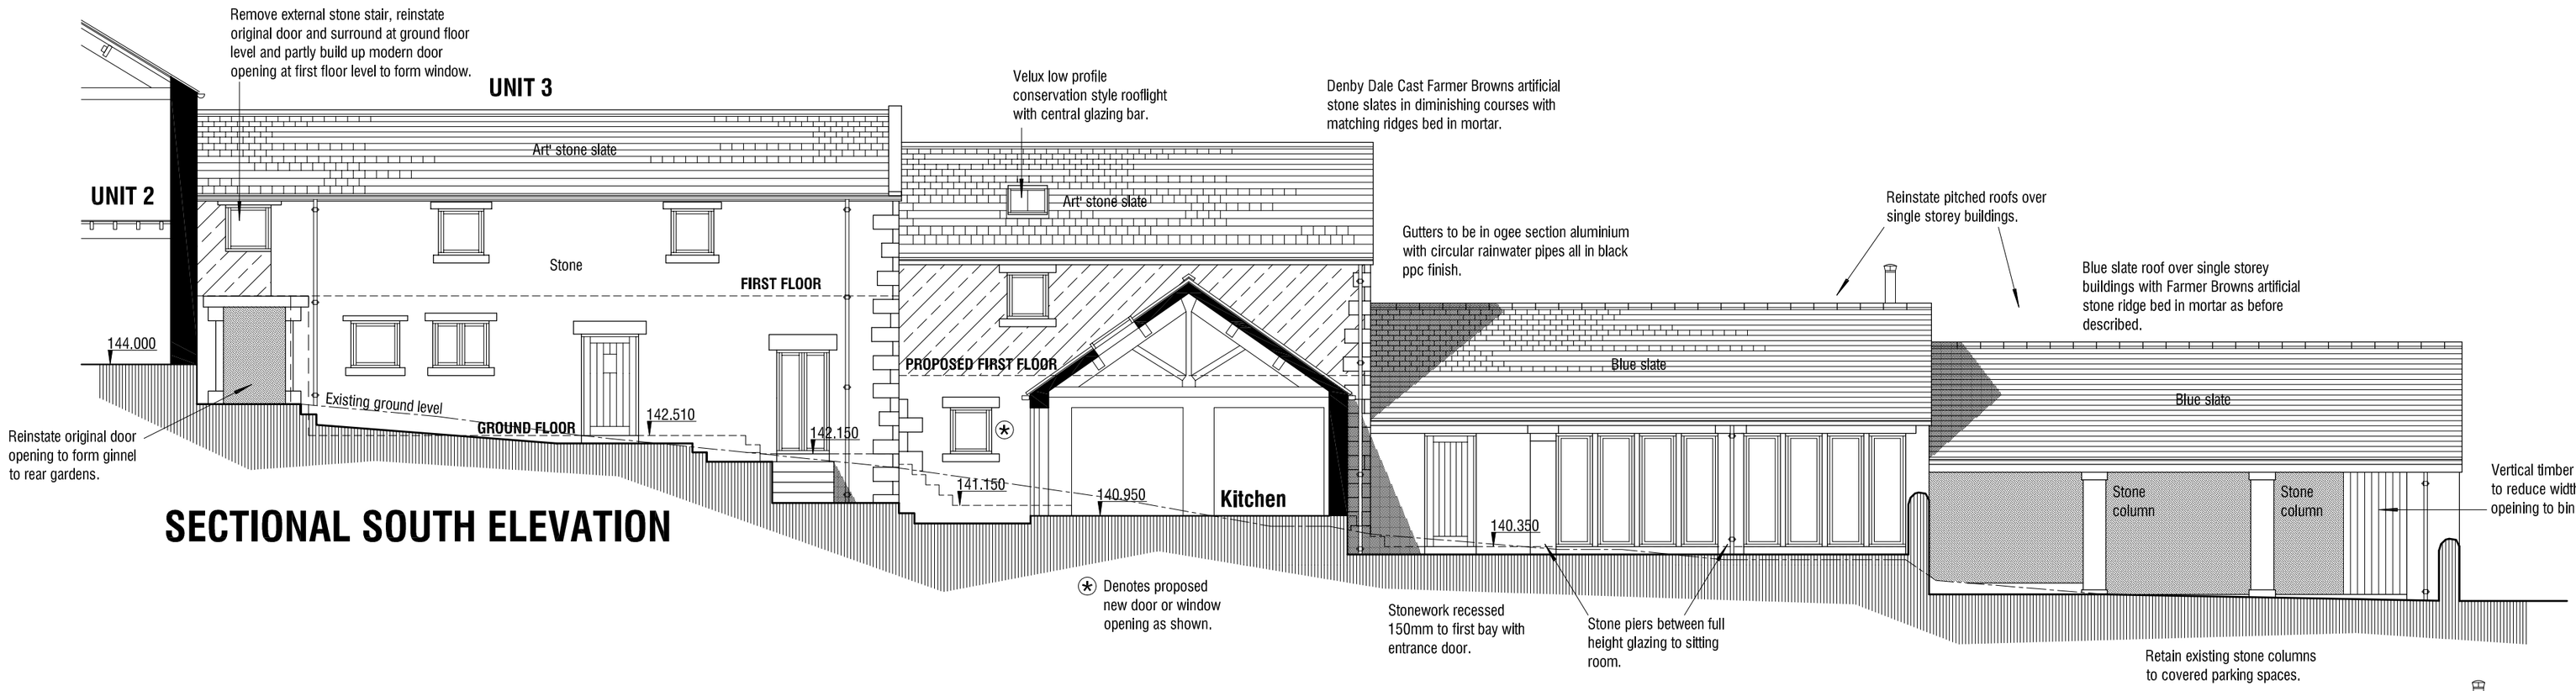



SECTIONAL SOUTH ELEVATION

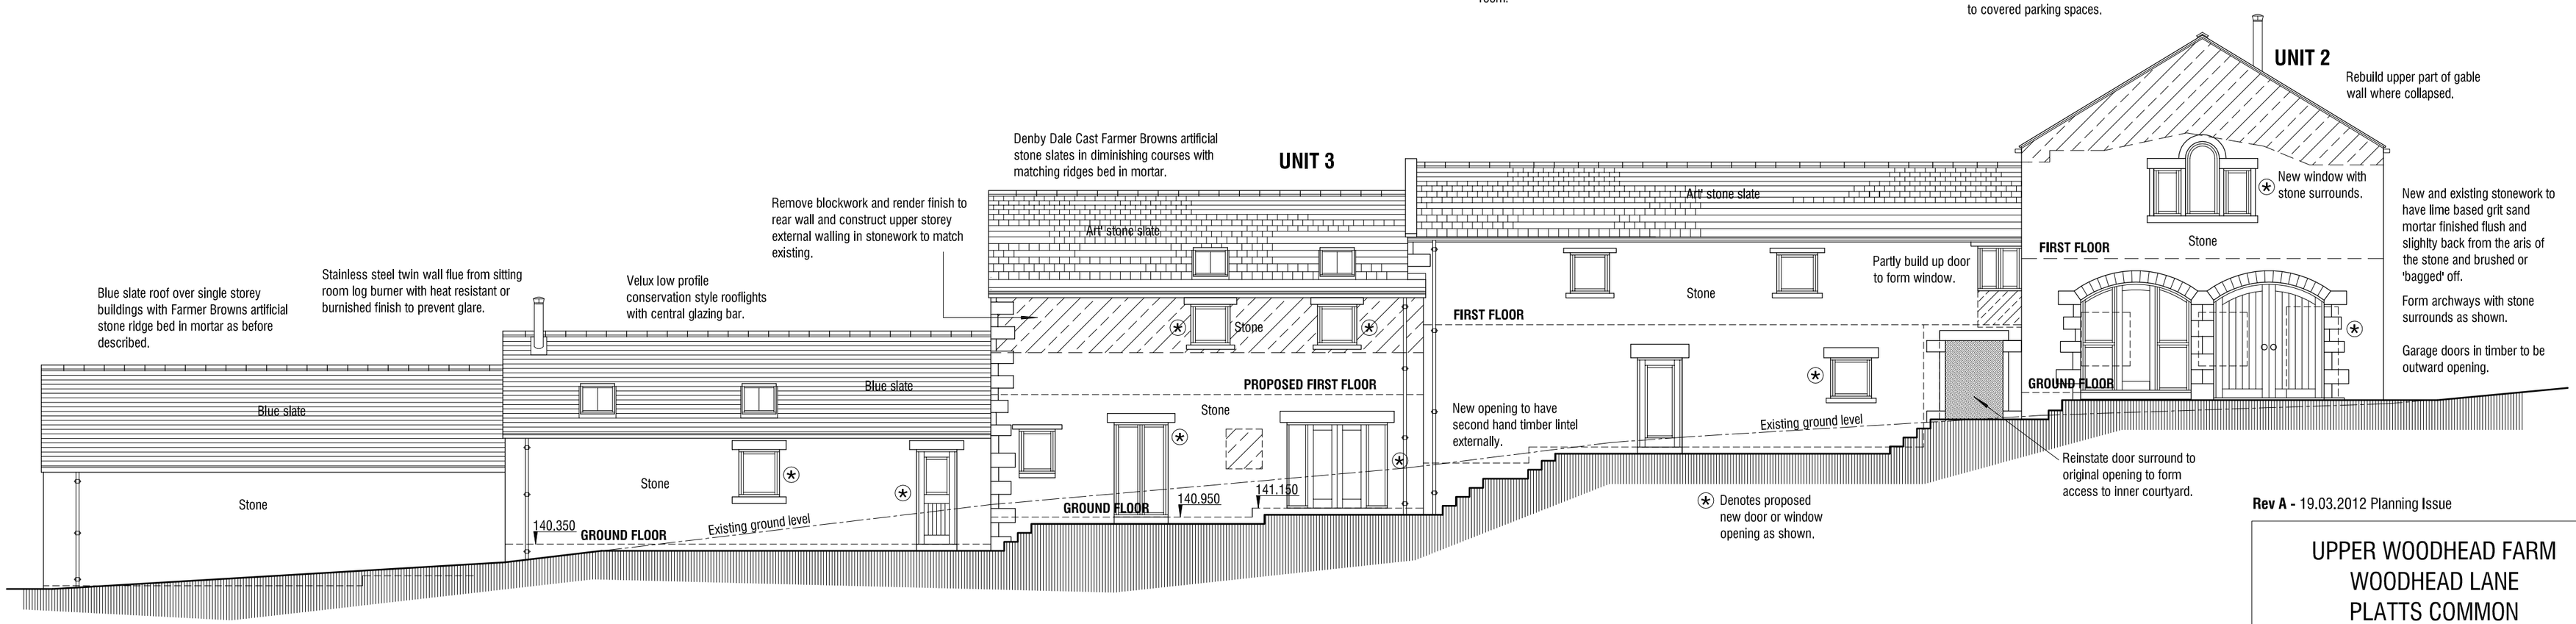

NORTH ELEVATION

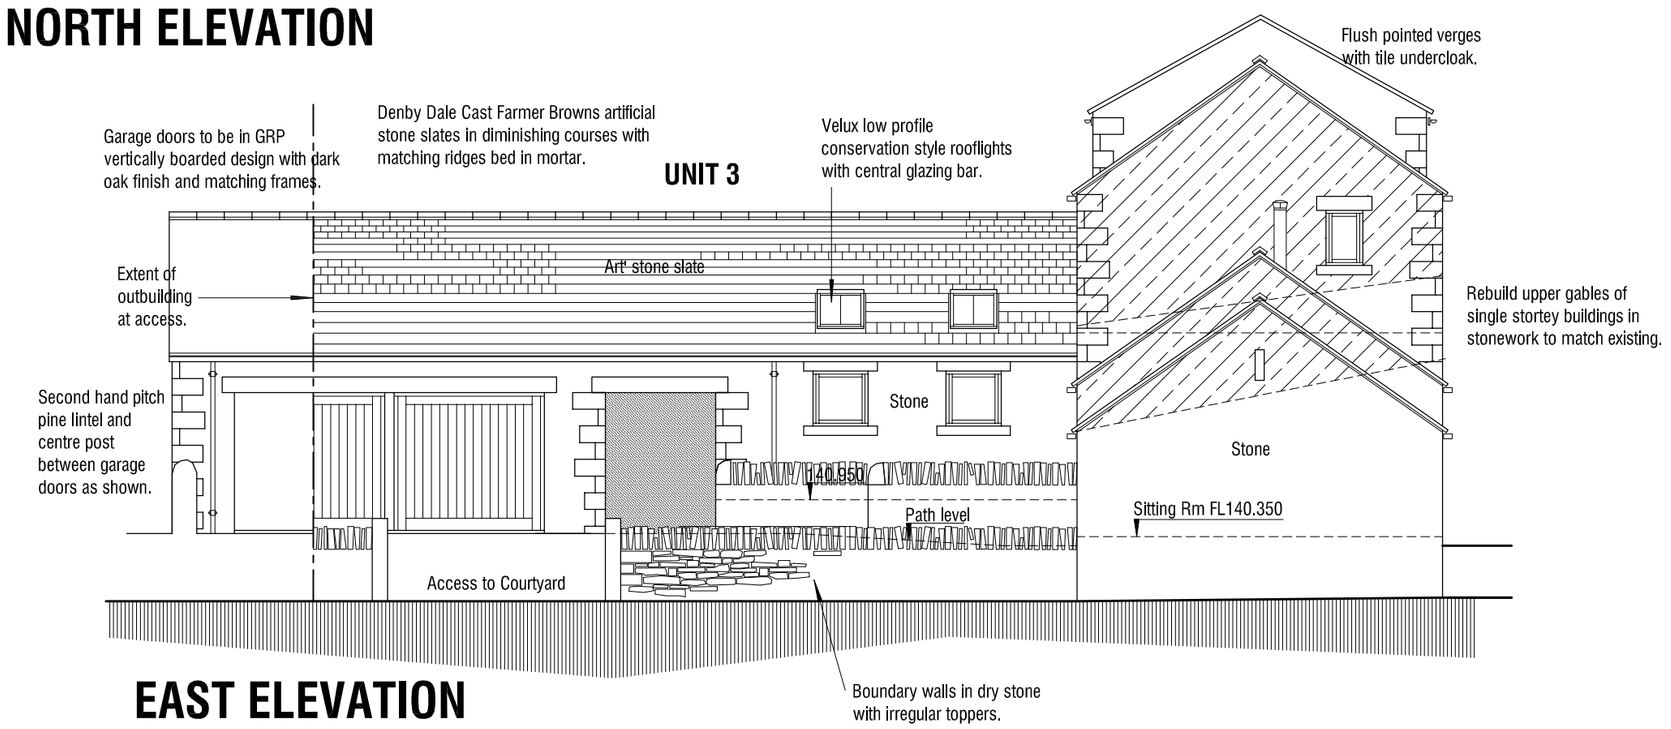

EAST ELEVATION

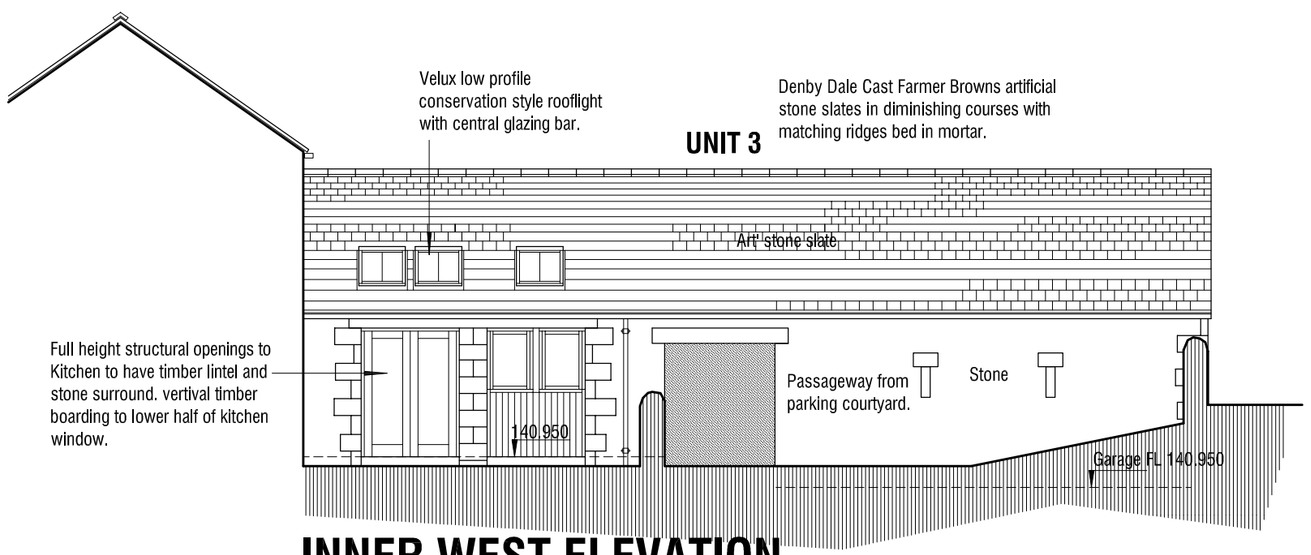

INNER WEST ELEVATION

Rev A - 19.03.2012 Planning Issue

UPPER WOODHEAD FARM
WOODHEAD LANE
PLATTS COMMON
BARNSLEY

PROPOSALS

ELEVATIONS 2

mbooth design
architectural design and building consultants
11 Crowden Walk Barnsley
S75 2LU
T: 01226 286256
M: 07881898300
E: mboothdesign@btconnect.com

Scale	1:100 @ A2	Drawn	MJB
Date	FEBRUARY 2012	Ref.	11.59
Dwg No.	P4	Rev.	A

0cm | 2cm | 4cm | 6cm

Copyright mbooth design. All dimensions in millimeters unless otherwise stated. Dimensions for setting out in existing buildings are to be checked and verified on site. to be checked on site