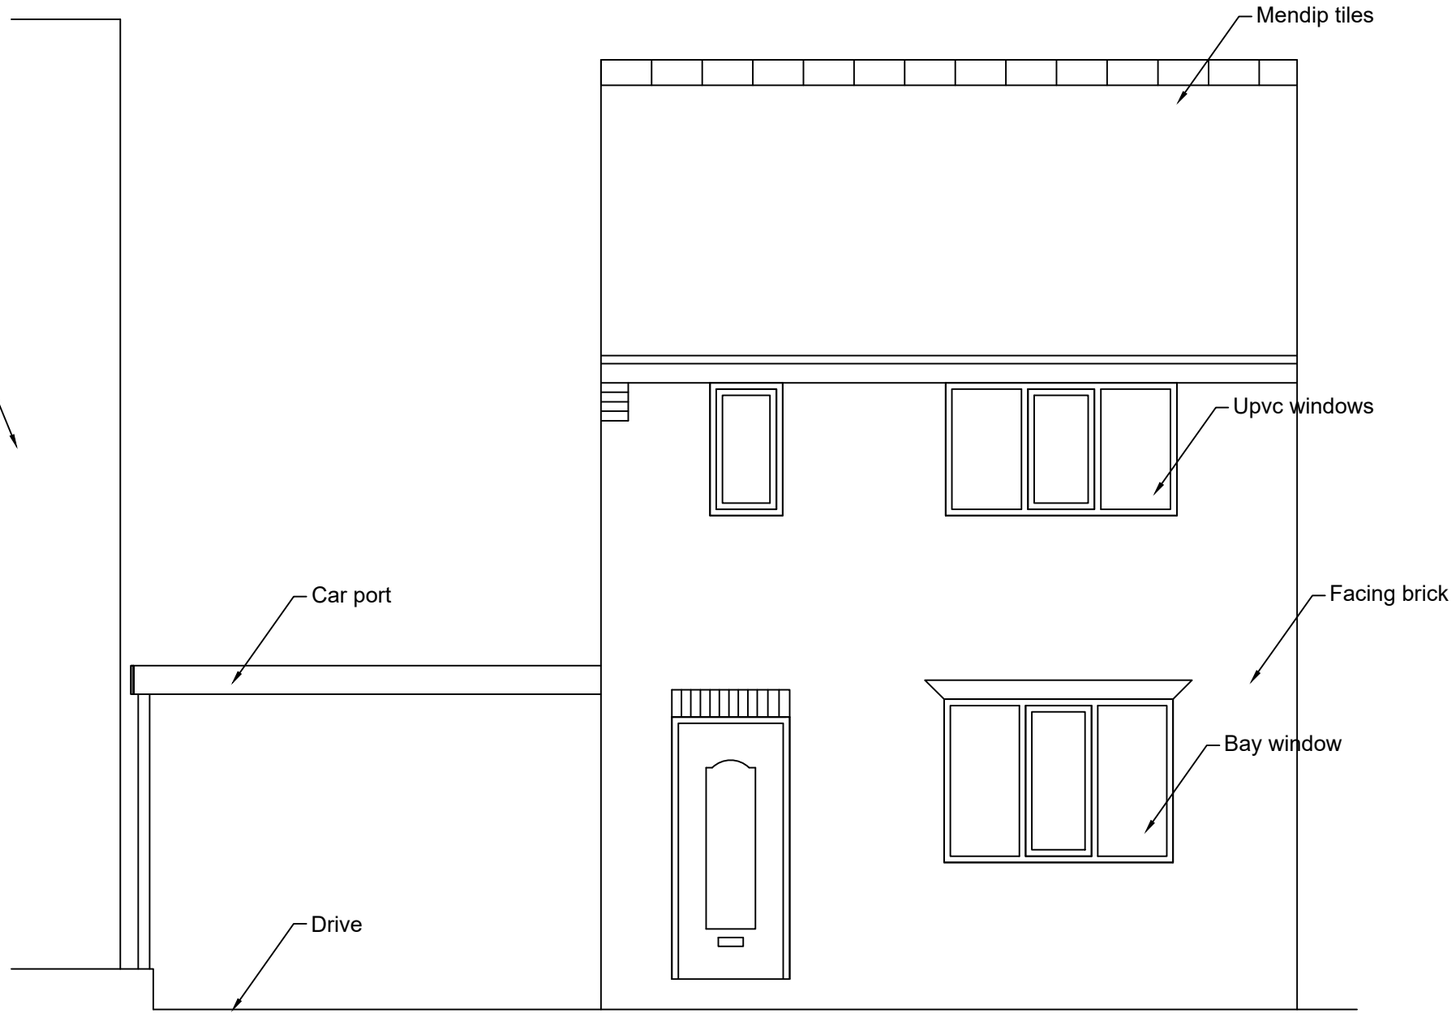


Existing front elevation 1:50

Revisions	A. .	.
This drawing is for planning permission only and is not a construction drawing.		
Drawing Title	EXISTING-FRONT-ELEVATION	
Job No. - Dwg No.	DM /2022/3	. —
Client:	T and B Walker 35 Meadow Road Royston Barnsley S71 4AH	
Scale.	1:50	