

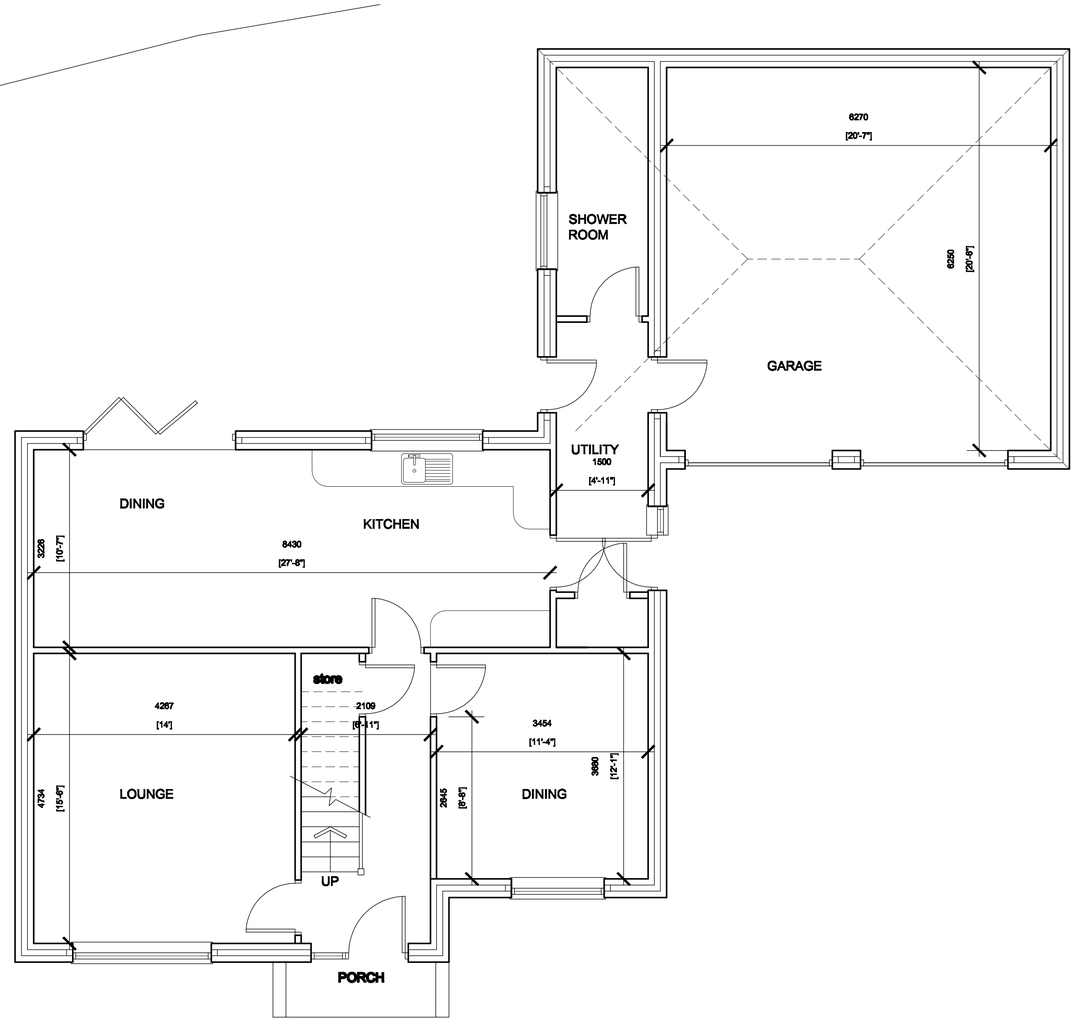


PROPOSED GROUND FLOOR PLAN
SCALE 1:50

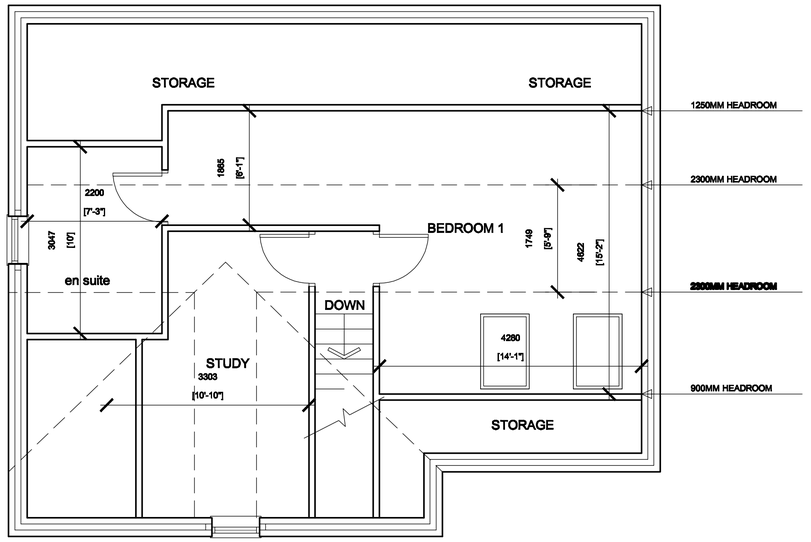

PROPOSED SECOND FLOOR PLAN
SCALE 1:50

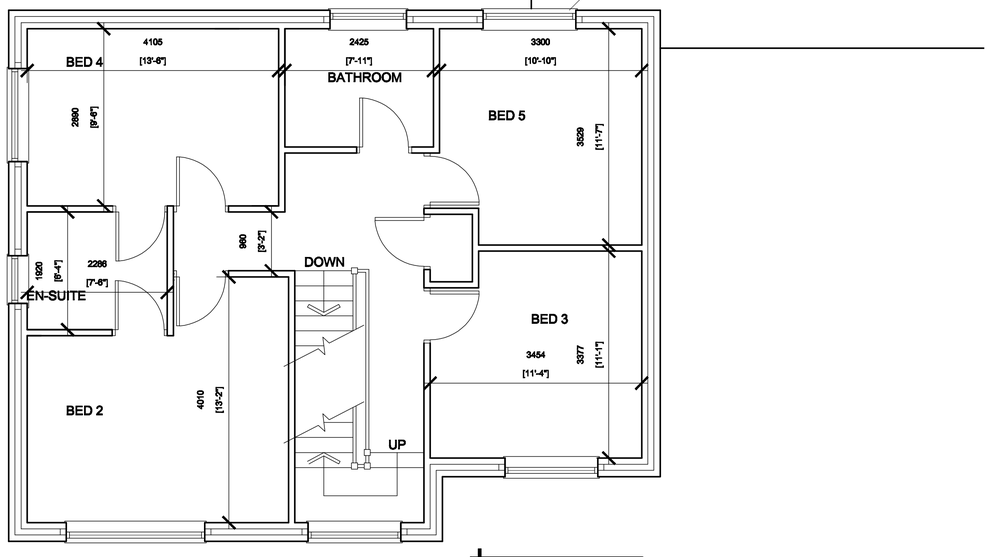

PROPOSED FIRST FLOOR PLAN
SCALE 1:50

White Agus Partnership
PROVIDENCE VILLA,
42 SACKVILLE STREET,
BARNSLEY.
S70 2DB
Phone: 01226 208482
Fax: 01226 283030
Email: info@whiteaguspartnership.co.uk
Web: www.whiteaguspartnership.co.uk
SURVEYORS AND BUILDING DESIGN CONSULTANTS

Project. PROPOSED DWELLING AT 136a STATION ROAD ROYSTON, BARNSLEY	Client. MR N. LUNN & MS P. HURD
Drawing Title. FLOOR PLANS	Date. FEBUARY 2012 / Scale. AS SHOWN
	Ref. 11-083 / Dwg. No. 03 / Rev. C

Date		Suffix	Description
20/02/12		A	REVISED TO CLIENTS REQUIREMENTS
11/04/12		B	REVISED FOR PLANNING
24-04-12		C	REVISED FOLLOWING MEETING WITH P.O

Date		Suffix	Description