


FRONT ELEVATION

SIDE ELEVATION


SIDE ELEVATION

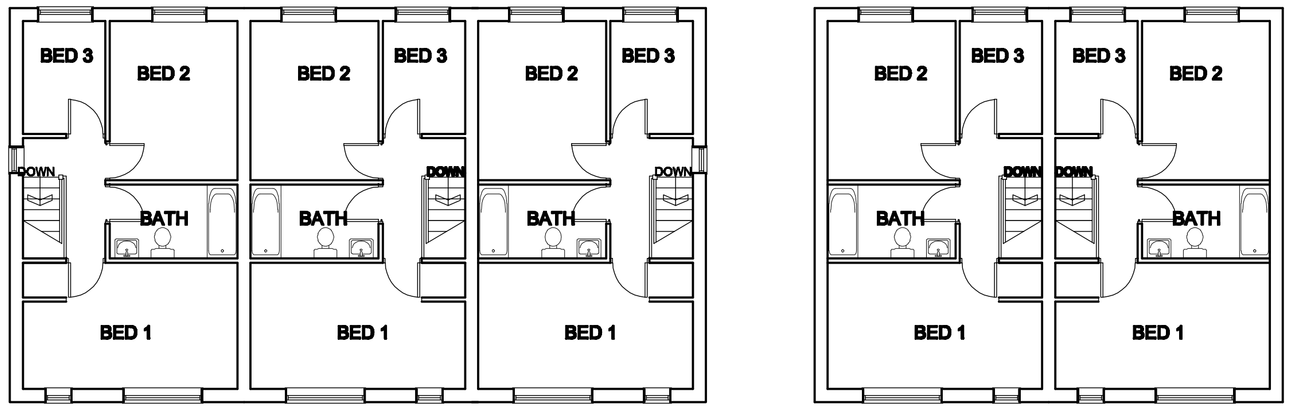


FIRST FLOOR PLAN




REAR ELEVATION

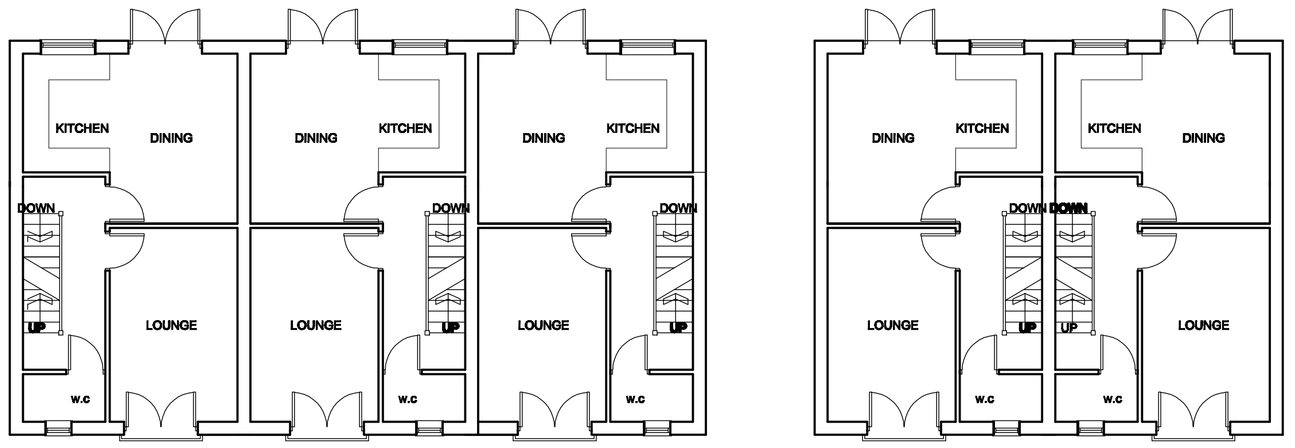

UPPER GROUND FLOOR PLAN

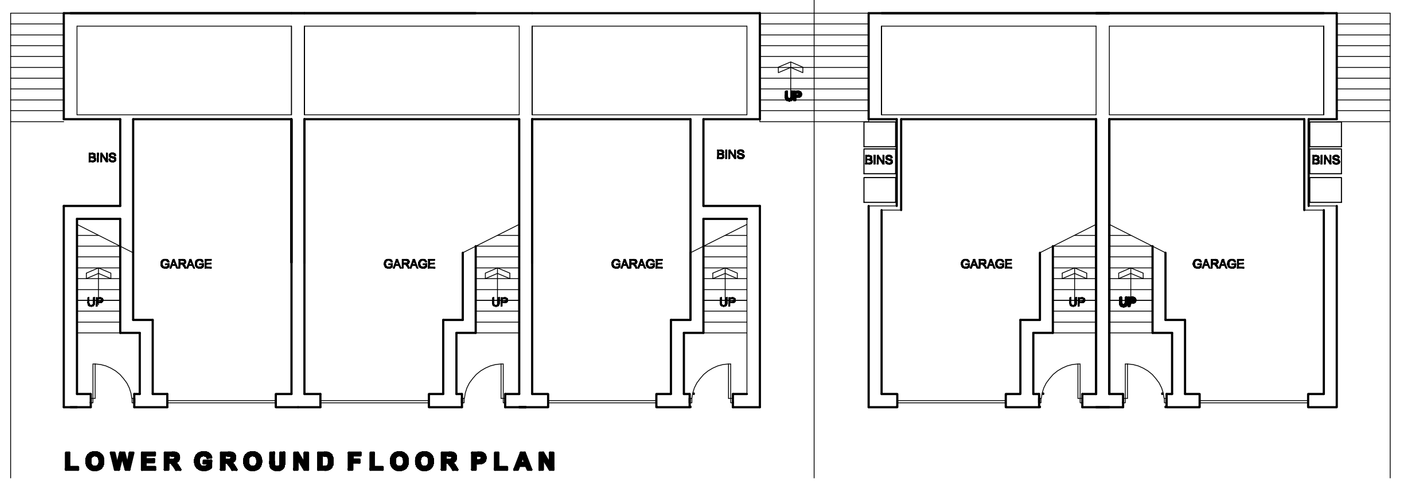


LOWER GROUND FLOOR PLAN

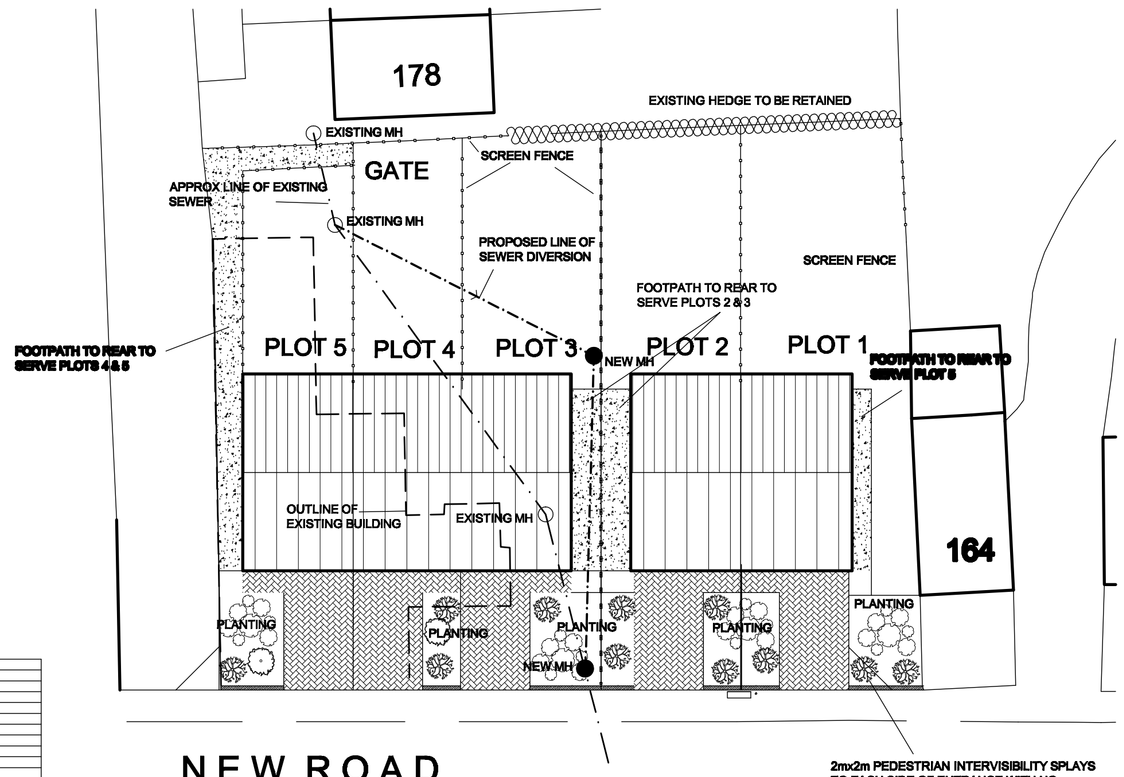

SITE PLAN AS PROPOSED

SCALE 1:200

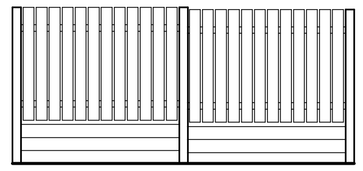


CONC POSTS

125X25MM DARK STAINED TIMBER FENCING AND RAILS

CONC GRAVEL BOARDS

SCREEN FENCE

1800MM HIGH

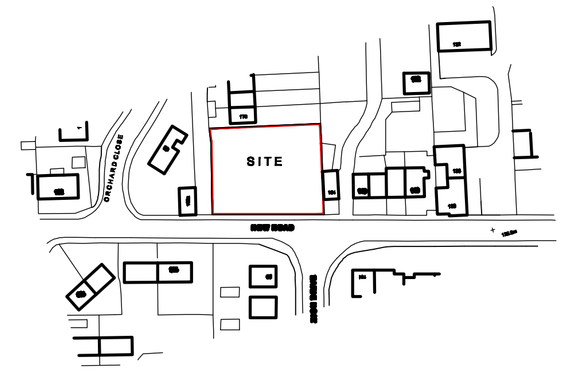

LOCATION PLAN

SCALE 1:1250

White Agus Partnership

PROVIDENCE VILLA,
42 SACKVILLE STREET,
BARNSLEY.
S70 2DB

Phone: 01226 208482
Fax: 01226 283030
Email: info@whiteaguspartnership.co.uk
Web: www.whiteaguspartnership.co.uk

SURVEYORS AND BUILDING DESIGN CONSULTANTS

Project.
RESIDENTIAL DEVELOPMENT ON SITE OF MASONS ARMS, NEW ROAD STAINCROSS, BARNSLEY.

Client.
MASON BUILDING CONTRACTORS LTD

Drawing Title.
PLANS AND ELEVATIONS

Date. DEC 2011

Scale. 1:100 @ A1

Ref. 11-076

Dwg. No. 02

Rev. B

Date	Suffix	Description	Date	Suffix	Description
19-01-12	A	REVISED			
03-04-12	B	UPDATED FOR PLANNING APPLICATION			