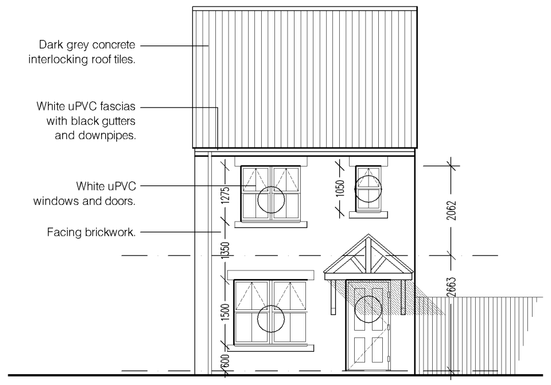
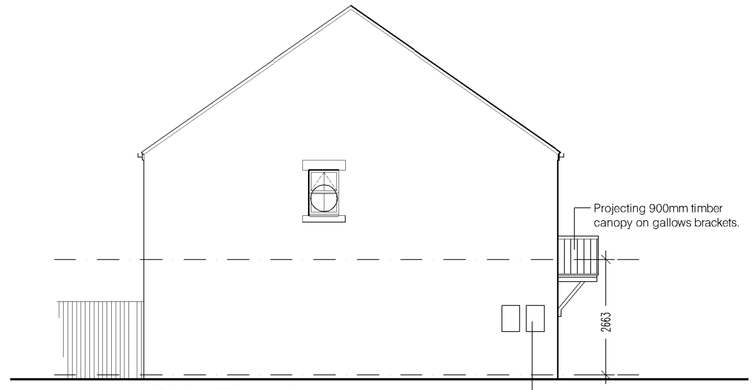
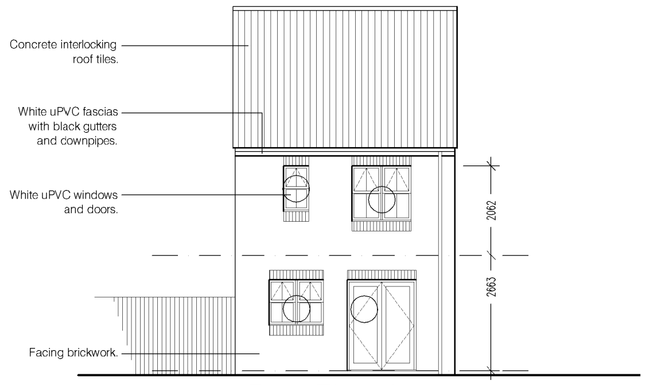


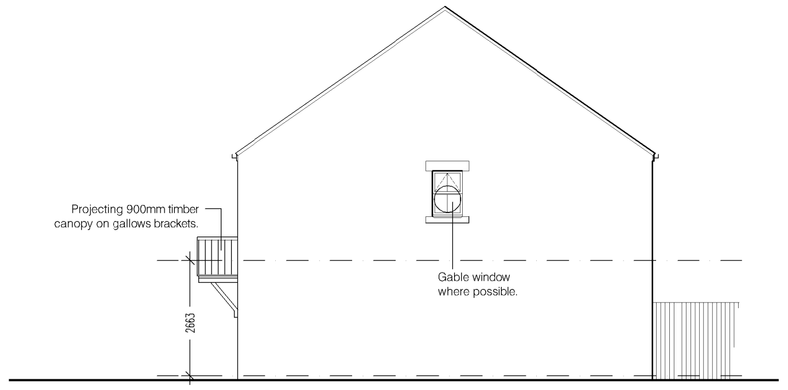

Front Elevation



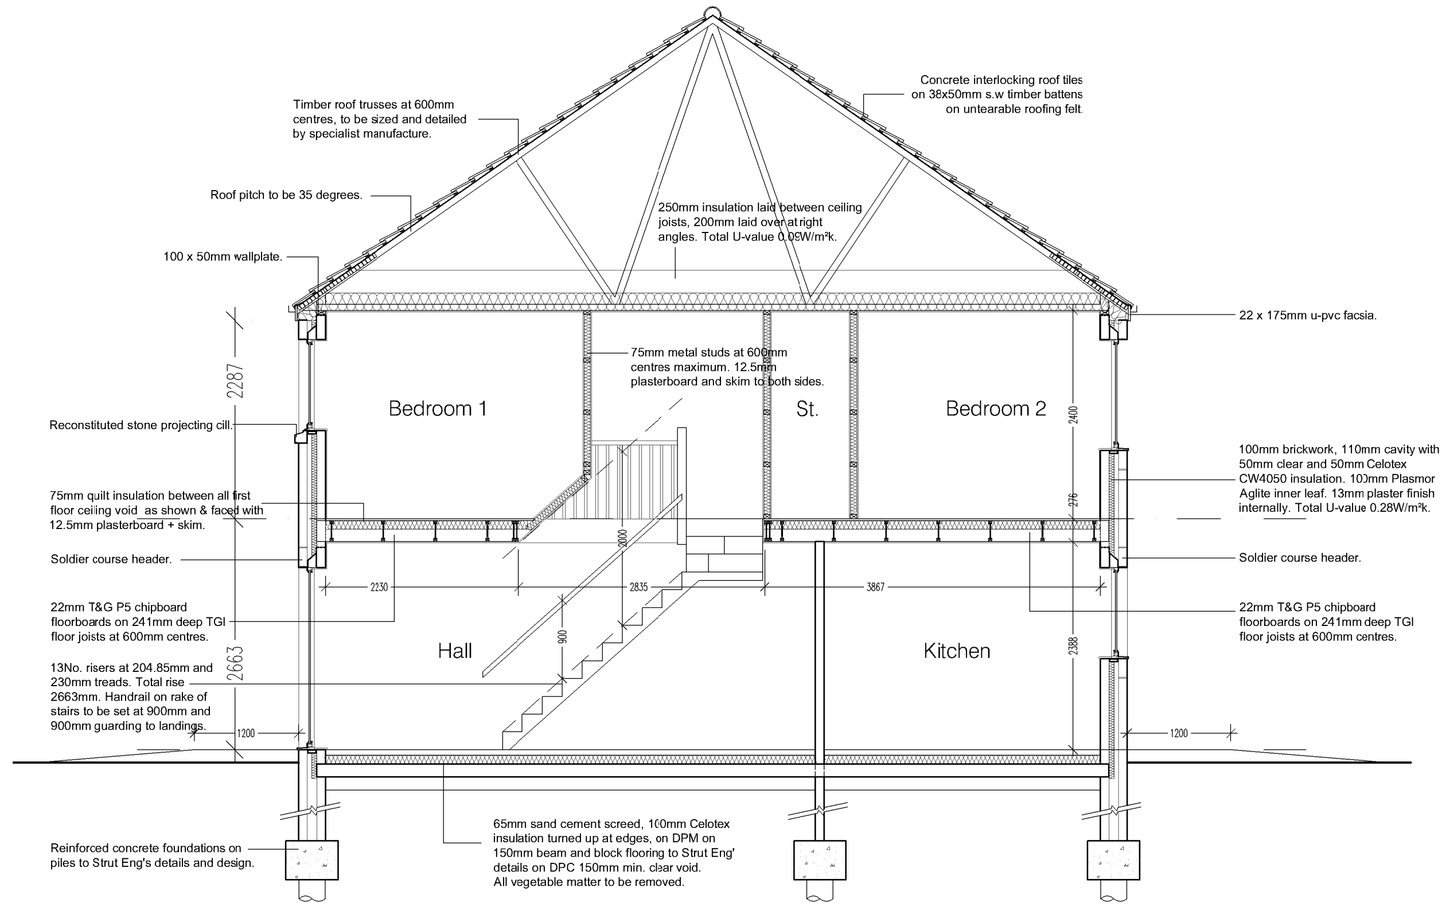

Side Elevation



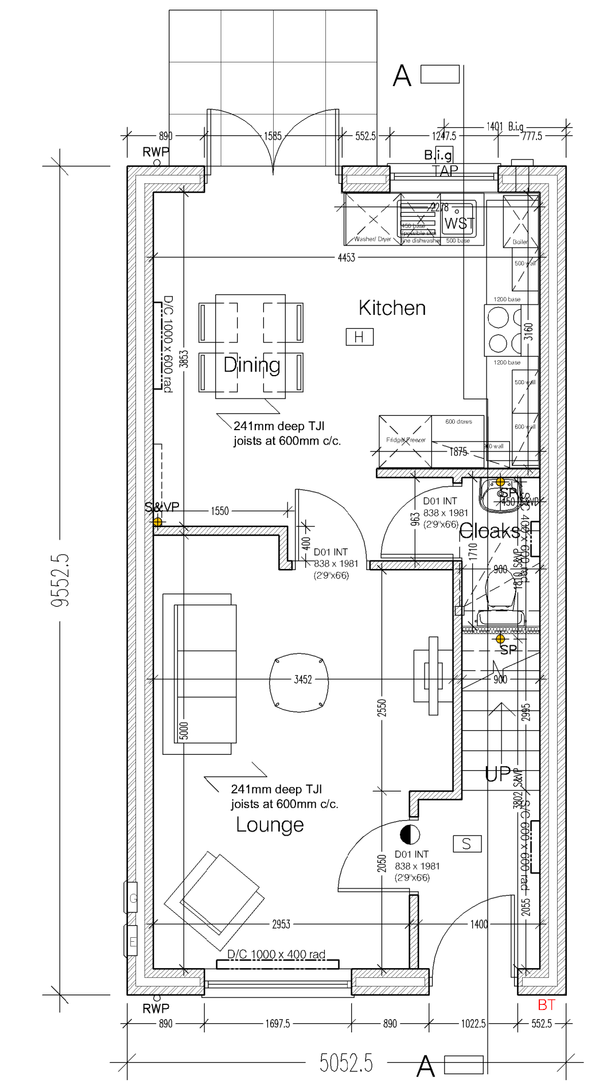

Rear Elevation



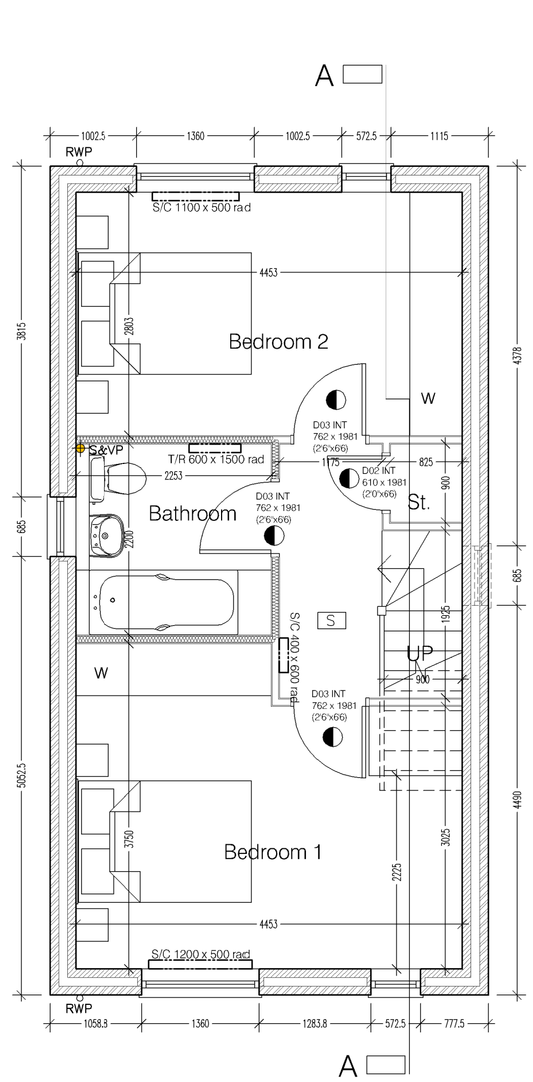

Side Elevation



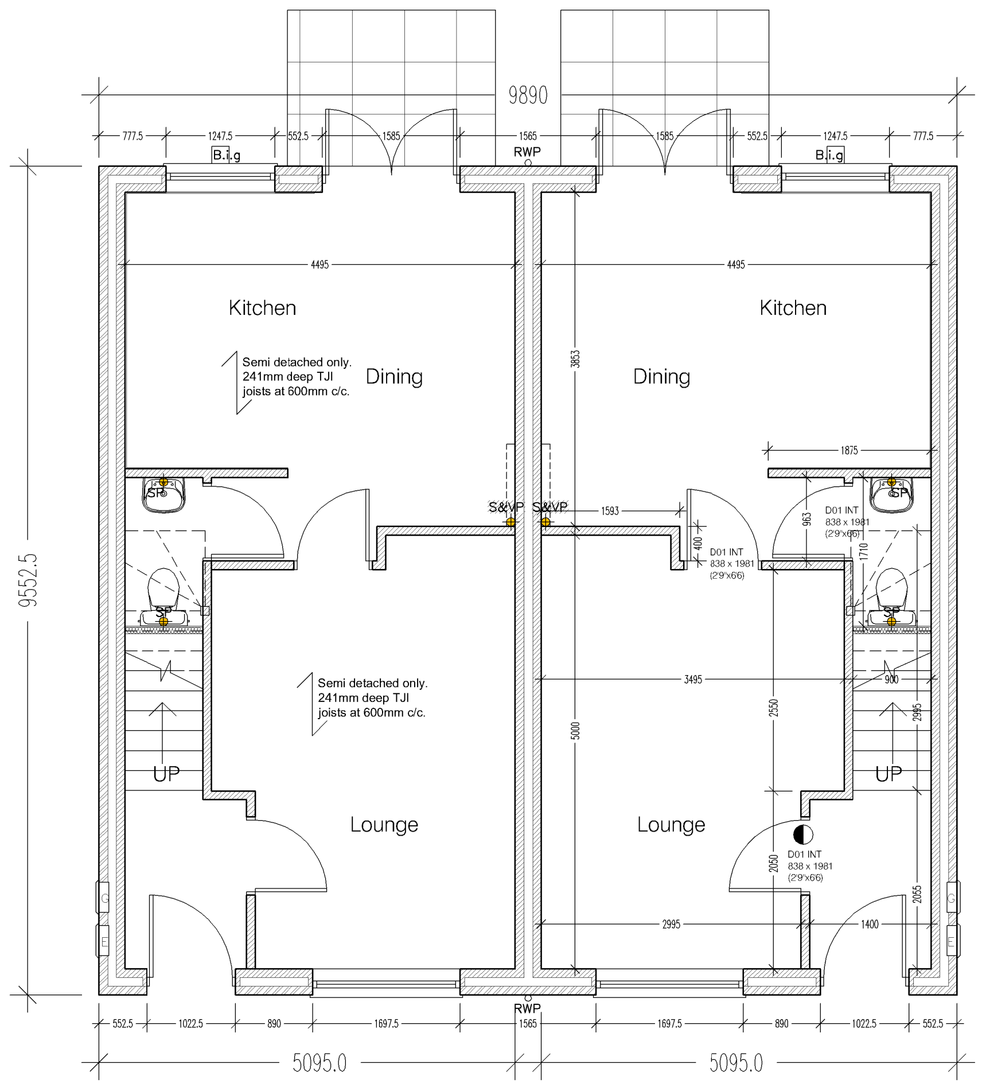

Section A-A




Ground Floor Plan




First Floor Plan




Ground Floor Plan - Pair

Type Collingwood - 2 Bedroom 2 storey 79.72 Sq. m. (858.10 Sq.ft.)

Residential Development at
Hall Gardens, Barnsley

THIS DRAWING IS THE COPYRIGHT OF SAUL HOMES

Rev A 1st May '18 Ga ble window to stair added.

House Type Collingwood

Project:
Saul Homes
Standard House Types

Title:
House Type 'Collingwood'
Ground and First Floor Plan
Elevations & Section A-A

| Scales: | Drawn: | Date: | Checked: |
|---|---|---|---|
| 1:50,100@A1 | PJ | 10 / 17 | |

Drawing no: SH / ST / 12

Rev: A

Burntwood Office Park
Common Road
Brierley
Barnsley
S72 9ET
T: 01226 707090
F: 01226 707091
info@saulhomes.co.uk
www.saulhomes.co.uk

SAUL HOMES