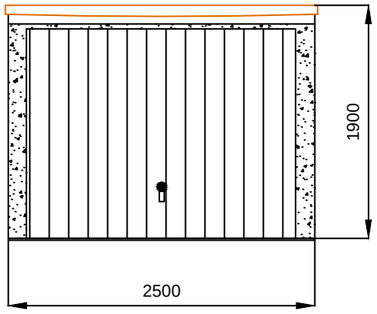
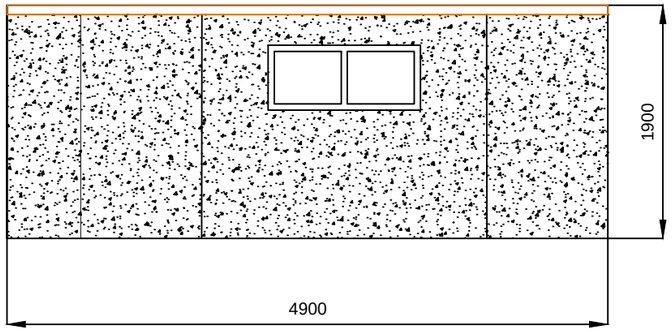
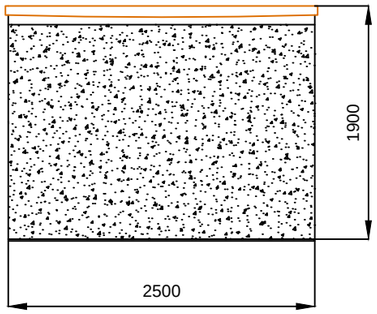


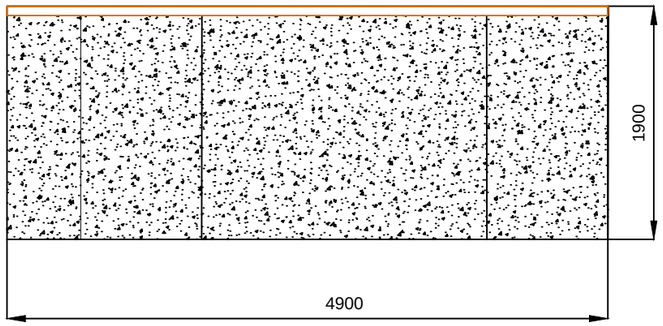

Front Elevation



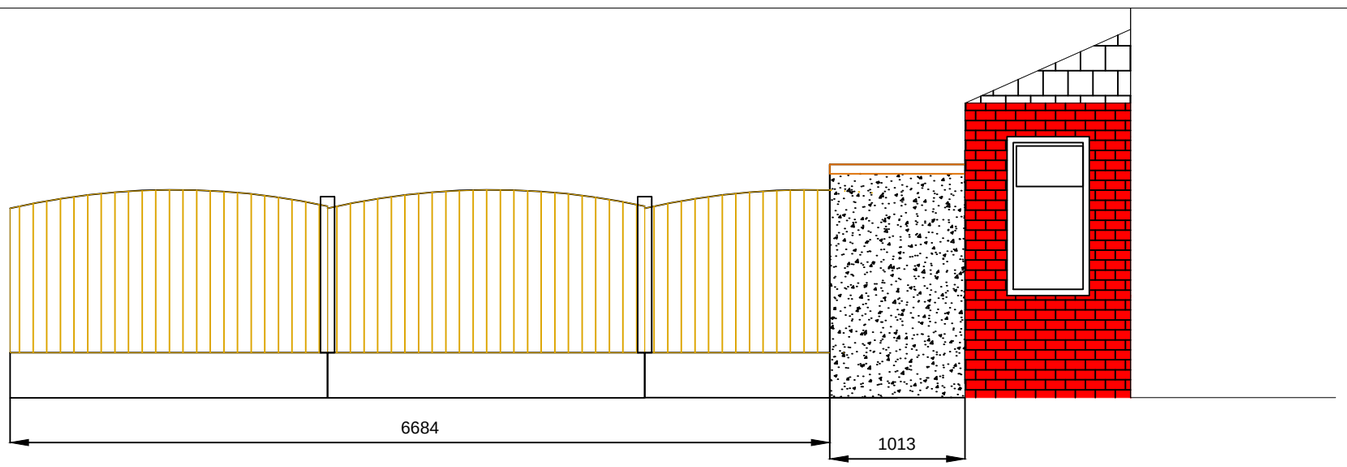

North East Elevation



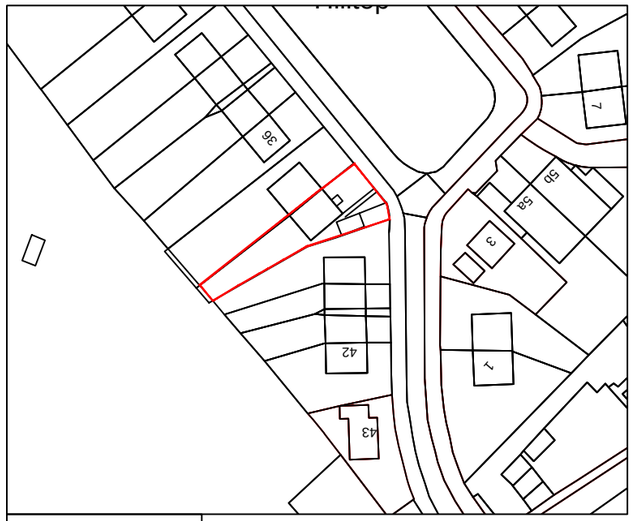

Rear Elevation



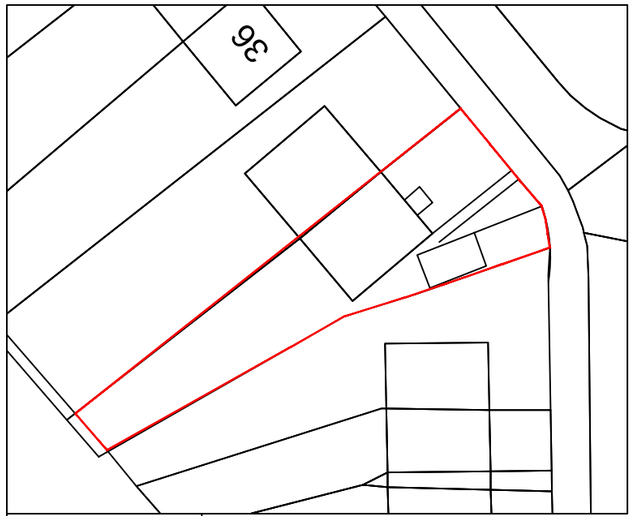

South Elevation




North East Elevation




Scale 1:1250




Scale 1:500

**General Notes**

A panel has been removed from the sectional garage to try as reasonably practicably comply with planning regulation.

The size reduction will still enable a vehicle to parked.

The Garage has also been rotated to follow the fence line which will also aide visibility on exiting the property.

| Rev. | By | Amendments | Date |
|---|---|---|---|
| | | | |

Consultant
**PLANNING CONSULT**
**Barnsley Digital Media Centre,**
**County Way,**
**Barnsley**
**S70 2JW**
**Tel 01226 720814**
**Web www.planningadvise.co.uk**

Client
**Mr Robert Chaplin**
**38 Hilltop Brierley,**
**Barnsley,**
**S72 9LF**

Drawing title
**PROPOSED SITE LAYOUT AND ELEVATIONS**

| Scale | Drawn | Checked | Date |
|---|---|---|---|
| 1:50 | SC | RC | DEC 12 |

| Drawing No. | Revision | File |
|---|---|---|
| PC/RC/RET/SC4 | - | |