



NorthEast Elevation

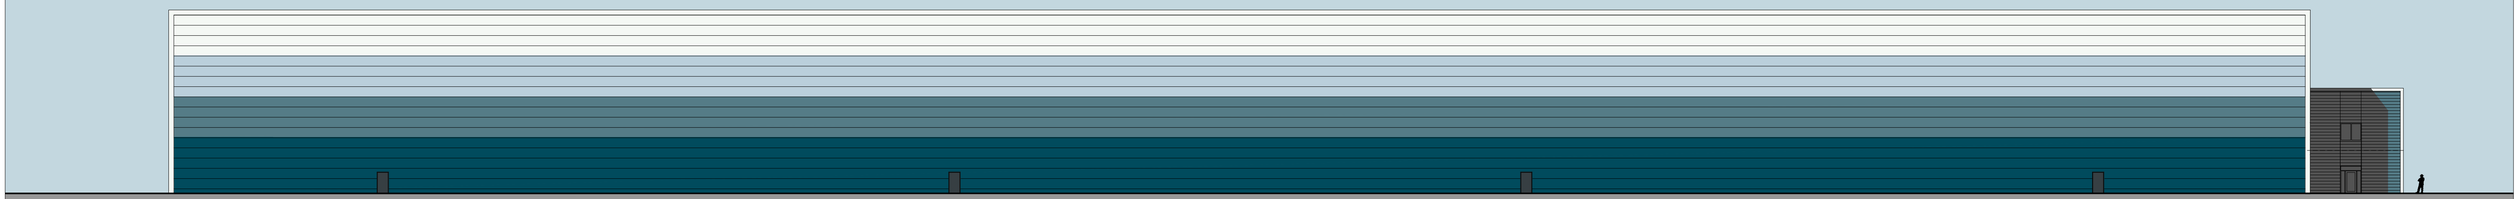


SouthWest Elevation

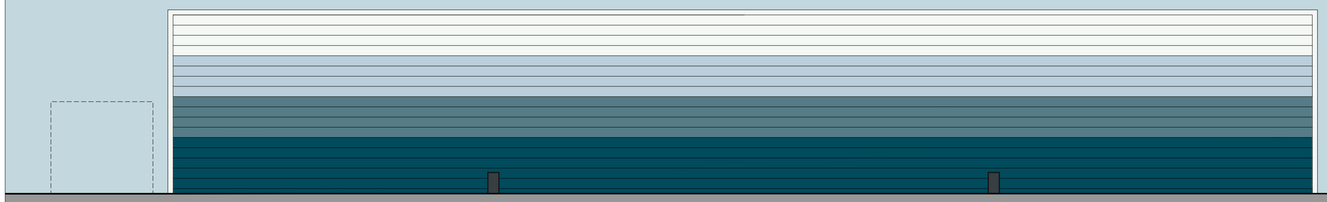

NorthWest Elevation



SouthEast Elevation

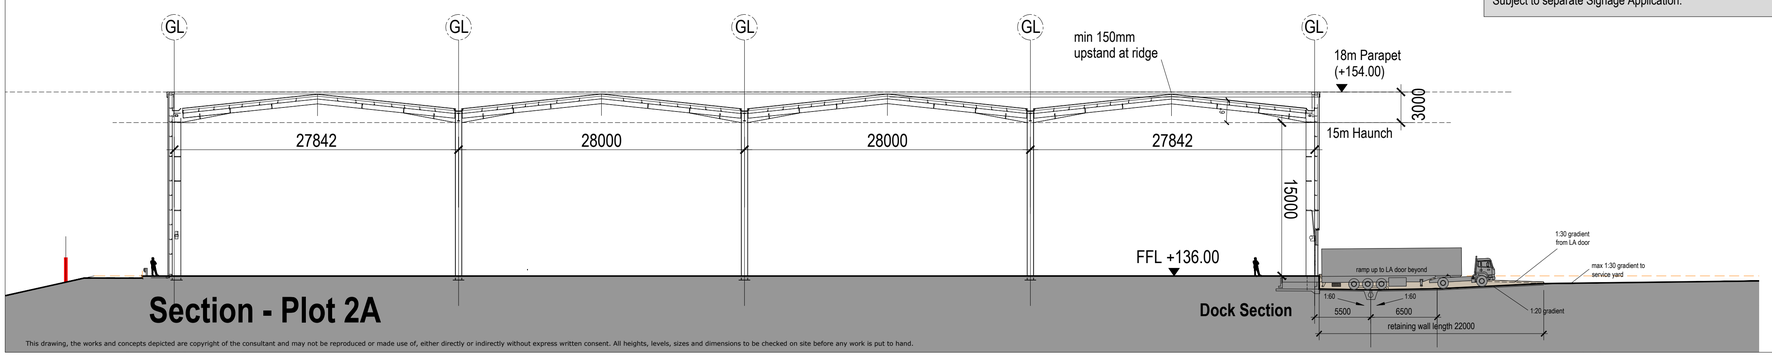

Section - Plot 2A

Dock Section

SCHEDULE OF MATERIALS

Office Elevations;
Office cladding, horizontally laid plastic coated metal microrib MR300 cladding (or similar approved):

External finish and colour:

• Wedgewood Blue	RAL 220 50 15
• White	RAL 9003
• Feature entrance surround Orange	RAL 2003

(Colour options from standard HPS200 Ultra range)

PPC frame glazed entrance doors and windows with grey tinted glazing.
- External colour: Anthracite: RAL 7016

Lookalike glazing panels where required, to be anthracite film or spandrel panels.

Main Warehouse;
Gradated horizontally fitted trapezoidal profiled built up metal cladding system
external finish and colour: HPS 200 ultra:

• White	RAL 9003
• Ice Blue	RAL 230 80 10
• Wedgewood Blue	RAL 220 50 15
• Ocean Blue	RAL 220 30 25

500mm wide x 100mm deep **Aluminium** feature flashings / framing to wall cladding.
- White RAL 9003

Roof
- Anthracite RAL 7016

Precast concrete panel walling to loading dock surround

Insulated composite panel Dock and Level Access doors
- Anthracite RAL 7016

Steel faced fire escape / personnel doors,
- Anthracite RAL 7016

- Occupier signage, design and size to be confirmed.

Subject to separate Signage Application.



Office Entrance

Revisions:

P01	first issue	09jun2021 PL
P02	colour refs updated	08jul2021 PL
P03	elevs updated to blue colour scheme	03dec2021 VT

newlands developments

The Old Rectory Rectory Lane Milton Malsor
NORTHAMPTON NN7 3AQ
t: +44 (0)1604 858916 f: +44 (0)1604 859123
www.peter-haddon.com

pHp architects

Plot 2A
Hoyland Common, Barnsley

Unit Elevations

Status	Preliminary
Drawn by : PL	Checked by : RM
Date	jun2021

Document Number:

Project Code Zone Level-Info Type Role Job No. Drg No. Revison
P21041-PHP-2A-XX-DR-A-4400-300-P03

Scale@ A1 1:300 / 150

Copyright reserved. Dimensions to be checked on site. Discrepancies to be reported before proceeding.

This drawing, the works and concepts depicted are copyright of the consultant and may not be reproduced or made use of, either directly or indirectly without express written consent. All heights, levels, sizes and dimensions to be checked on site before any work is put to hand.